


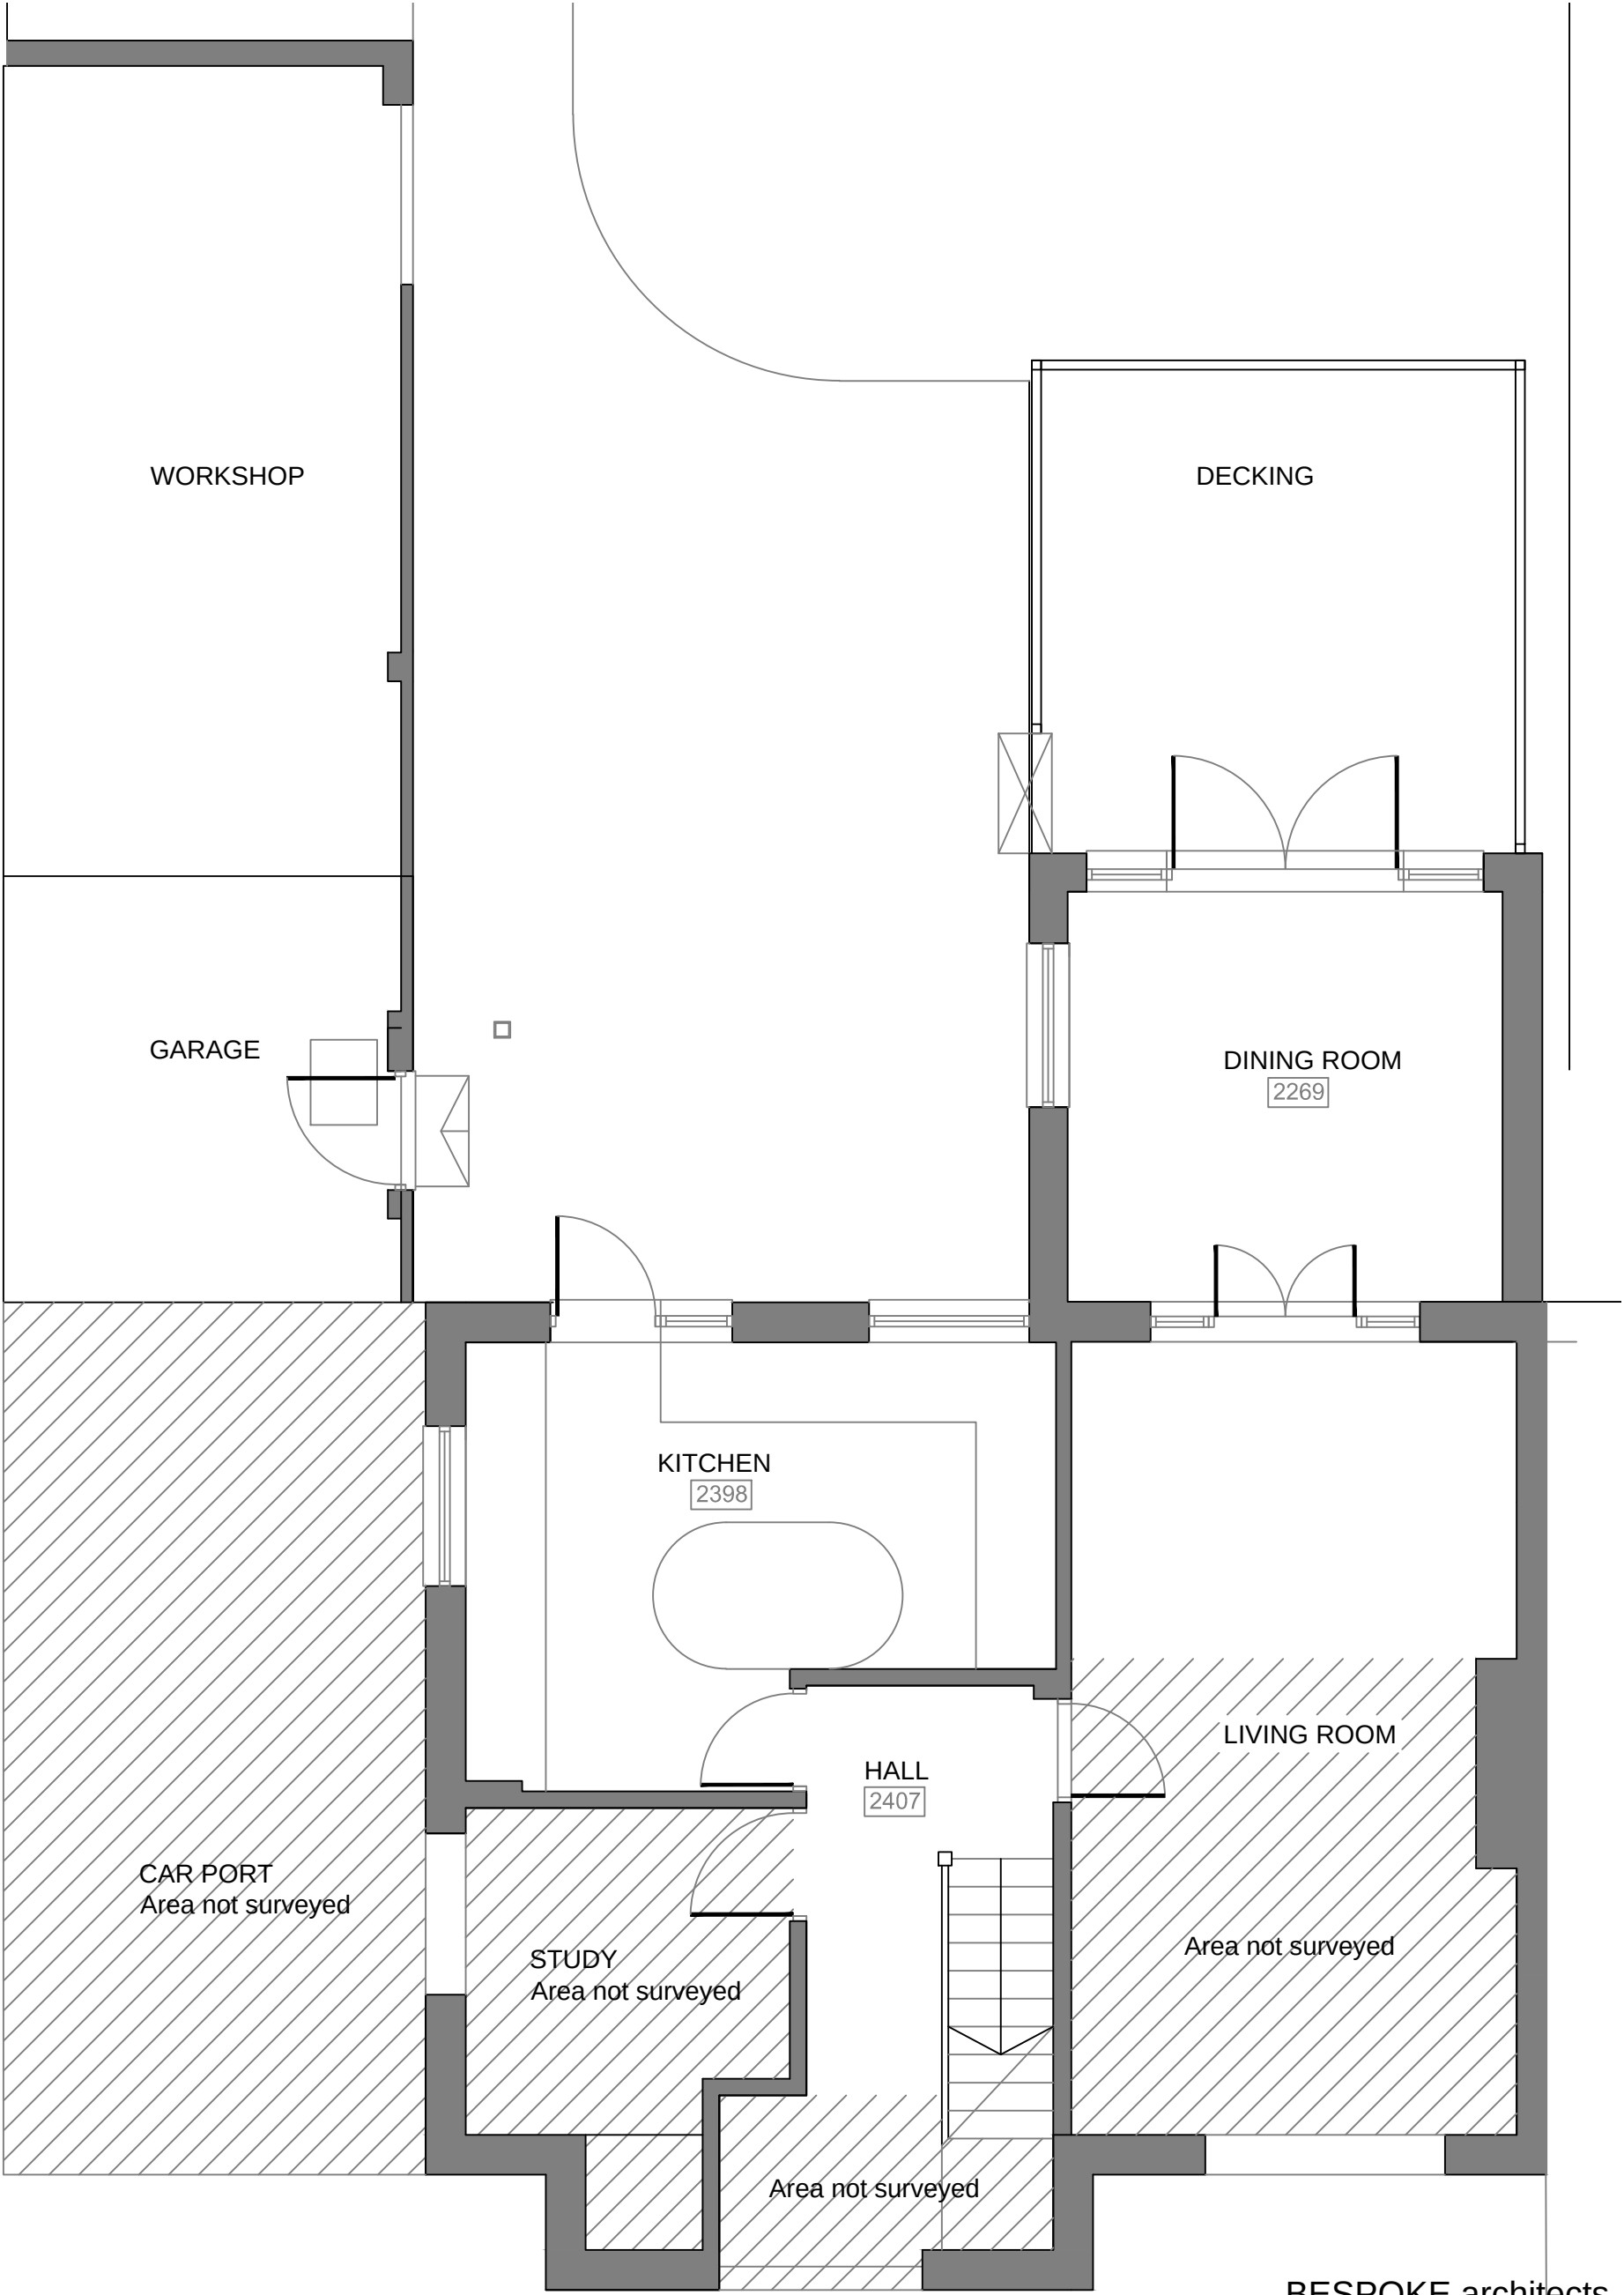

Existing ground floor
Scale 1:50



BESPOKE architects

Tel: 01243 373245

www.bespokearchitects.co.uk

Mobile: 07970439156

Project:

23 Highfield Road, Waterloooville

Client:

Mr. Mrs Bugler

Drawing:

Survey drawing - Existing ground floor

17.076

Drawing.: S01