


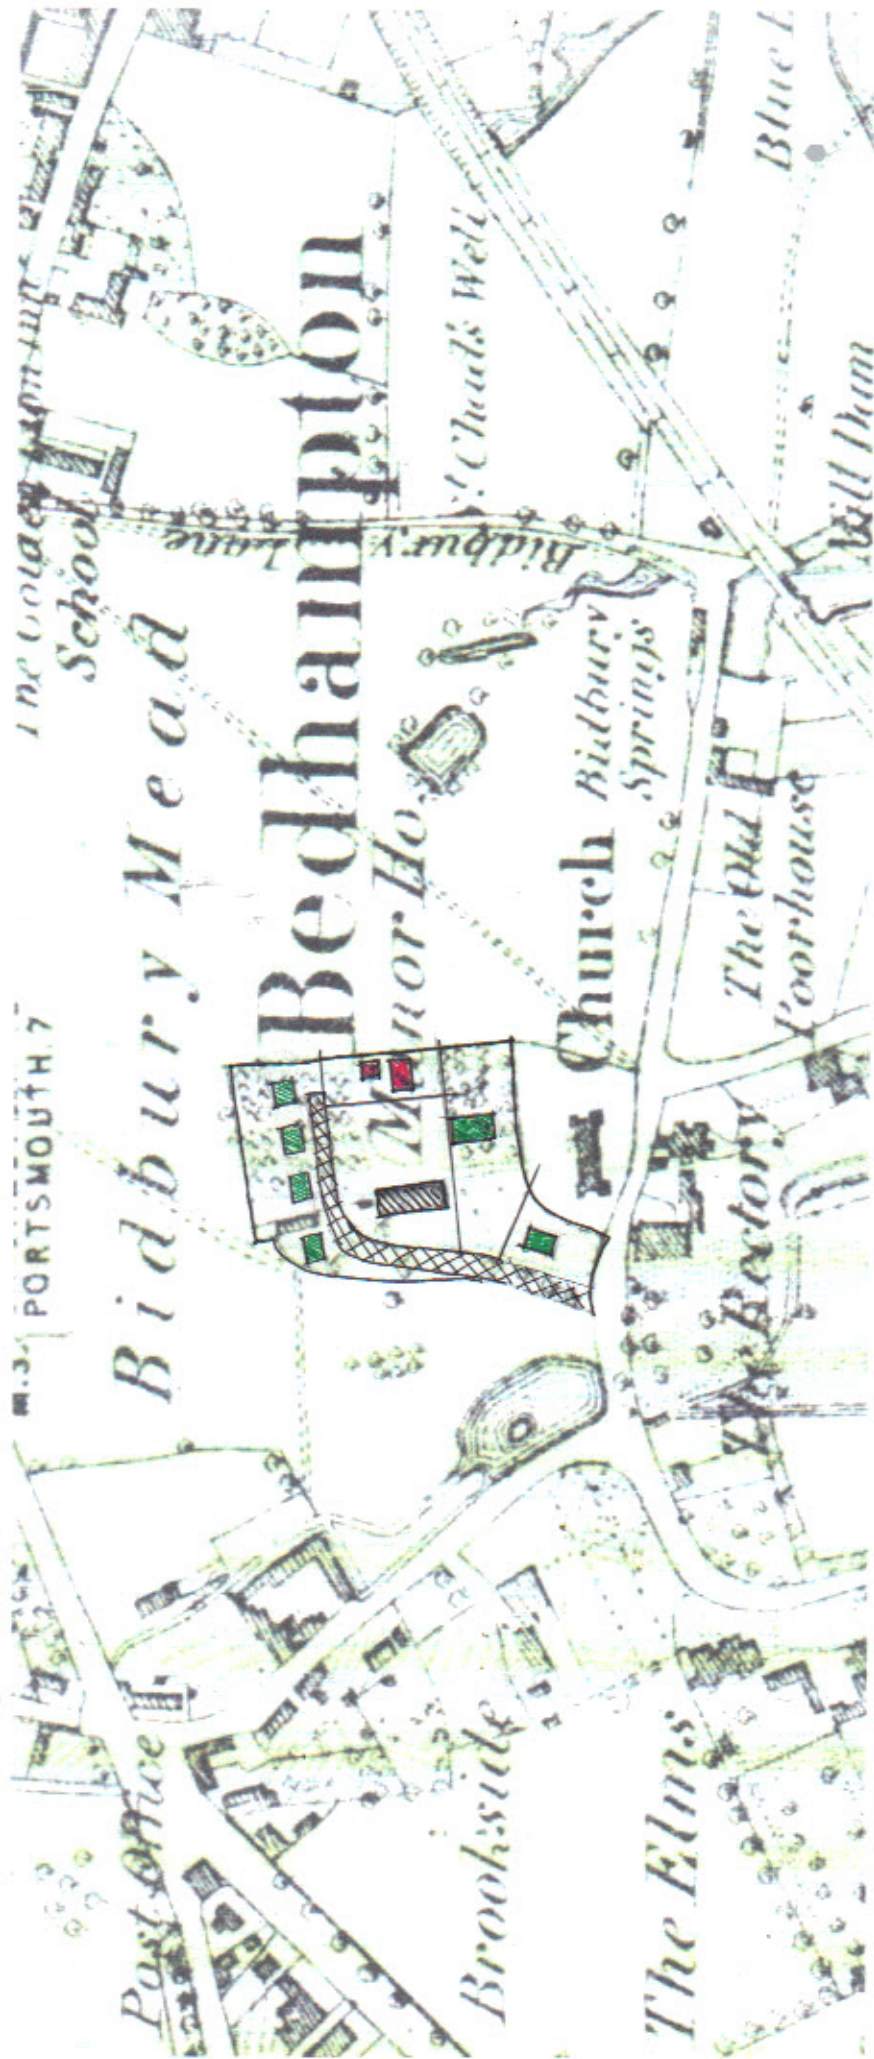

APPENDIX C

C1870

DWELLINGS BUILT WITHIN ORIGINAL CURTILAGE SINCE 1945

PROPOSED DEVELOPMENT