

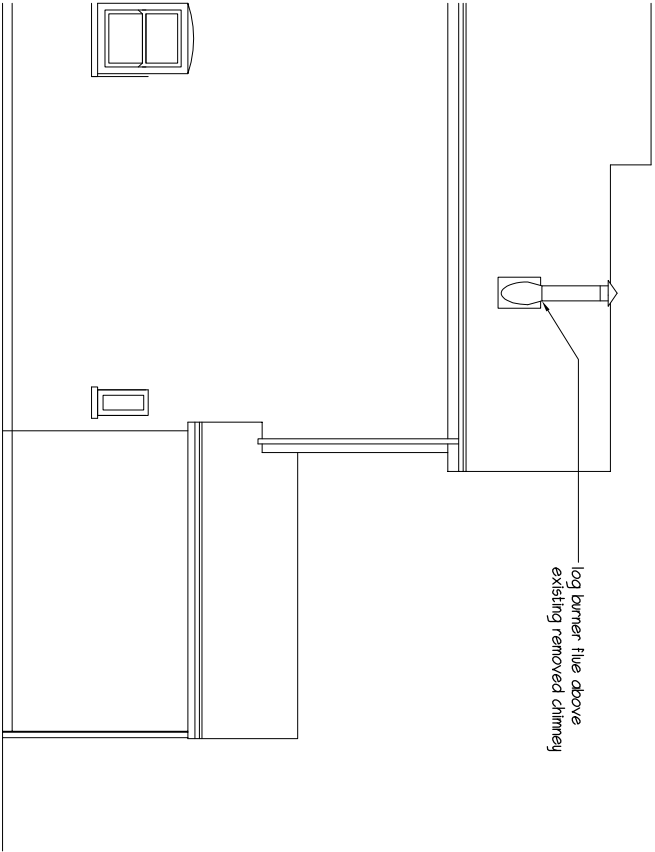
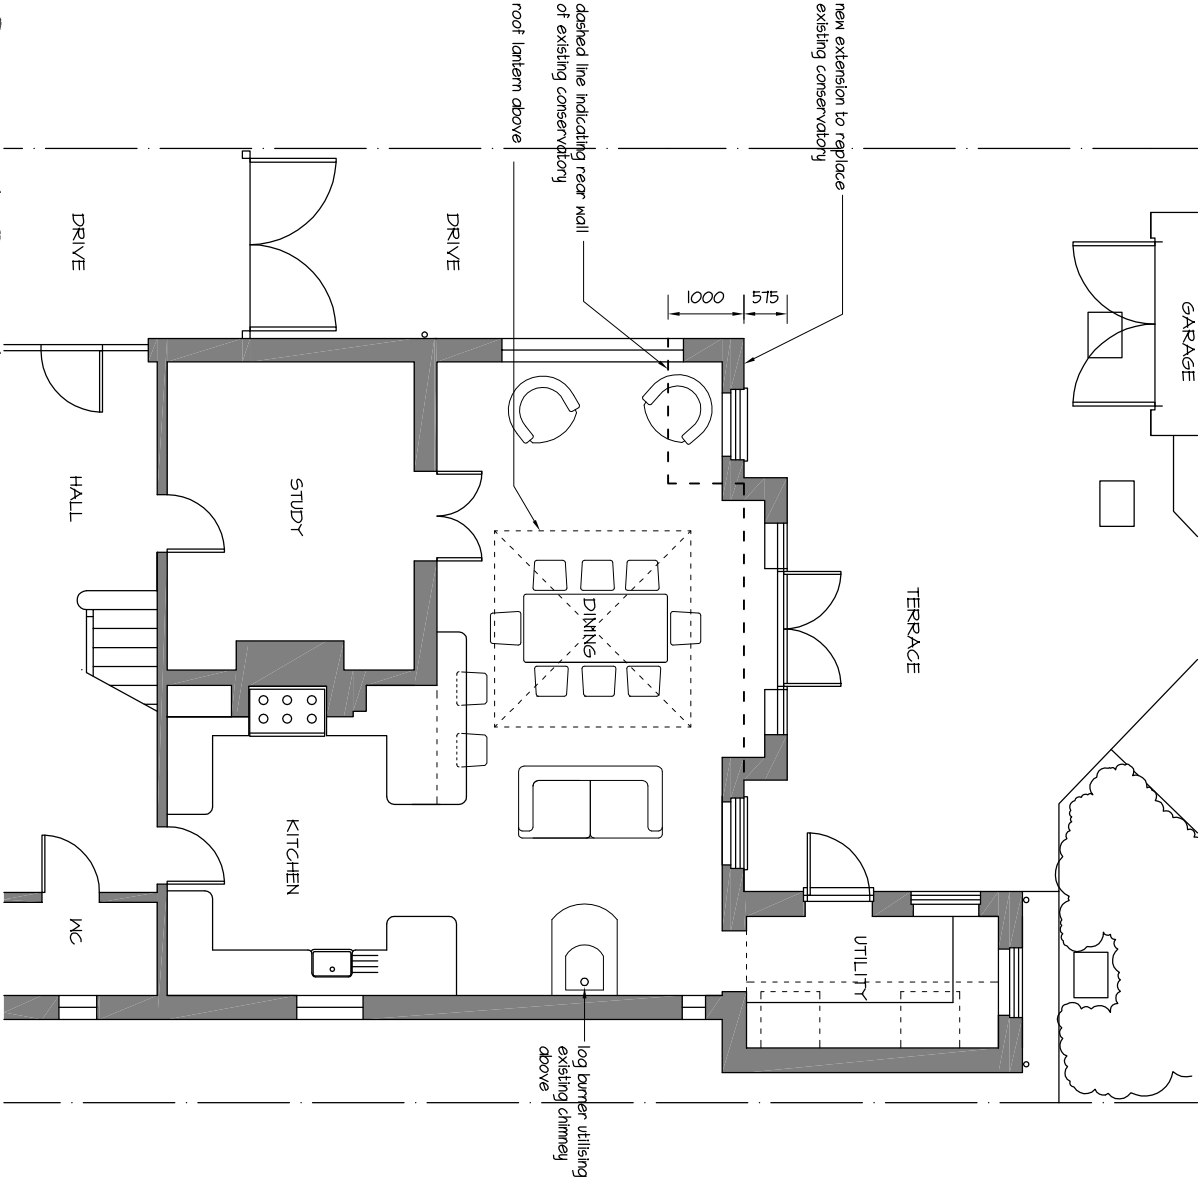
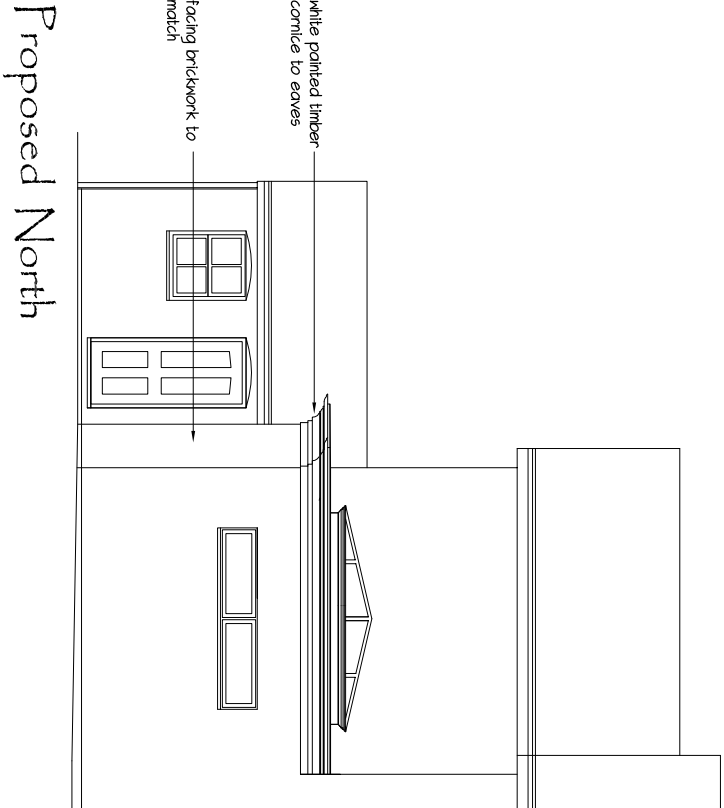


NOTES:
This drawing has been produced solely for PLANNING/DESIGN.
Do not Scale from this Drawing except for planning purposes.
Any drainage shown is presumed and to be checked on site
before commencement of works.
This drawing is the copyright of MF Designs Ltd.

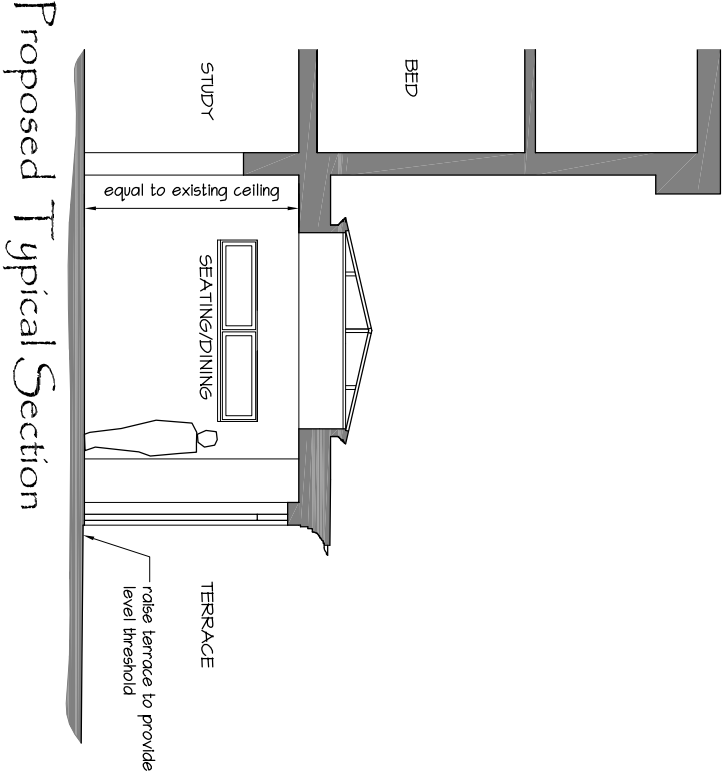

B: 16/05/2017 - proposed west with log burner chimney
A: 22/03/2017 - revised titles

mf designs ltd
Chartered Architects

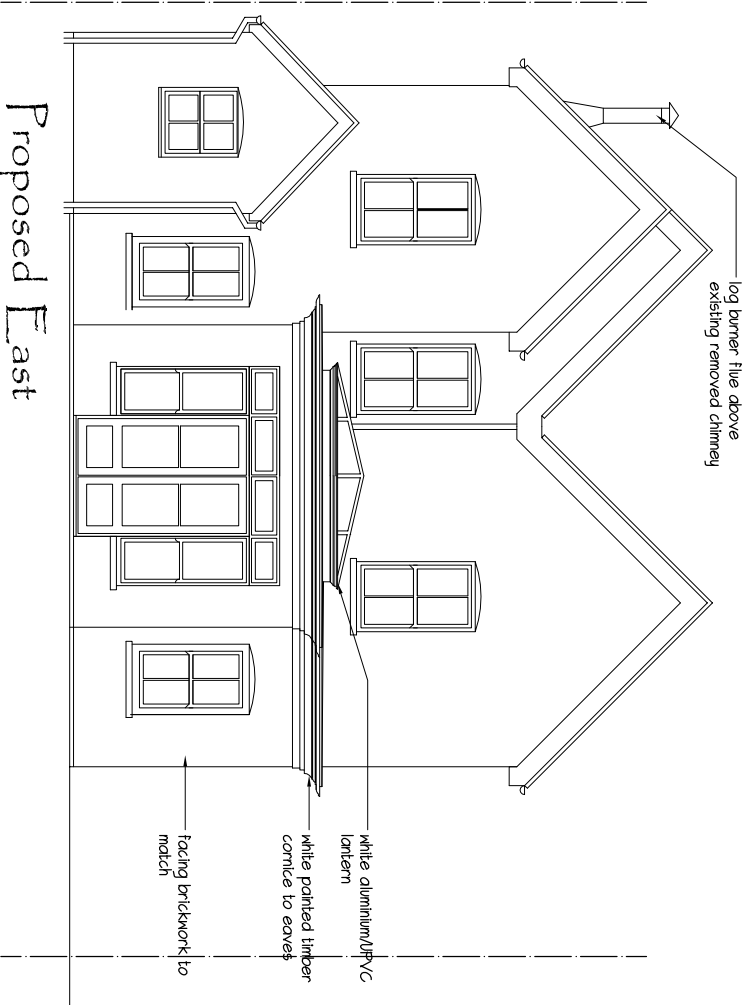

36 Grove Road • Havant • Hampshire • PO9 1AR
Director: Martin Farrer RIBA • Co Registration No.4507379
Date: Feb 2017
Scale: 1:100
Job No: 3160
Drg No: P_01 B