


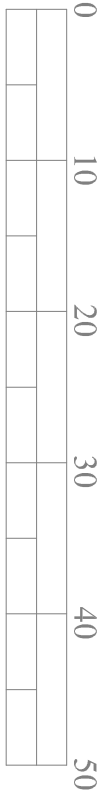

PHYSICAL SCALE IN METERS @ 1:1250



PHYSICAL SCALE IN METERS @ 1:500

NOTES:
This drawing has been produced solely for PLANNING/DESIGN.
Do not Scale from this Drawing except for planning purposes.
Any drainage shown is presumed and to be checked on site before commencement of works.
This drawing is the copyright of MF Designs Ltd.



Produced on 02 August 2017 from the Ordnance Survey National Geographic Database and incorporating surveyed revision available at this date.
This map shows the area bounded by 475121,105458 475121,105558 475221,105558 475221,105458.
Reproduction in whole or part is prohibited without the prior permission of Ordnance Survey.
Crown copyright 2017. Supplied by copla ltd trading as UKPlanningMaps.com a licensed Ordnance Survey partner (100054135).
Data licenced for 1 year, expiring 02 August 2018. Unique plan reference vlb/180252/247035

Location



Block



mf designs ltd
Chartered Architects



36 Grove Road • Havant • Hampshire • PO9 1AR
Director: Martin Farrer RIBA • Co Registration No.4507379
Date: Aug 2017
Scale: 1:1250/500

U/F 02392 470967
e admin@mfdesigns.org.uk
Job No: 3188
Dwg No: P_03

PROPOSED REVISED FENESTRATION & INTERNAL ALTERATIONS 3 John King Shipyard, Emsworth, PO10 7AY