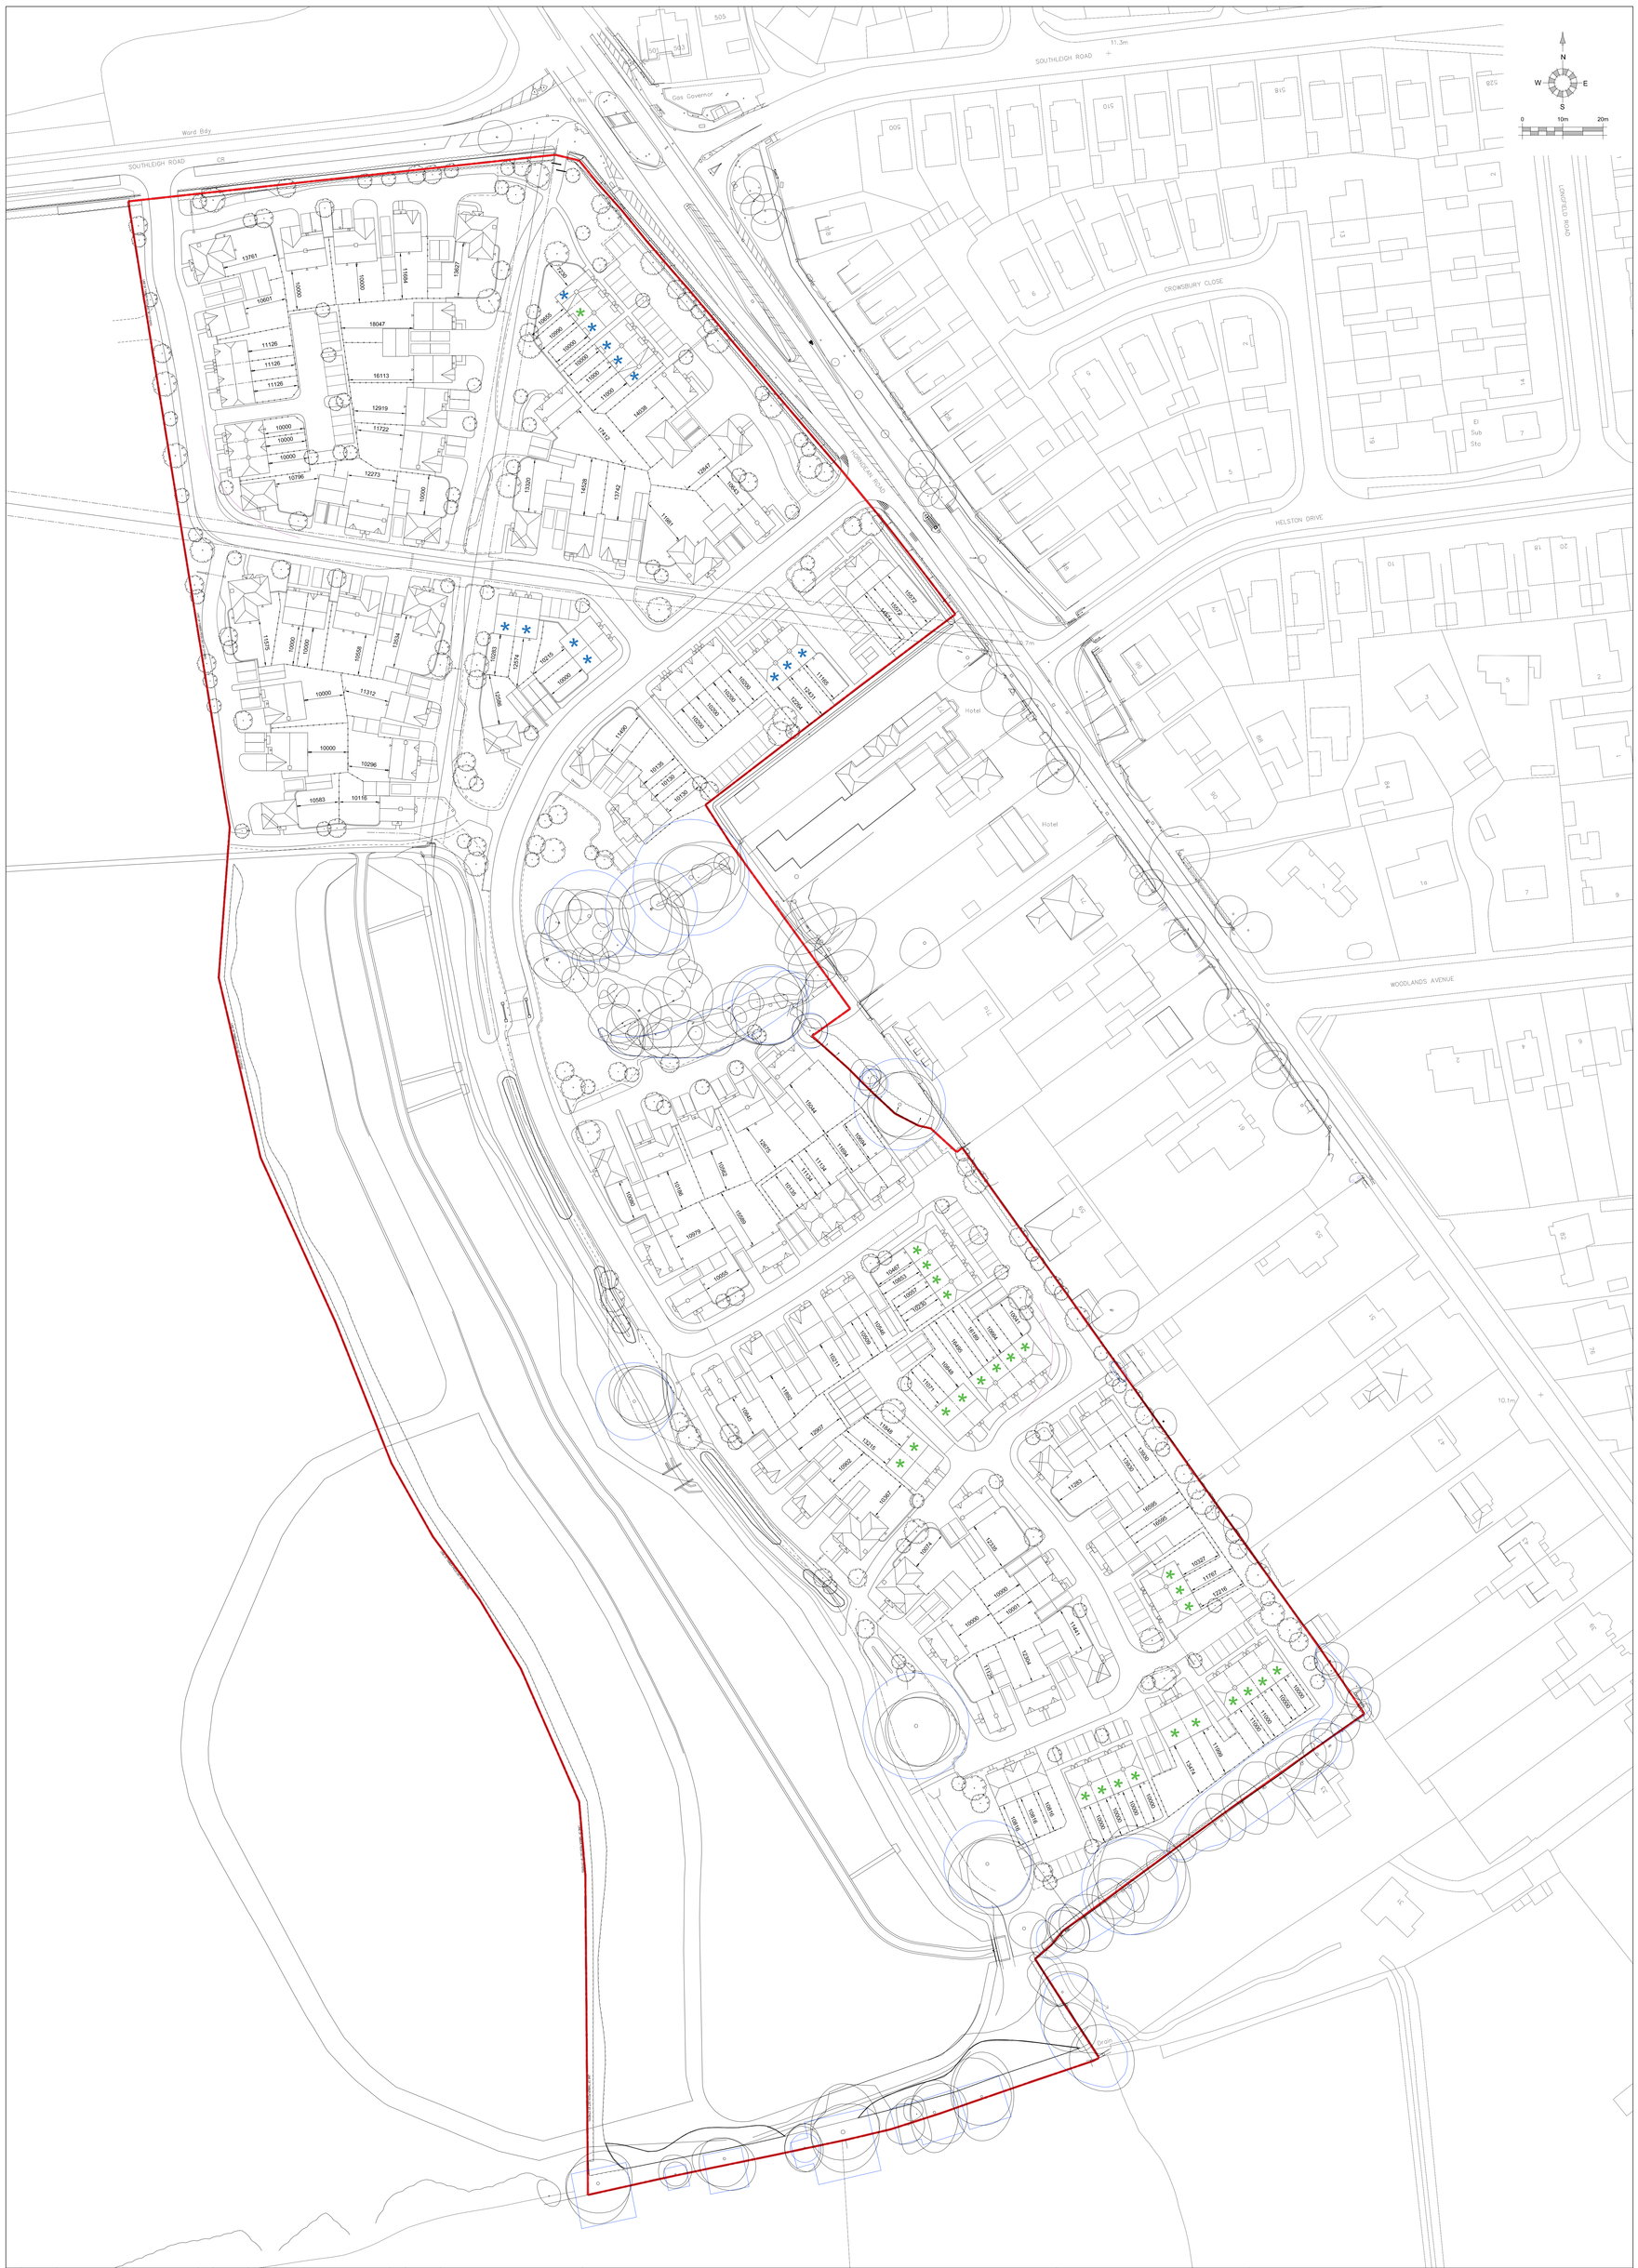



| REV. | DATE | REVISIONS: | REV. | DATE | REVISIONS: | REV. | DATE | REVISIONS: |
|---|---|---|---|---|---|---|---|---|
| | | | | | | | | |

For Planning

© COPYRIGHT EXISTS ON THE DESIGNS AND INFORMATION SHOWN ON THIS DRAWING

This drawing may be scaled or cross referenced to the scale bar for planning application purposes only. Do not scale for any other purpose, use figured dimensions only. Subject to site survey and all necessary consents. All dimensions to be checked by user and any discrepancies, errors or omissions to be reported to the Architect before work commences. This drawing is to be read in conjunction with all other relevant materials.

| | | | |
|---|---|---|---|
| CLIENT: | Bellway Homes Limited (Wessex) | PROJECT: | Land West of Horndean Road Emsworth |
| SCALE: | 1:500 (A0 ORIGINAL) | DRAWING: | Garden Dimensions Layout |
| DRAWN: | LV | | |
| DATE: | 28.06.17 | 16386 | P271 |

Broadmede House
Farnham Business Park
Weydon Lane
Farnham, Surrey
GU9 8QT
Tel. 01252 267878
name.surname@osp
architecture.com
www.osparchitecture.com

OSP ARCHITECTURE
O'KEEFE SCANLON LIMITED