


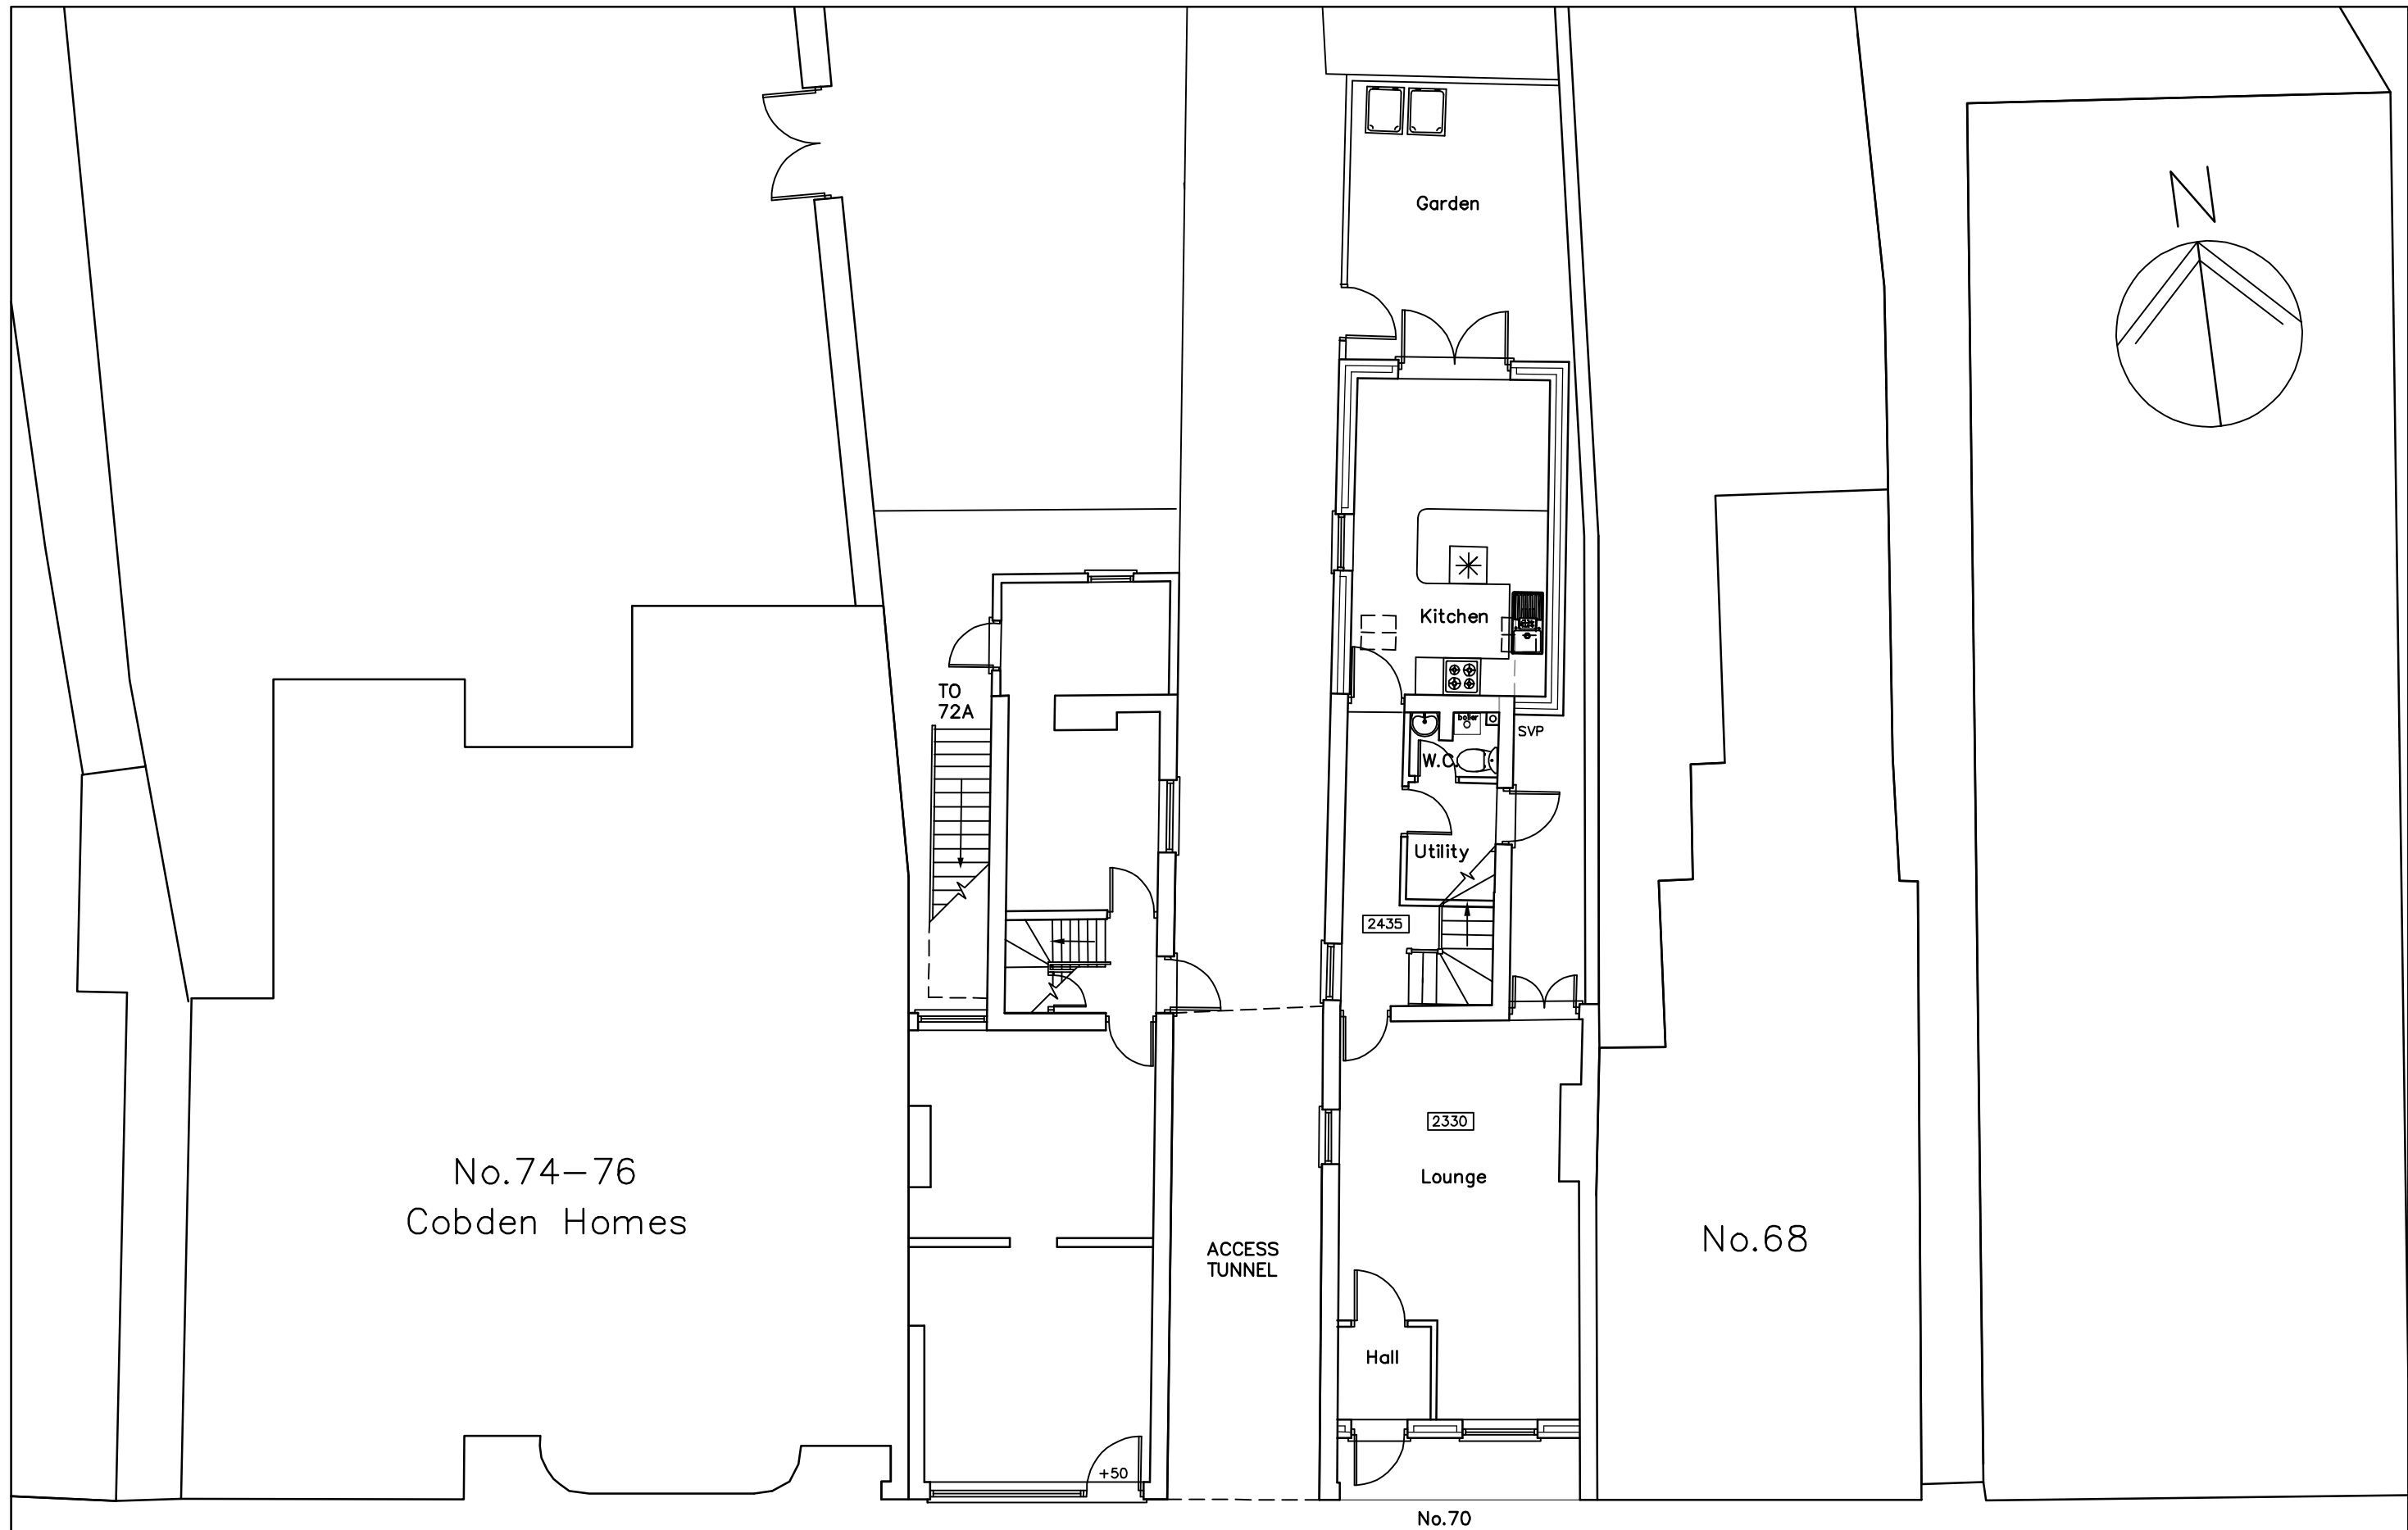

70-72 West Street,
Havant,
PO9 1LN

EXISTING GROUND FLOOR PLAN

Revisions

A.
B.
C.
C.



Martin Critchley
CHARTERED ARCHITECT

The Old Brewery,
15E South Street, Havant,
Hampshire, PO9 1BU
023 92 474 919
critchleyarchitect@hotmail.com

Scale A1 = 1:50, A3 = 1:100
Date 07/03/17
Drawn SAR/JHL

metres

10

20

30

16103-221⁰