
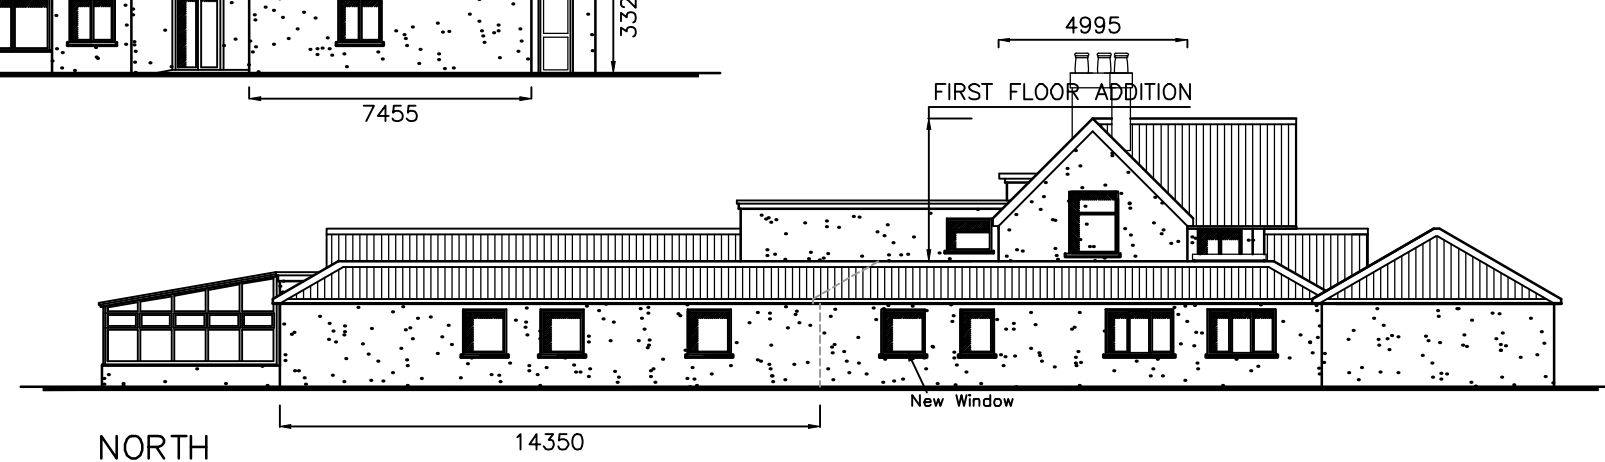
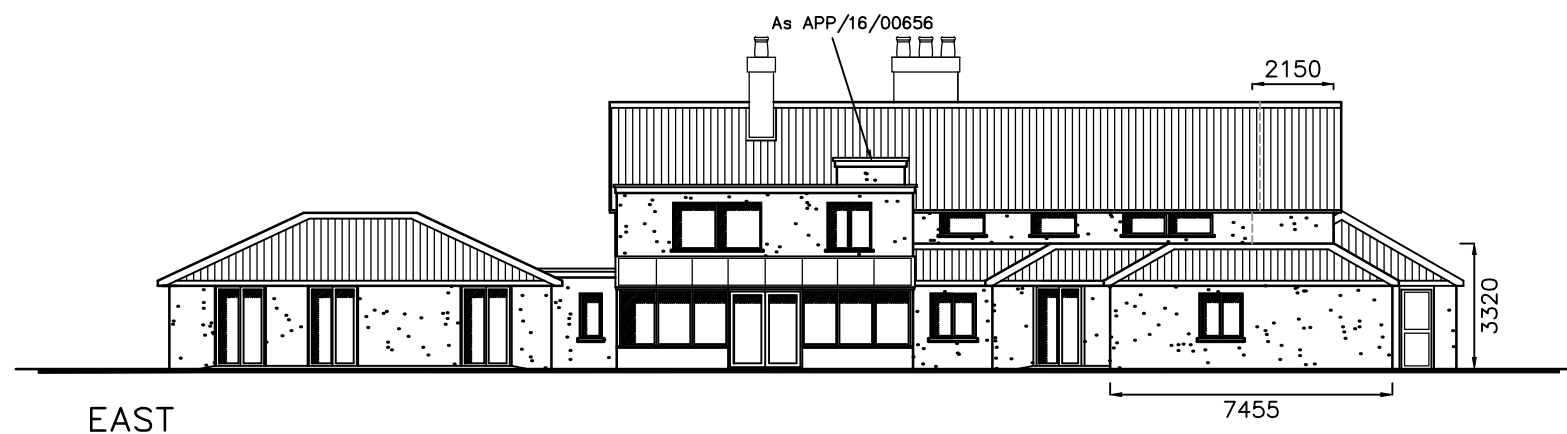


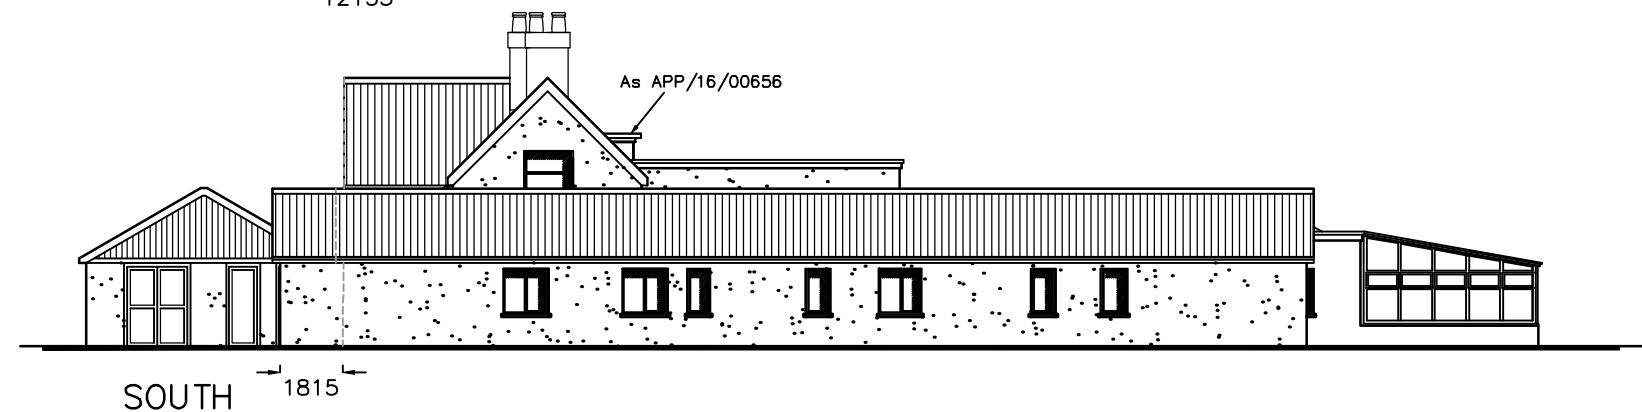

Blossom House
Beech Grove
Hayling Island
P011 9DP

Proposed Elevations

Revisions

- A. Lift roof extension 20/06/16
- B. Revisions 05/07/16
- C.



Scale A3 = 1:200, A1 = 1:100
Drawn ELR
Date 13/06/16

1618-501 B

