


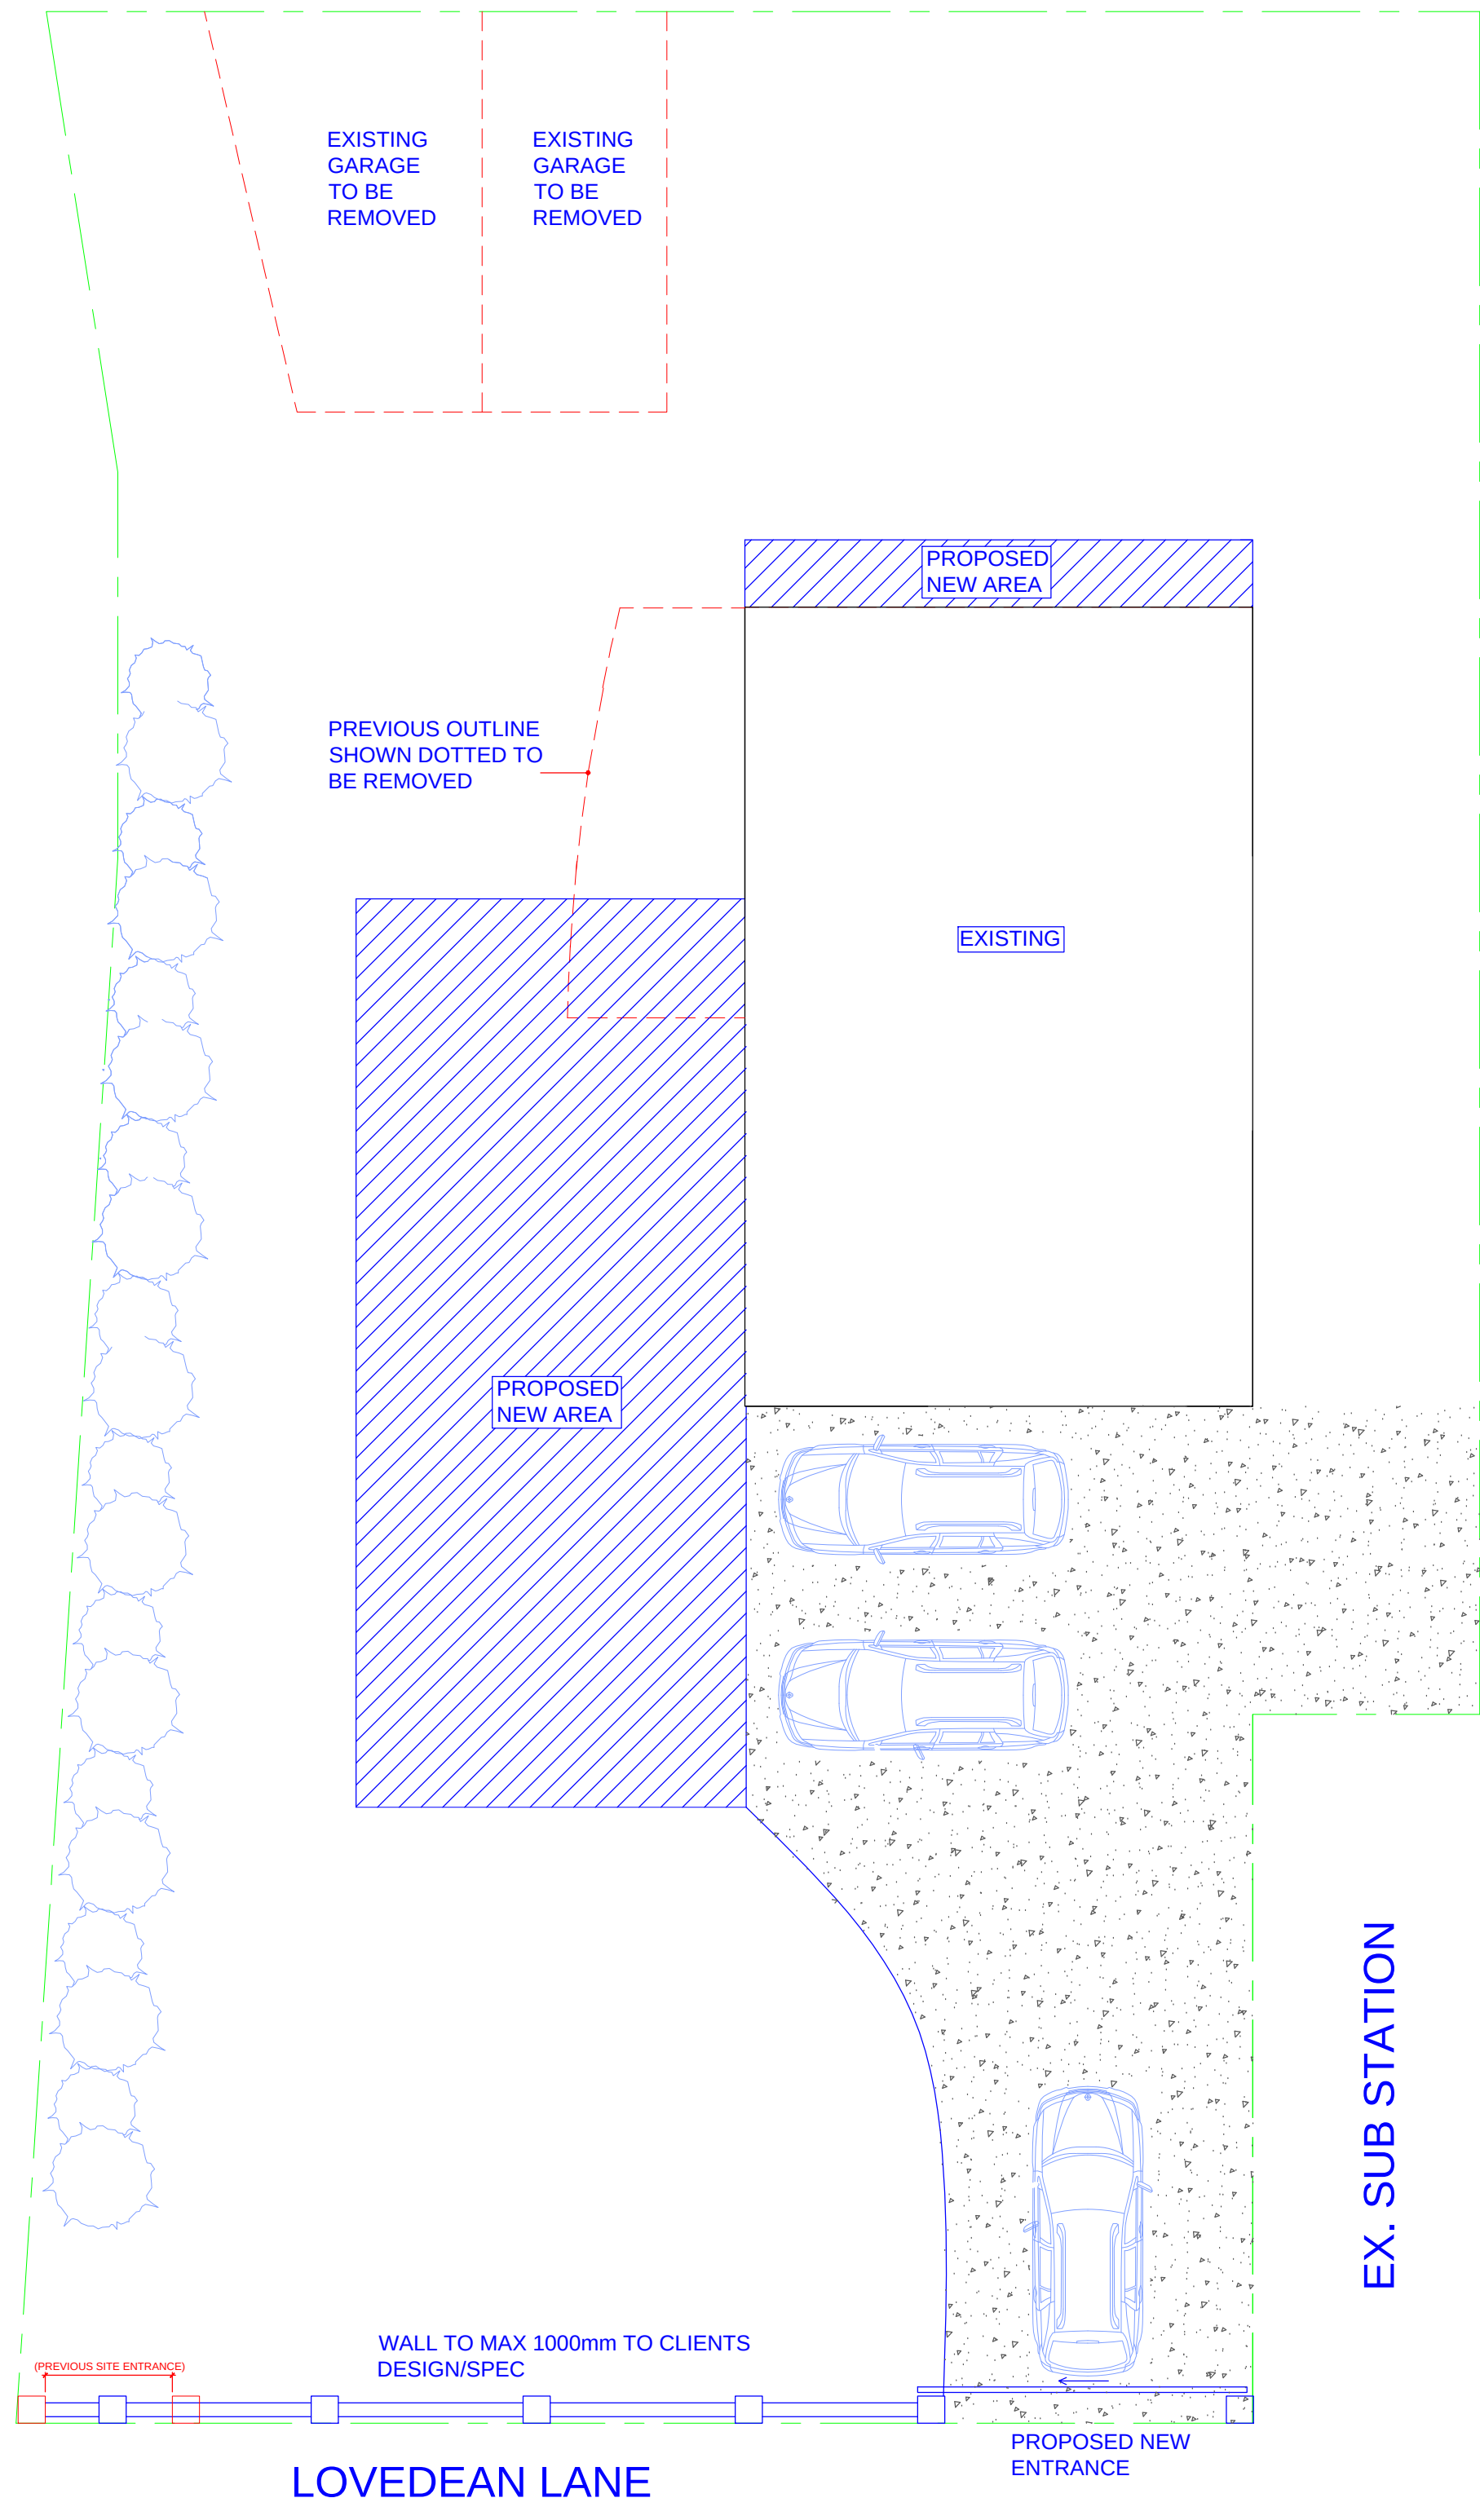

DETAILS AND DIMENSIONS OF ALL LEVELS OF PROPOSED PLANS TO BE CHECKED ON SITE BY APPOINTED CONTRACTOR PRIOR TO ANY COMMENCEMENT/ORDERING OF MATERIALS OF WORK, ANY QUERIES, VARIATIONS OR DISCREPENCIES DIRECTED TO CLIENT - DM DESIGNS ACCEPTS NO RESPONSIBILITY IN ANY PART ON DRAWINGS UNLESS OTHERWISE AGREED PRIOR.

BRN
1

DENOTES ATTACHED BUILDING REGULATION NOTES
DENOTES ITEM No.

MODIFICATIONS		ISSUE:
TITLE SITE LAYOUT PLAN & PARKING PROVISION		
CUSTOMER COLEMAN 101 LOVEDEAN LANE, WATERLOOVILLE, PO8 9RW		
DRAWN BY:		DRAWING NO: COLEMAN 01A (L) 1 OF 1
		SCALE: 1:100
		DATE: 08.11.2017
		REVISION: A A2