


SITE BOUNDARY

NOTES:

1. THIS DRAWING IS COPYRIGHT AND SHOULD NOT BE REPRODUCED WITHOUT APPROVAL.
2. THIS DRAWING IS TO BE READ IN CONJUNCTION WITH THE ARCHITECTS DRAWINGS. ANY DISCREPANCIES ARE TO BE BROUGHT TO THE ATTENTION OF BOTH PARTIES IMMEDIATELY.
3. ANY DIMENSIONS/LEVELS INDICATED 'ref.' REFER TO ASSUMED/EXISTING DIMENSIONS WHICH ARE TO BE SITE CHECKED PRIOR TO THE COMMENCEMENT OF ANY WORK.

FOR PILING/SUBSTRUCTURE
STANDARD NOTES REFER TO
DRG No 16-2730-100

KEY PLAN

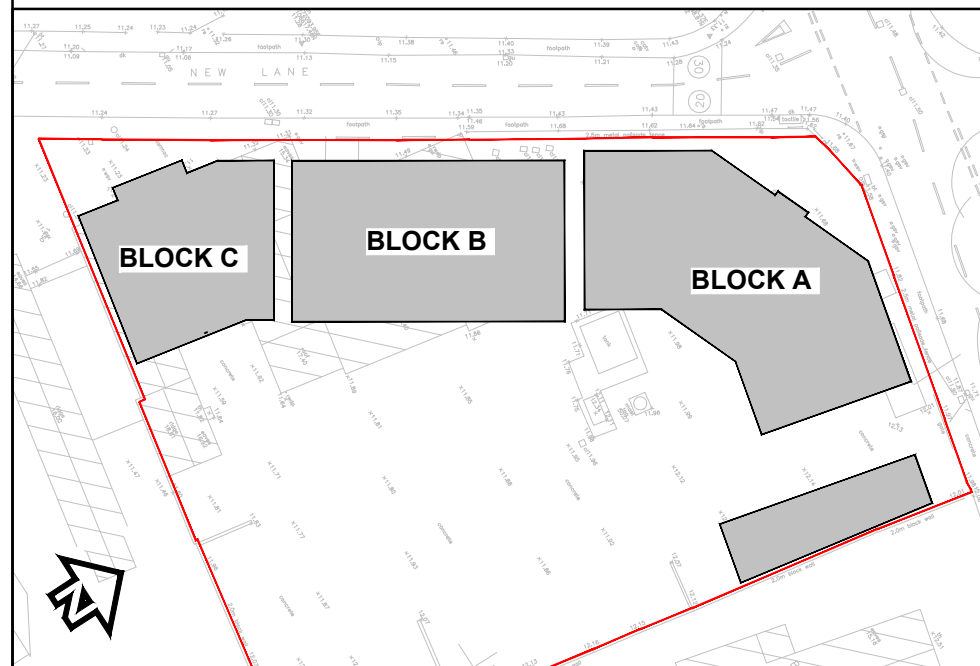


PILE PENETRATION DETAIL

REINFORCEMENT PENETRATION
INTO BEAM SHALL BE A
MINIMUM OF 400mm PLUS
200mm BOB EXCEPT AT
TENSION PILES.

PILES TO BE CAST A MIN. OF
300mm ABOVE CUT-OFF LEVEL
AND BROKEN BACK TO SUIT.

PILE CUT-OFF LEVEL

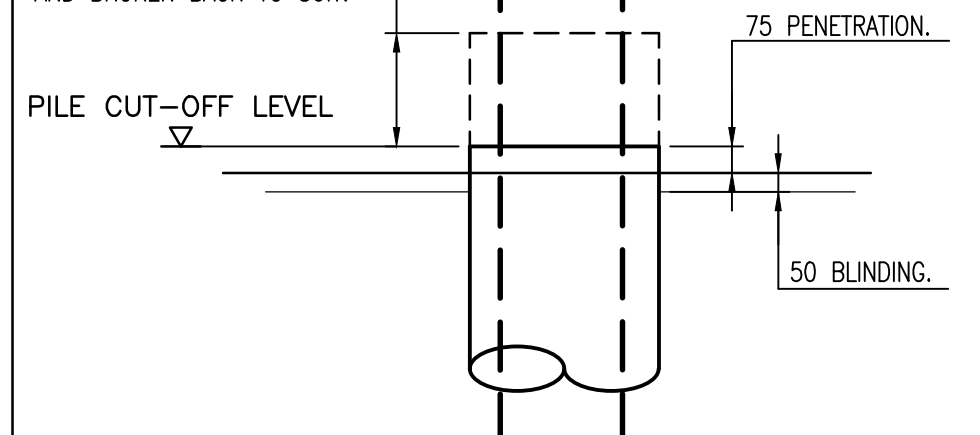

PILE CUT-OFF LEVEL = XX.XXXm (U.N.O.)

PILE LEGEND

	No. OFF
450 DIA. PILE (XXXkN SWL)	75
TOTAL	75

PRELIMINARY

P2	PRELIMINARY	HDL/05.17	HDL/05.17	HDL/05.17
Version	Amendment	Revised by and date	Checked by and date	Approved by and date
ORIGINAL DRAWING SIZE - A1		X-REFS: .		
CAD REF.		.		

HDL HAMILL DAVIES LIMITED Consulting Civil and Structural Engineers	Client	PAUL REX		
	Project	REDEVELOPMENT, NEW ROAD, HAVANT		
	Drawing Title	BLOCK B - PILING LAYOUT		
	Purpose	PRELIMINARY	Drawn HDL	Scale 1:50 @ A1
Issuing Office SWANMORE		Designed	Drawing Number	Version
Telephone 01489 893 596			16-2730-102	P2