

2 Emsworth Road

Havant

Hampshire

PO9 2SR

07746635519



Mrs Houghton

Planning & Development

Havant Borough Council

Your ref : APP/17/00198 and APP/17/00199

27/2/2017

Dear Mrs Houghton

In reply to your letter dated 24th February 2017, the information that you requested is as follows:

Work to Thuja (T3) TPO 1531, Crown raise 5.5 metres above Emsworth Road (to give statutory clearance) and 4 metres above garden. Reduce crown by 2 metres and re-shape tree to reduce heavily loaded weight over Emsworth Road and garden wall.

Your sketch plan showing TPO1995 and TPO 1531 is correct. I have enclosed my own sketch showing all the trees requiring work. (sorry I forgot to submit it with my original application).

Work to 1 x Bay tree on East boundary adjacent to 4 Emsworth Road, reduce crown by 6 metres to gutter height to remove interference with neighbours roof.


Work to 2 x Bay trees by 6 metres, to gutter height, to reduce interference with 1 Lymbourn Road roof and car port.

Yours sincerely

A handwritten signature in black ink, appearing to read 'B. J. Hutchinson'.

Barbara Hutchinson

Example of a typical plan to accompany an application

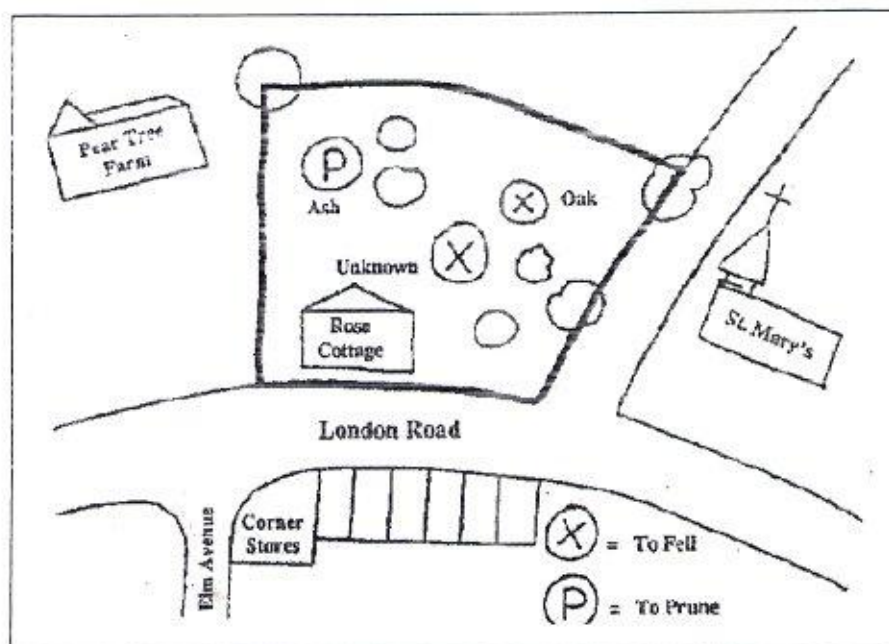


When drawing your plan please

1. Try and locate your house in relation to nearby properties
2. Ensure that all relevant roads are named
3. Ensure that the trees are clearly marked on the plan
4. Put the type of tree if known



Please use the space below for your plan

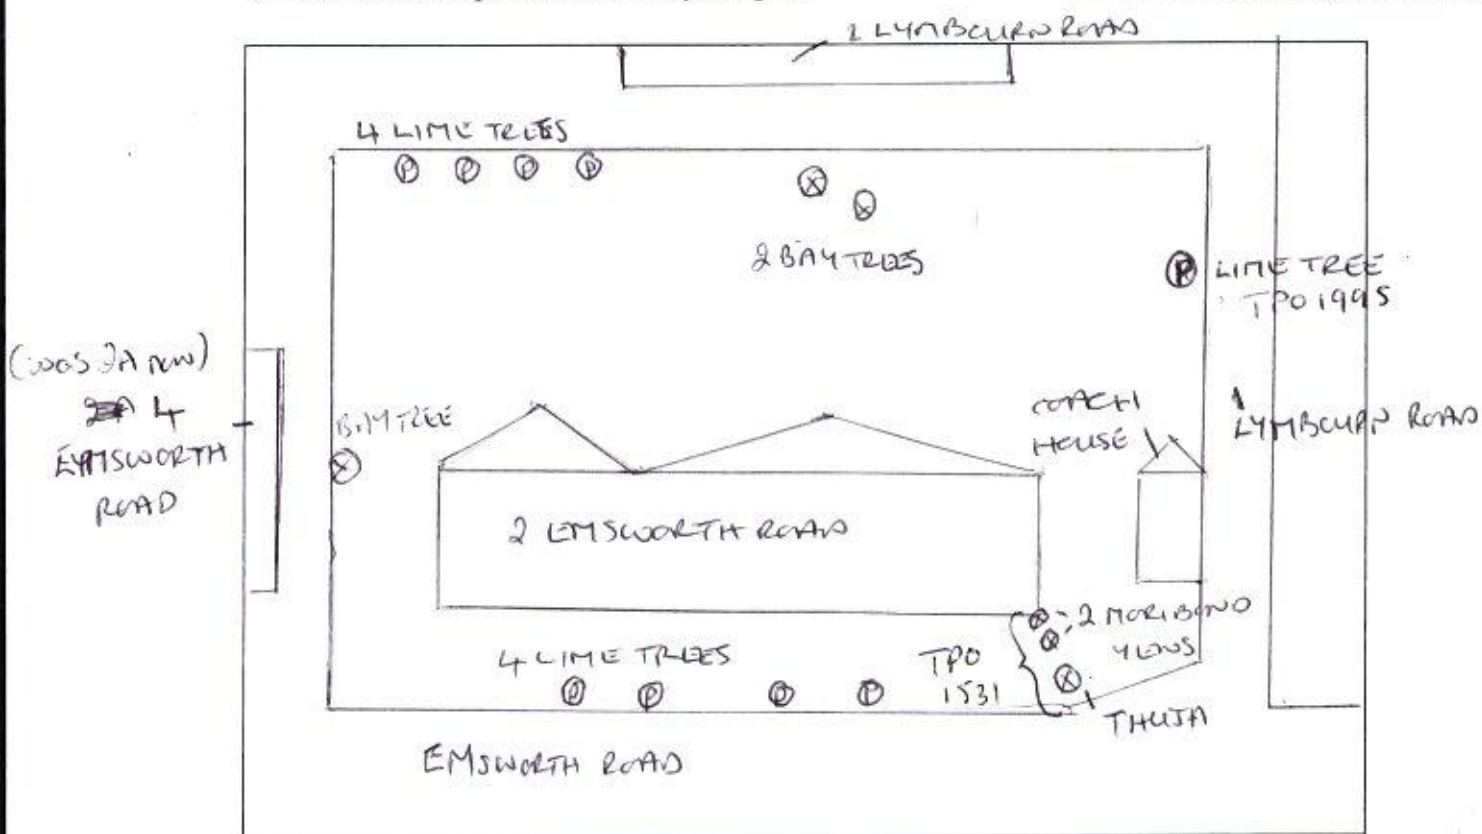

⊙ PALARD

⊗ REDUCE CROWN, DEAD WOOD