
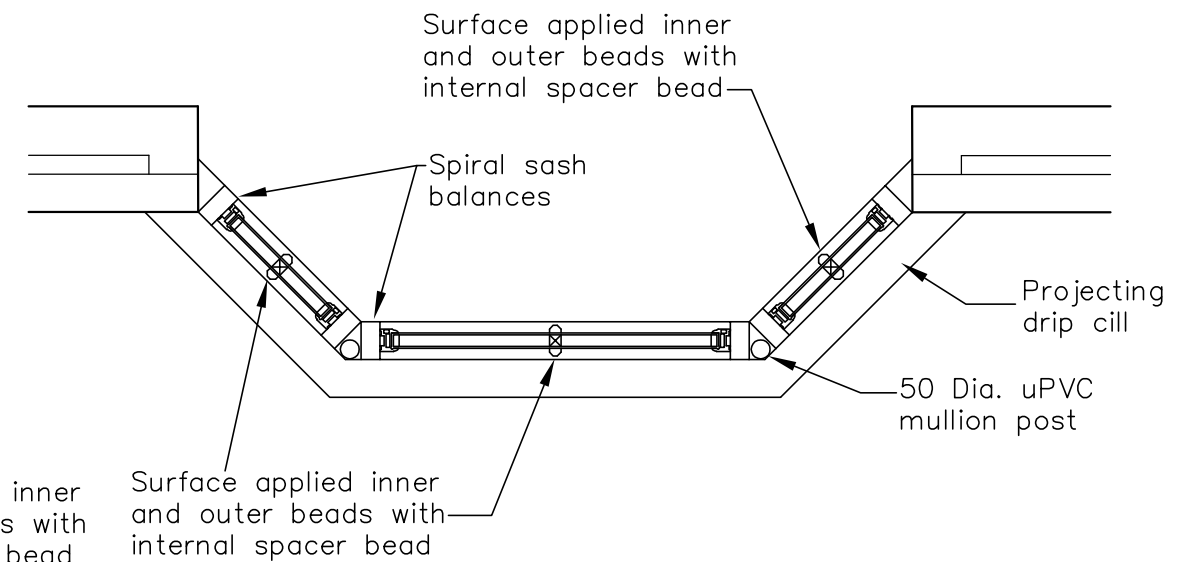


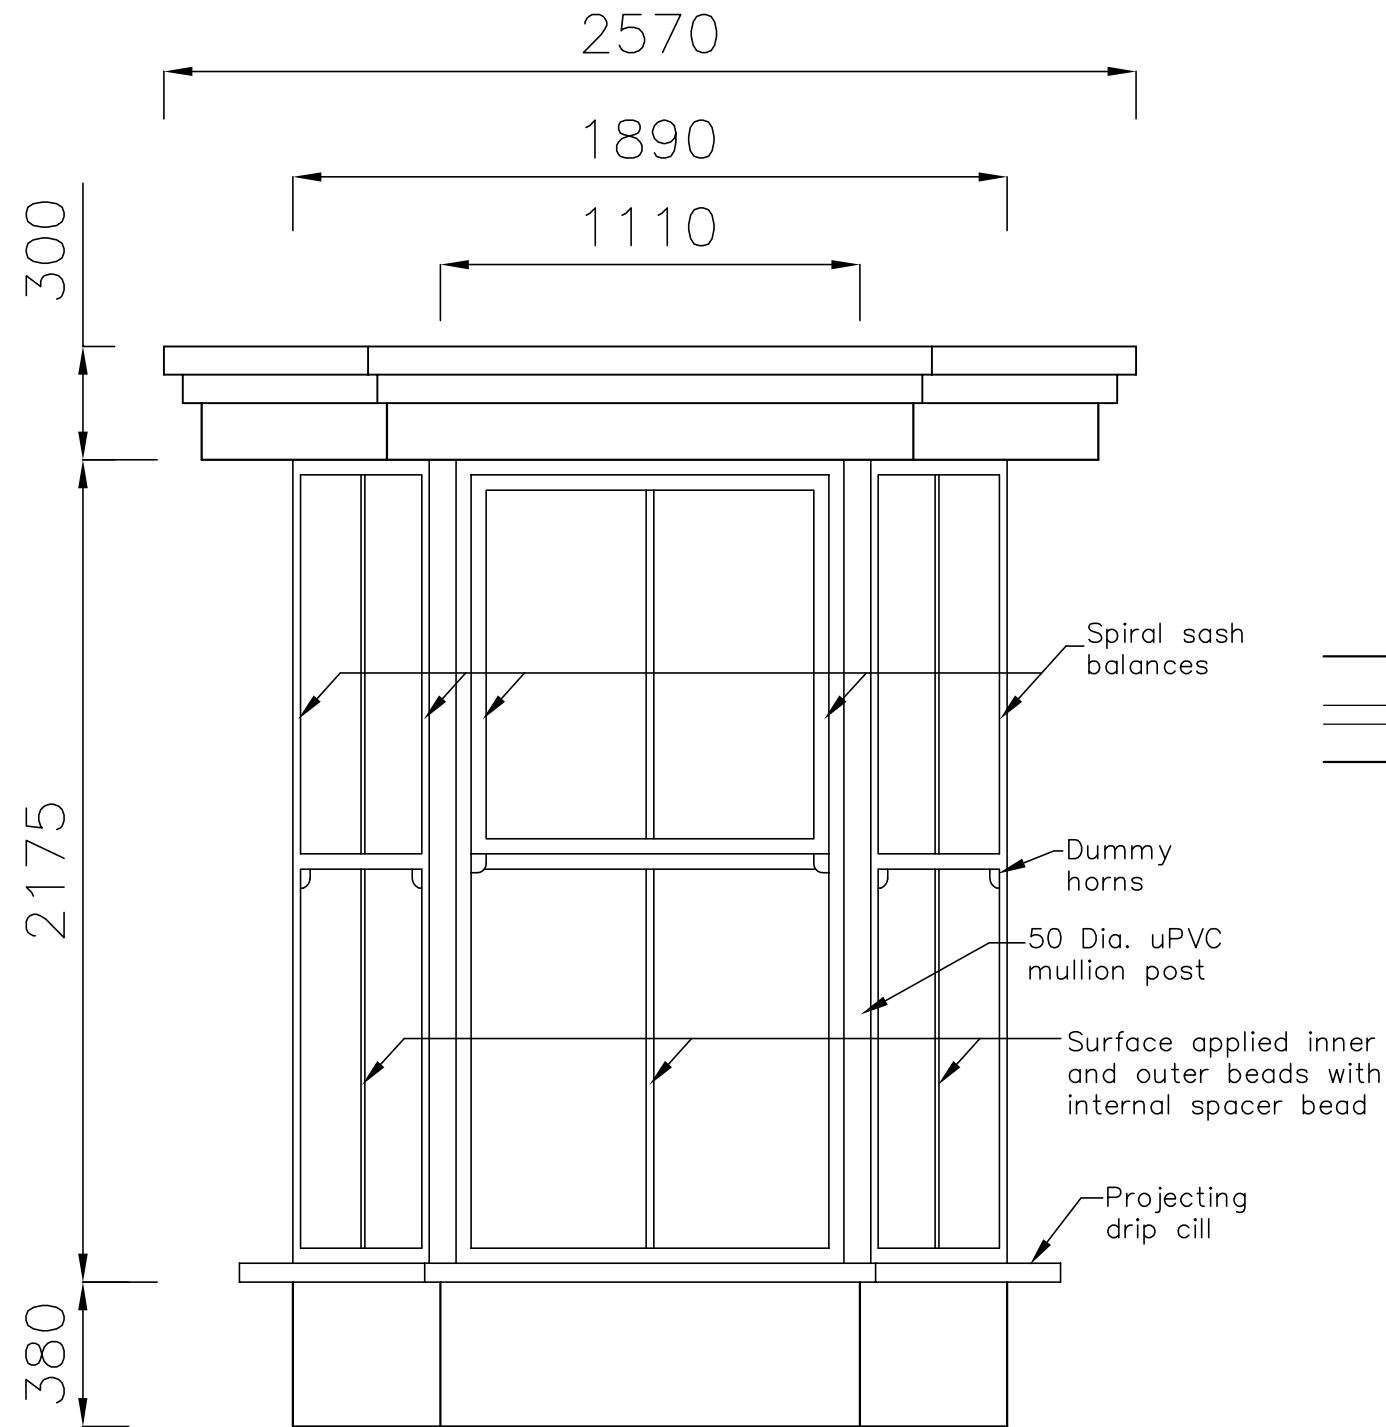


FF.W.01
(Replacement)

70 West Street,
Havant,
PO9 1LN

PROPOSED
FENETRATION —
PLANS AND ELEVATIONS

Revisions

- A. Notation and detail added.
18/01/17
B. Spacer bar shown. 25/01/17

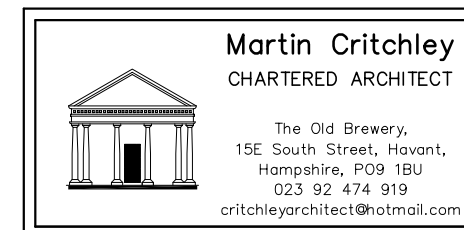

Scale 1:20
Drawn JHL/JGF
Date 17/01/17

16103-613^B

metres	1	2	3	4	5	6	7
--------	---	---	---	---	---	---	---