
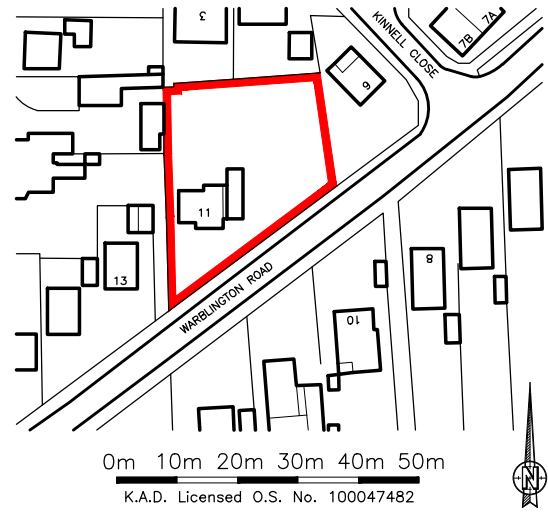
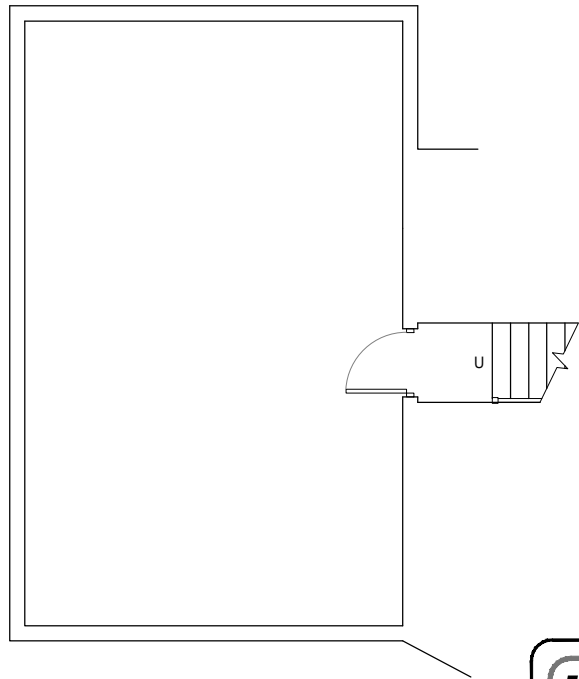
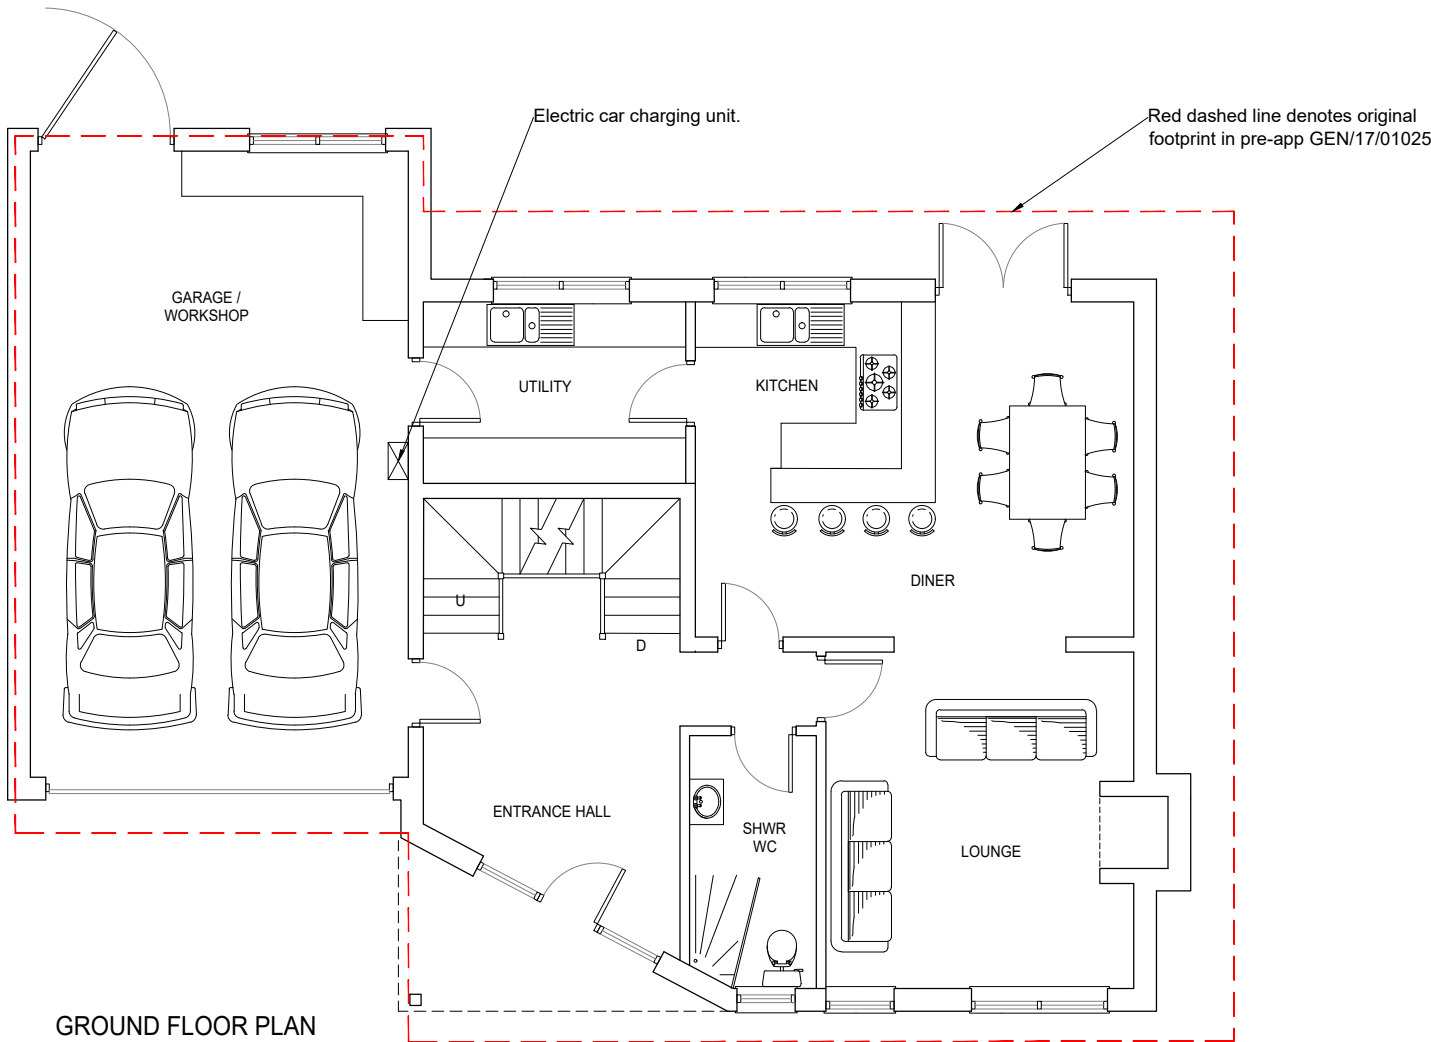
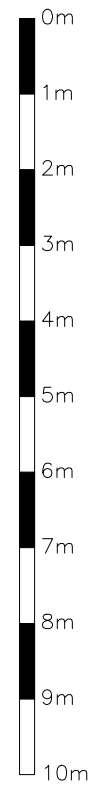
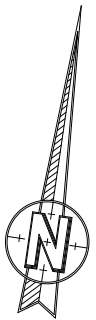
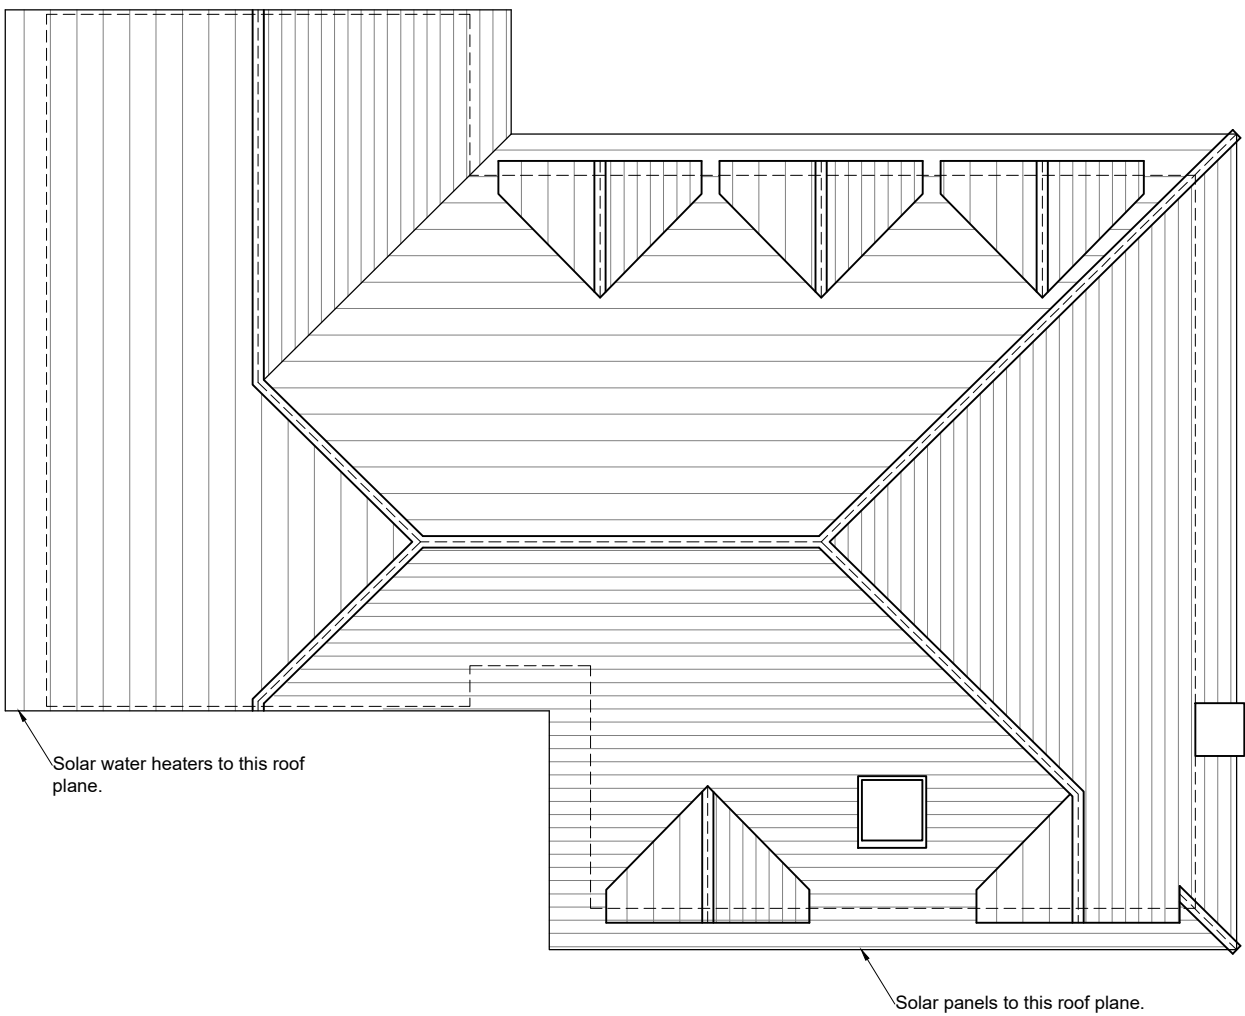


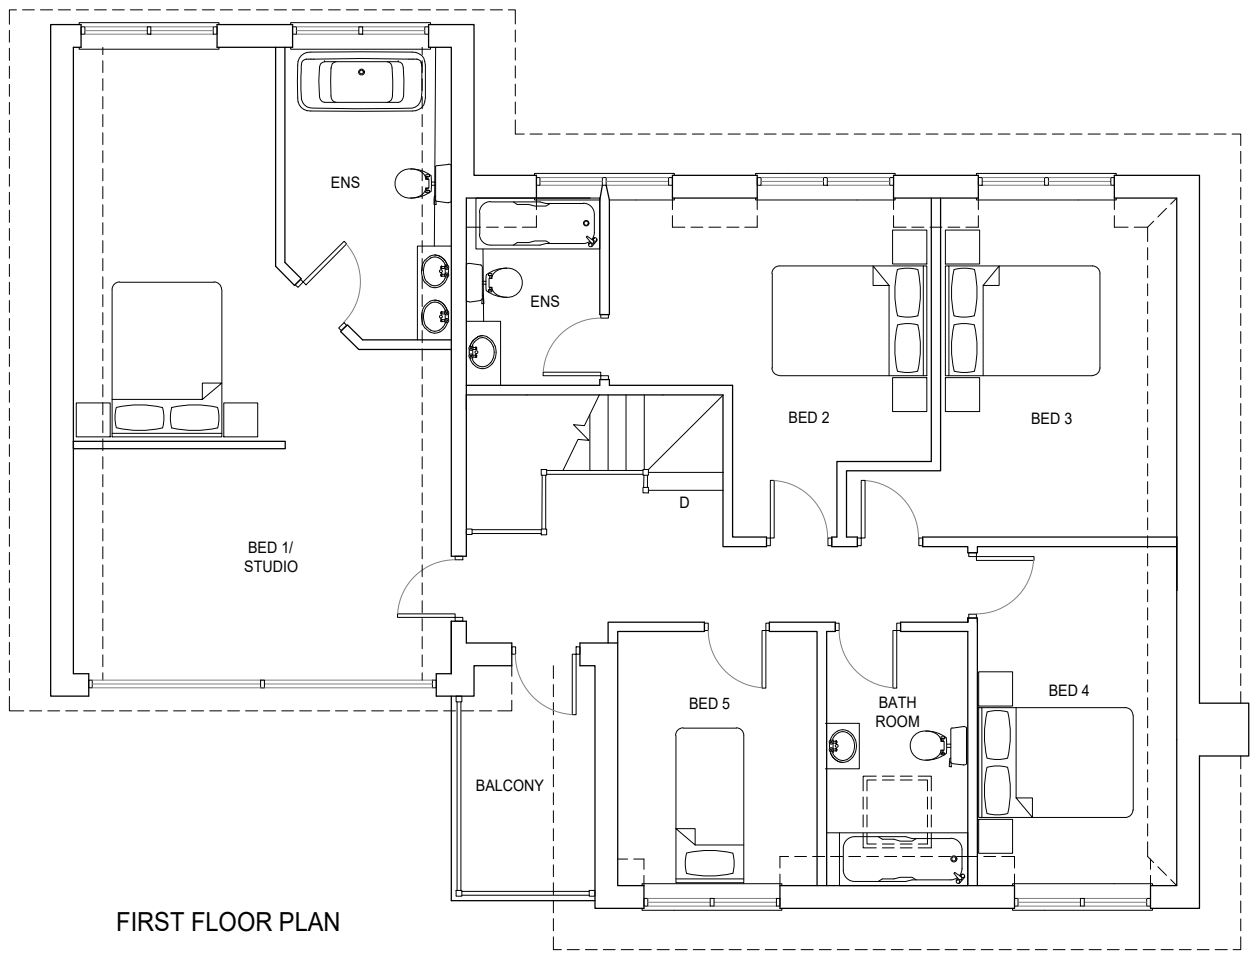

KAD ARCHITECTURAL DESIGN

K.A.D. Ltd.
Ground Floor Suite
94 Richmond Court
Botley Road
Southampton
SO31 1BA
M: 07801 346479
T: 01489 660194
E: ian@k-a-d.co.uk
W: www.k-a-d.co.uk

Client

TIM FRENCH

Drawing

PROPOSED FLOOR PLANS

Project

**11 WARBLINGTON ROAD
EMSWORTH
PO10 7HE**

Scale

1:100@A3

Date

OCT 2017

Project no.	Sequential	Bldg/Floor	Detail	Rev
KAD	03	A	PP	D