


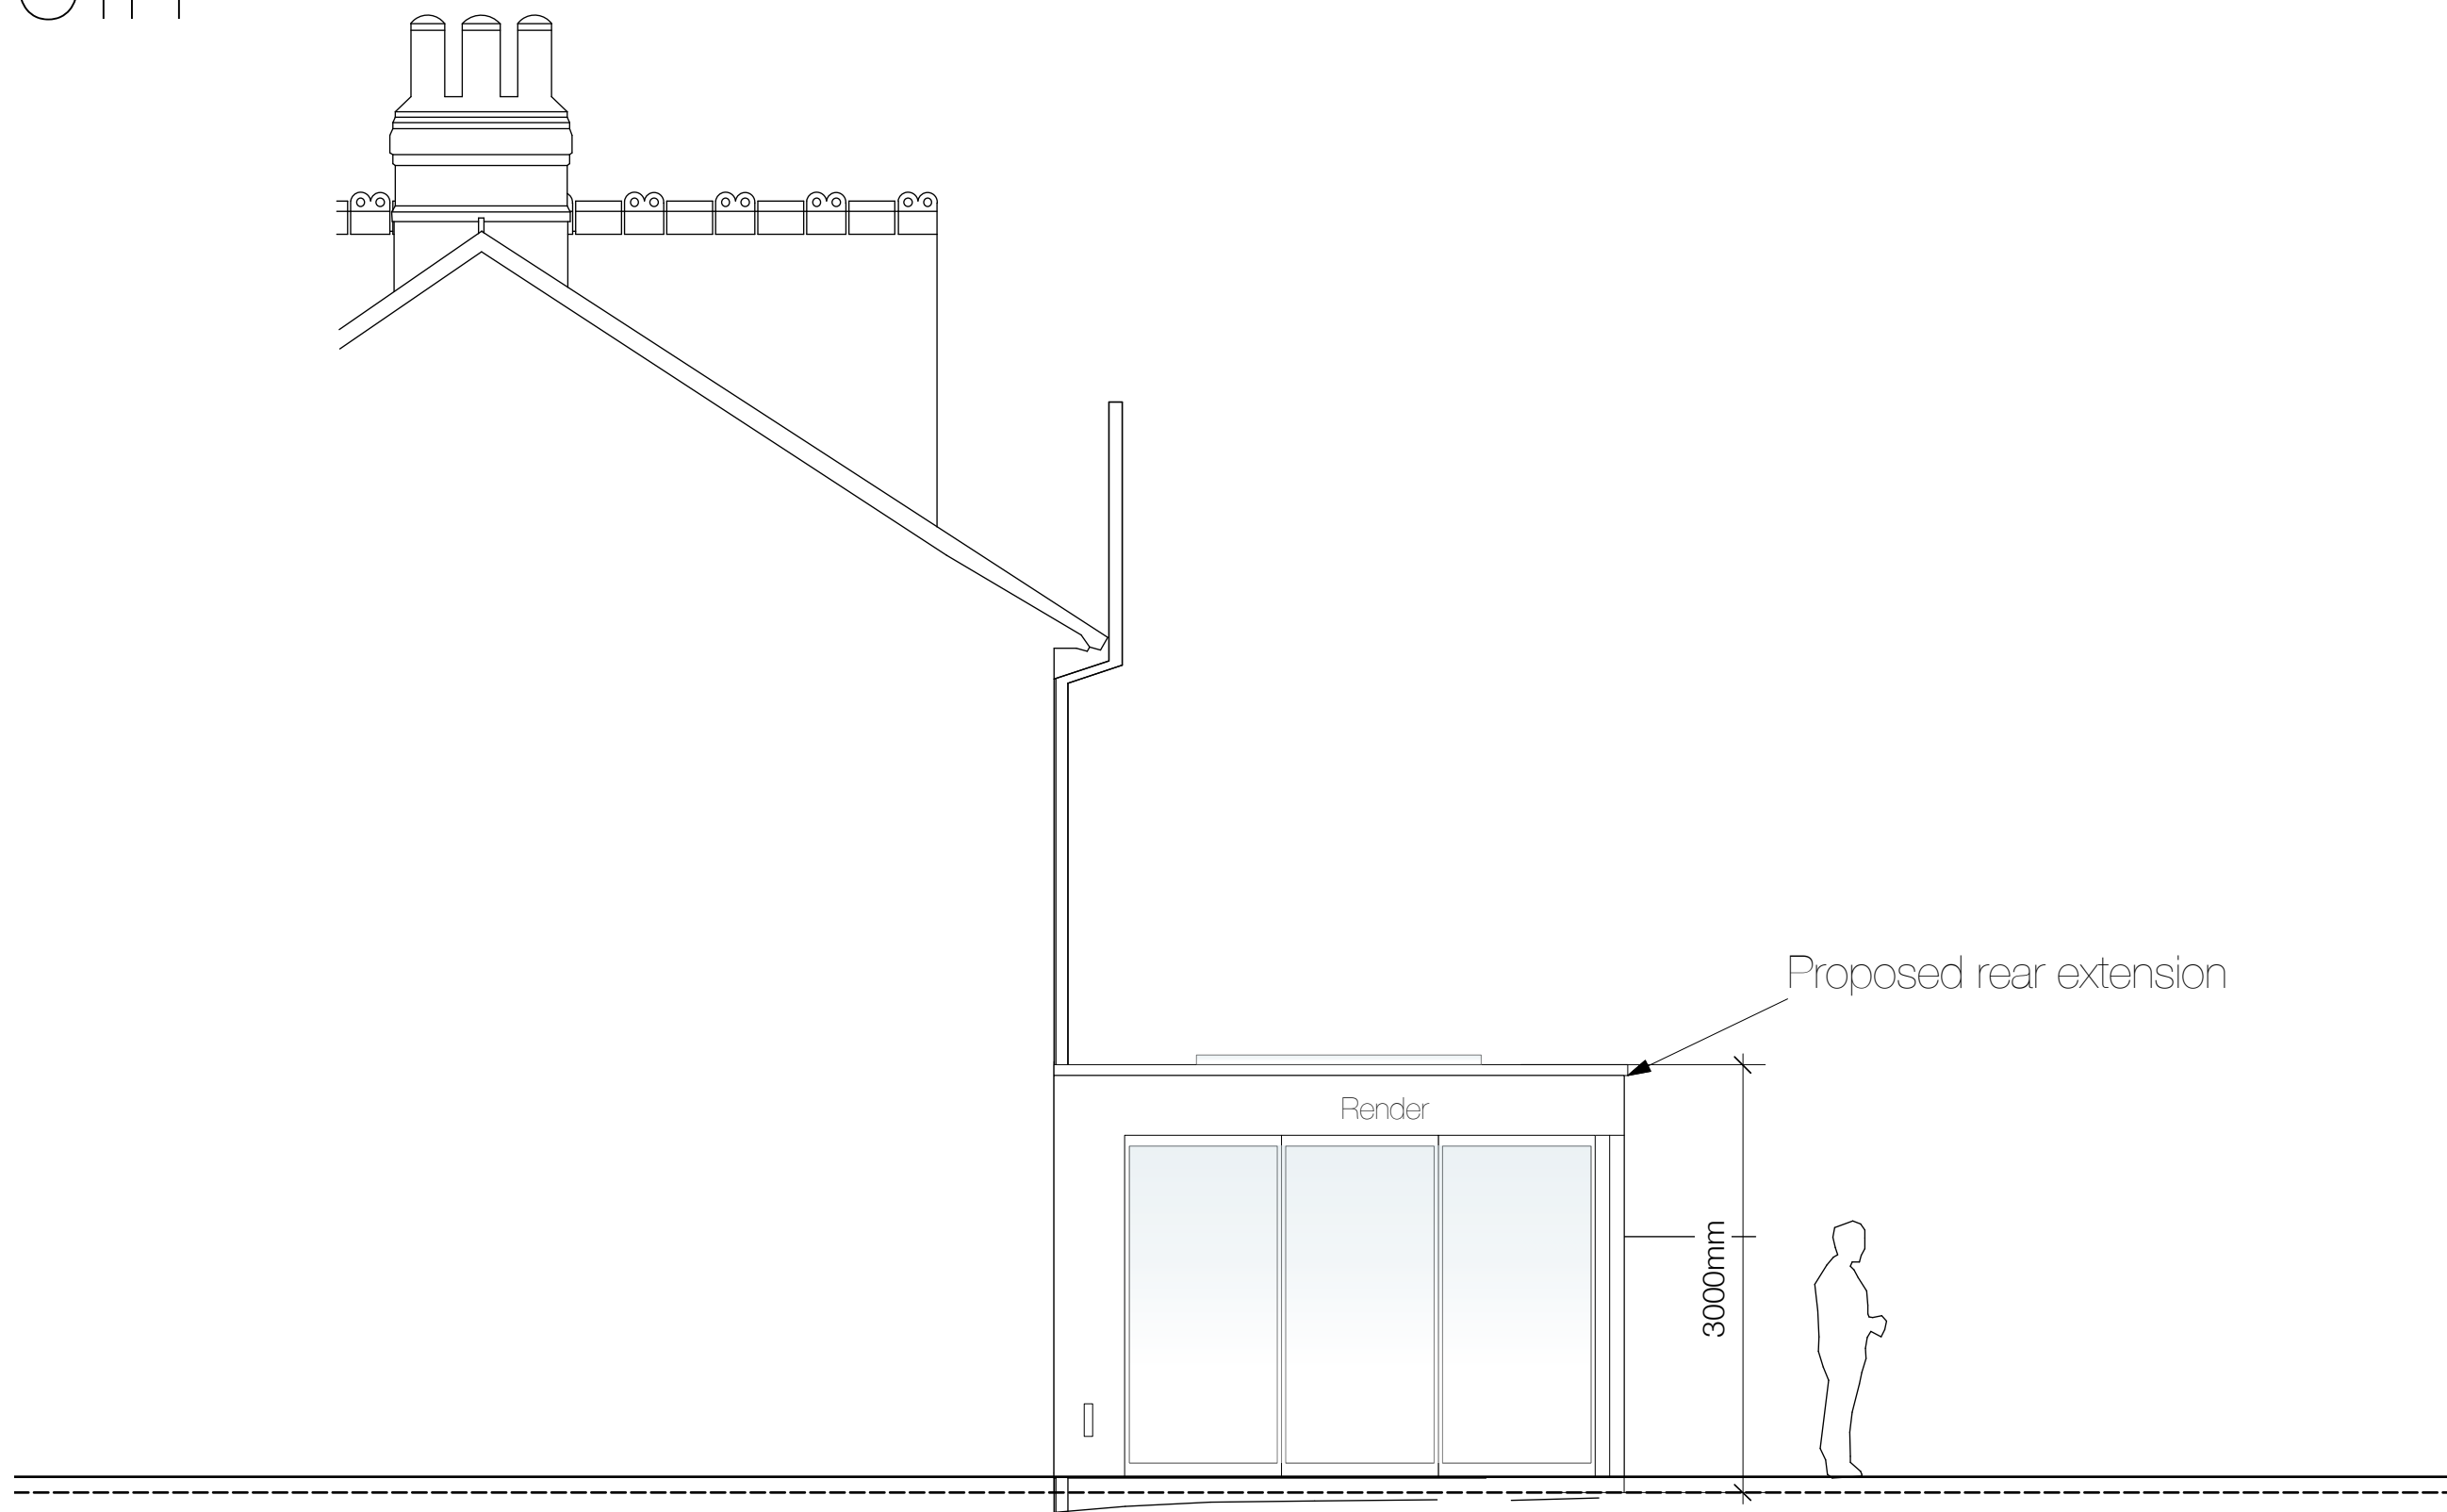

PROPOSED ELEVATION LOOKING SOUTH

