


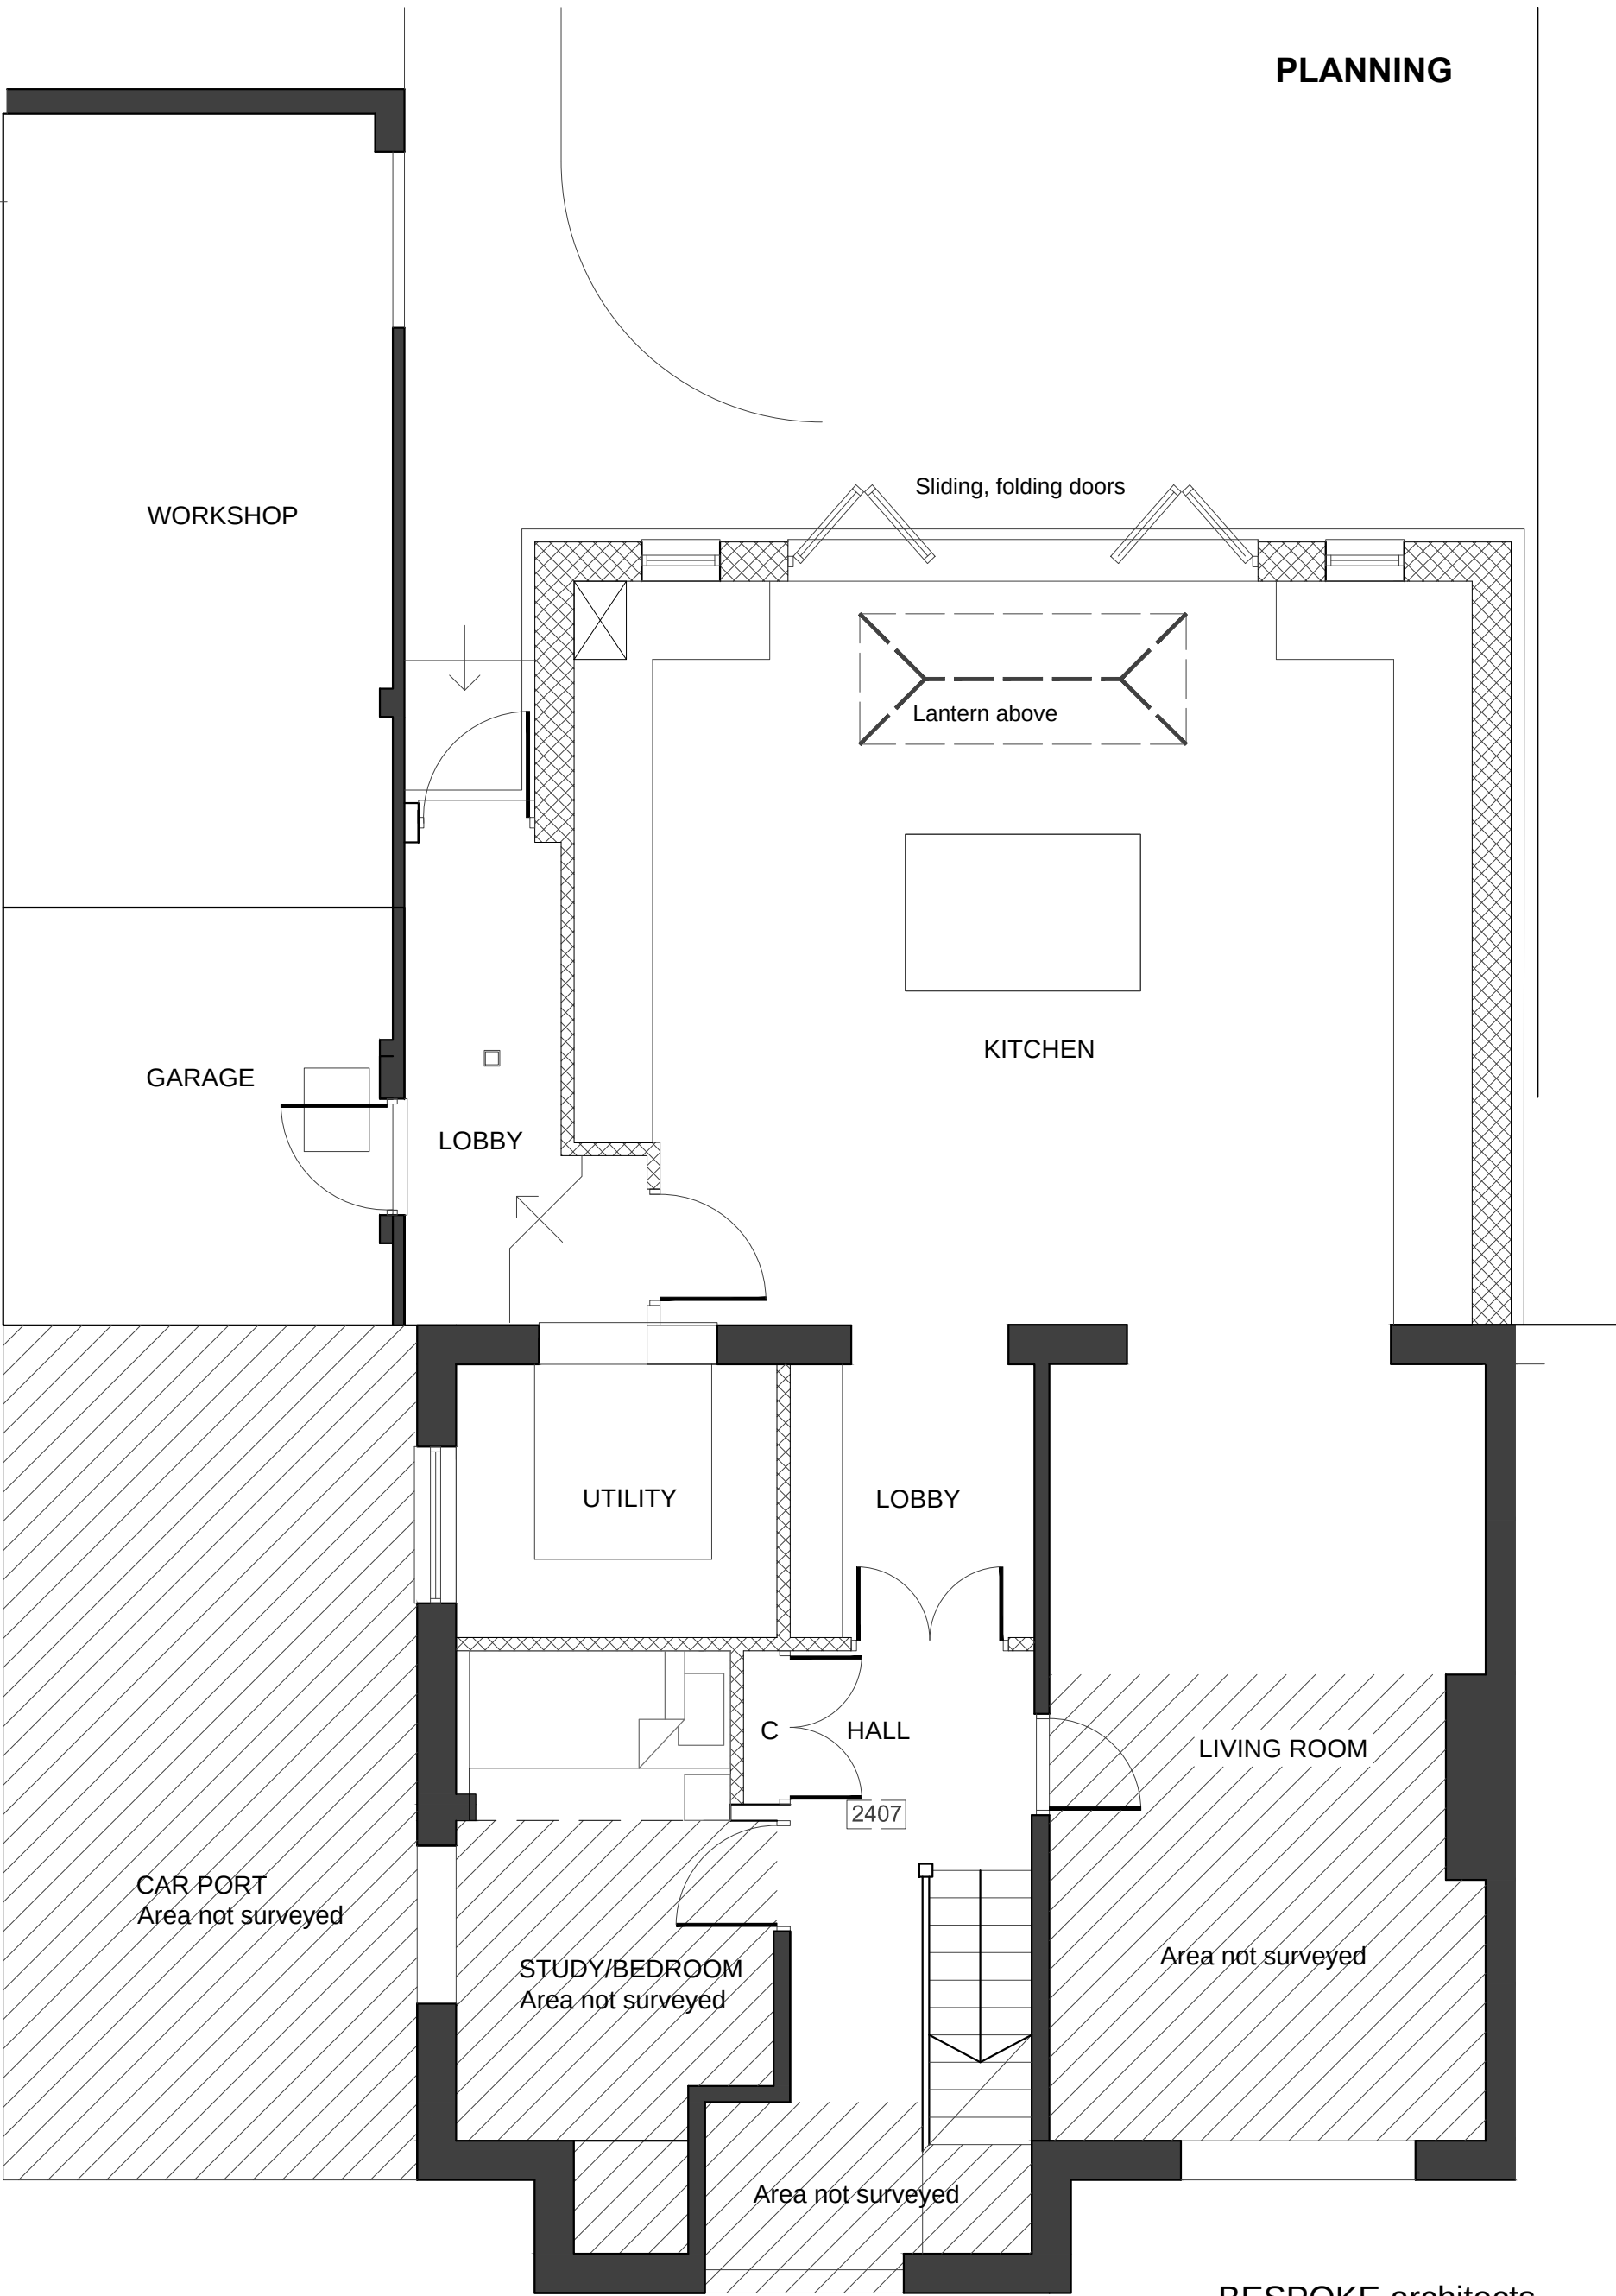

Proposed ground floor
Scale 1:50



BESPOKE architects

Tel: 01243 373245 Mobile: 07970439151
www.bespokearchitects.co.uk

Project:
23 Highfield Avenue, Waterlooville

Client:
Mr. Mrs Bugler

Drawing:
PLANNING - Proposed ground floor

17.076 Drawing.: PL01