



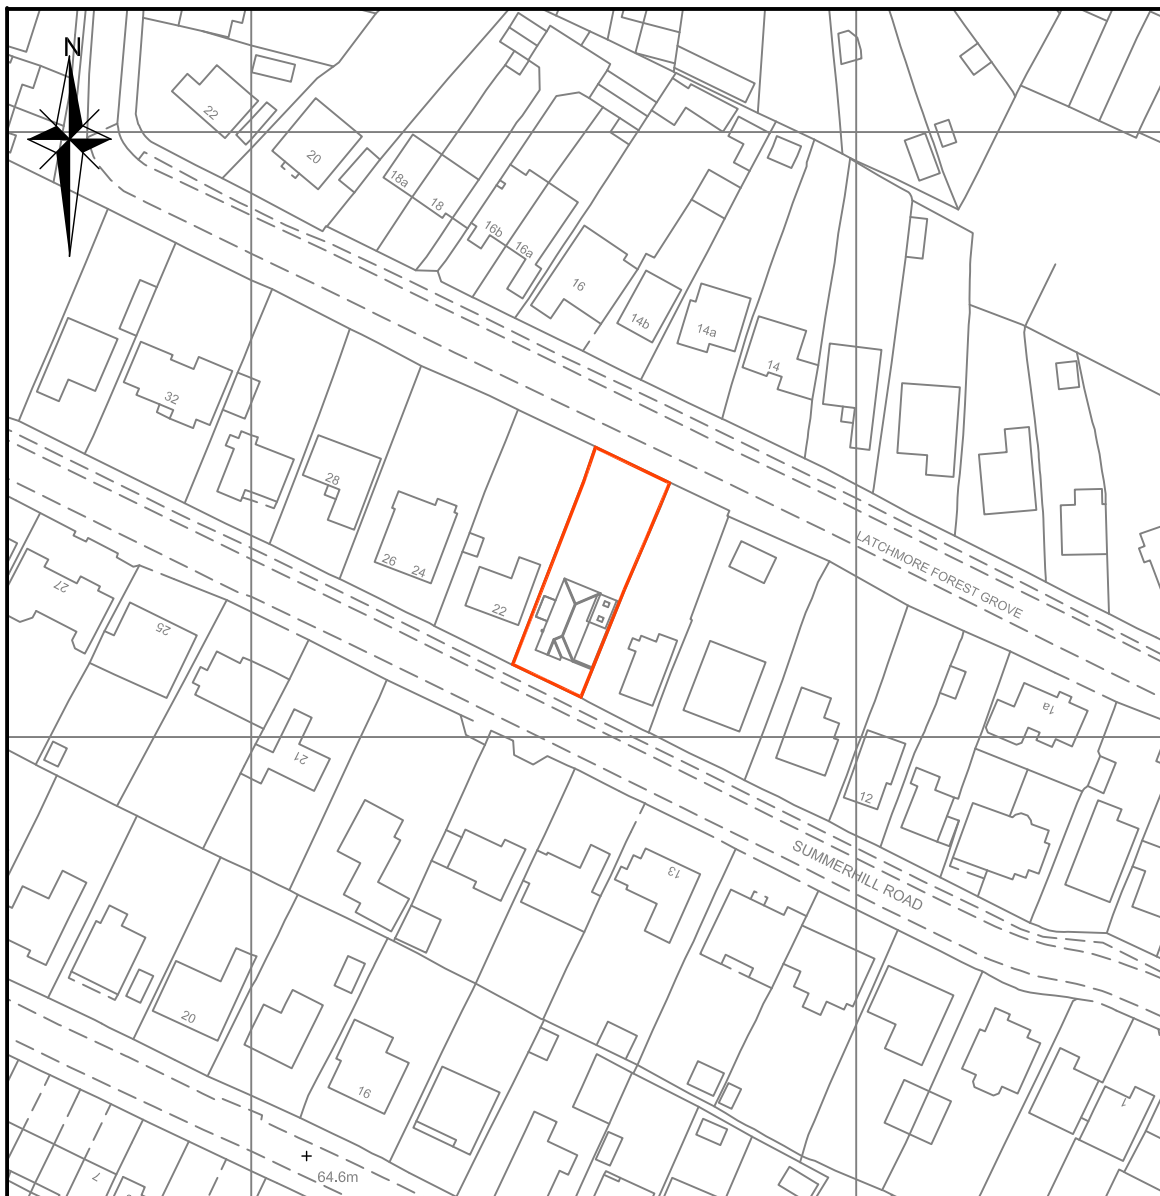

OS Serial No OI 1053920

Mapping supplied by:
Latitude Mapping Limited
October 2016

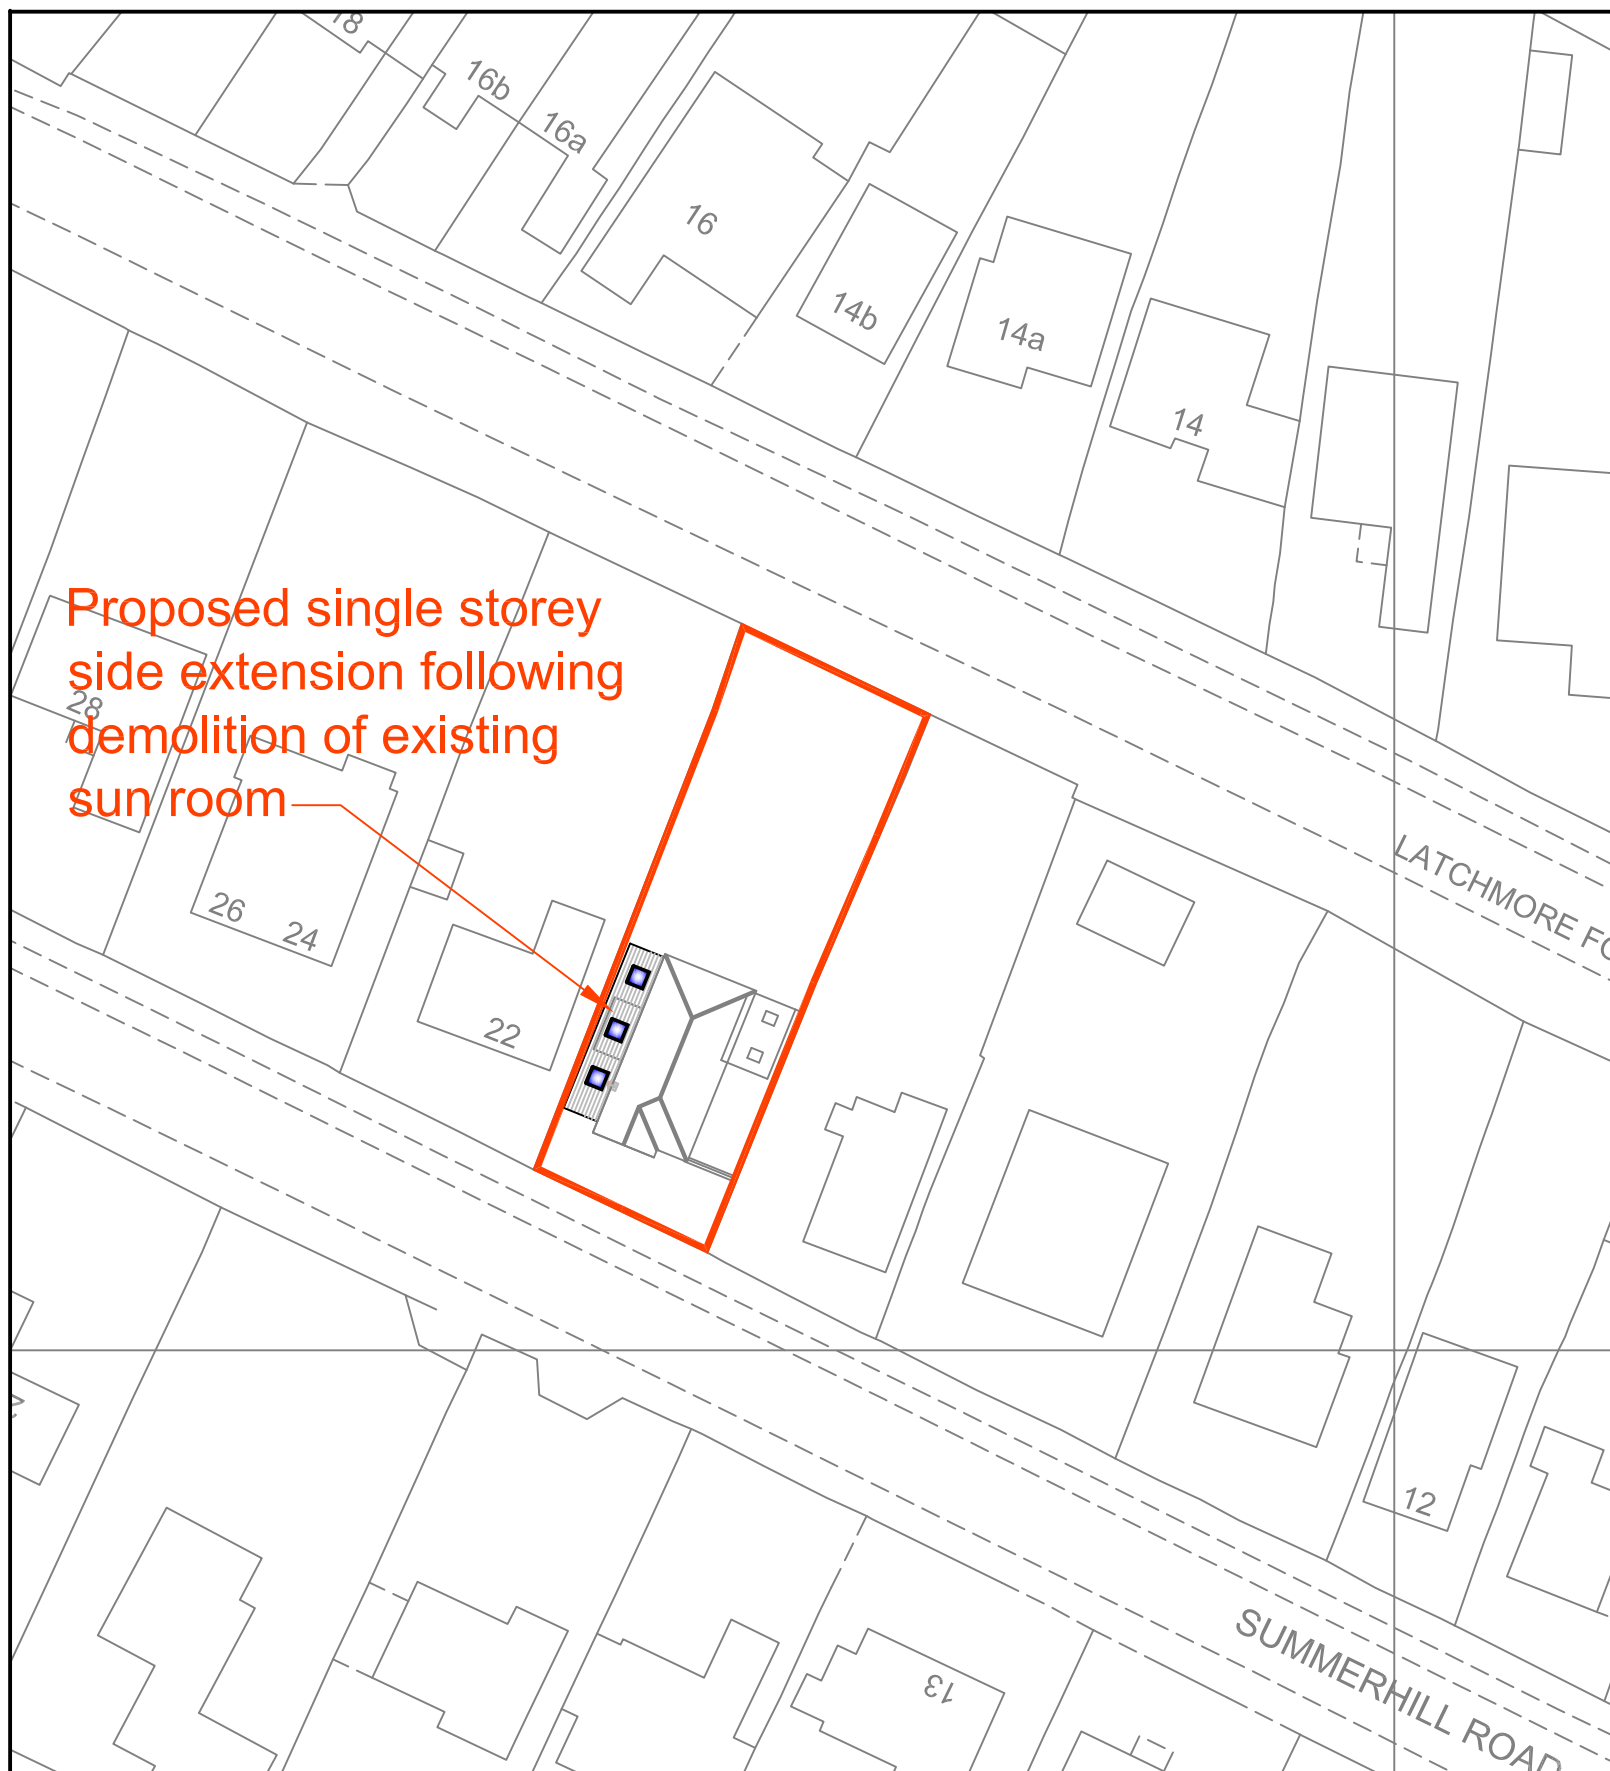

Architectural & Civil Engineering Design
143 Station Road, Liss, Hants. GU33 7AJ
Tel 01730 894988 Fax 01730 891165
e-mail: enquiries@acedesigns-ltd.co.uk
www.ace-designs.co.uk

Job Title
**Proposed extensions at
20 Summerhill Road, Waterloo**

Drawing Title
Site and Block Plan

Client
Mr and Mrs Wallace - Jones

Scale
1/1250:1/500@A3

Drawn
EV

Job No
160806

Date
Oct 16

Checked
GG

Drawing No
160806 / 01

Designed
GG

Approved

Rev
A