



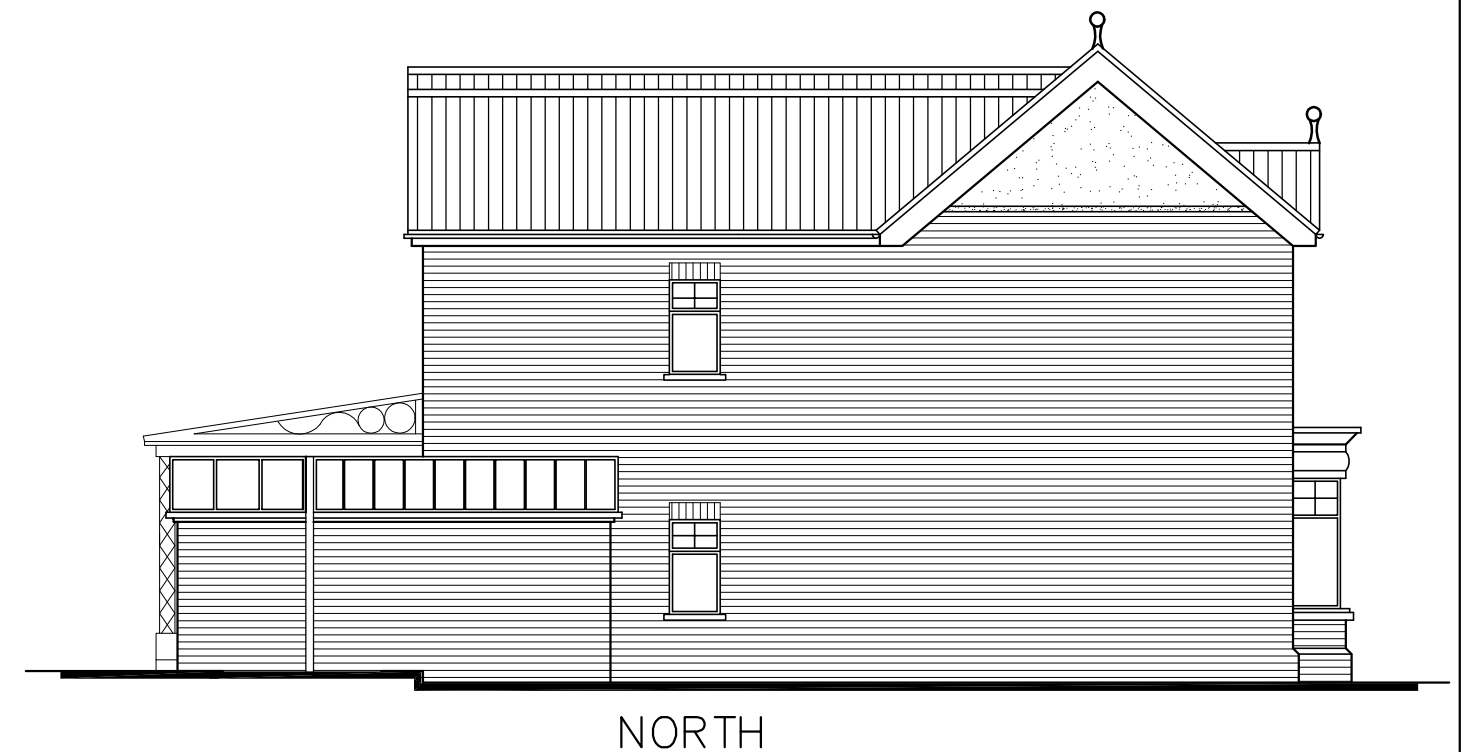

20 Beechworth Road,
Havant,
PO9 1AX

MAIN HOUSE PROPOSED ELEVATIONS

Revisions
A. Corrected Hatching. 09/03/17
B.
C.
D.

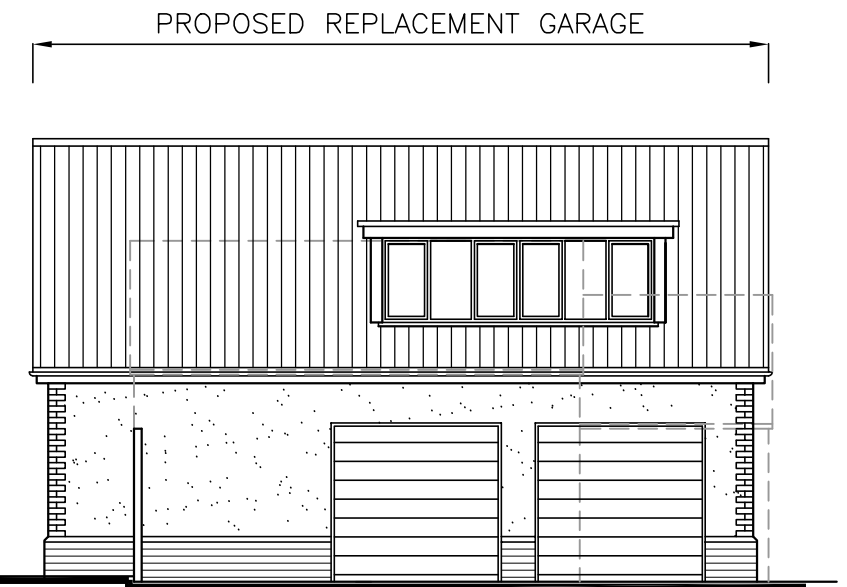

Scale A1 = 1:50, A3 = 1:100
Date 08/11/16
Drawn JHL/SAR/BLB

1685-503^A