




REPLACEMENT PORCH SOUTH

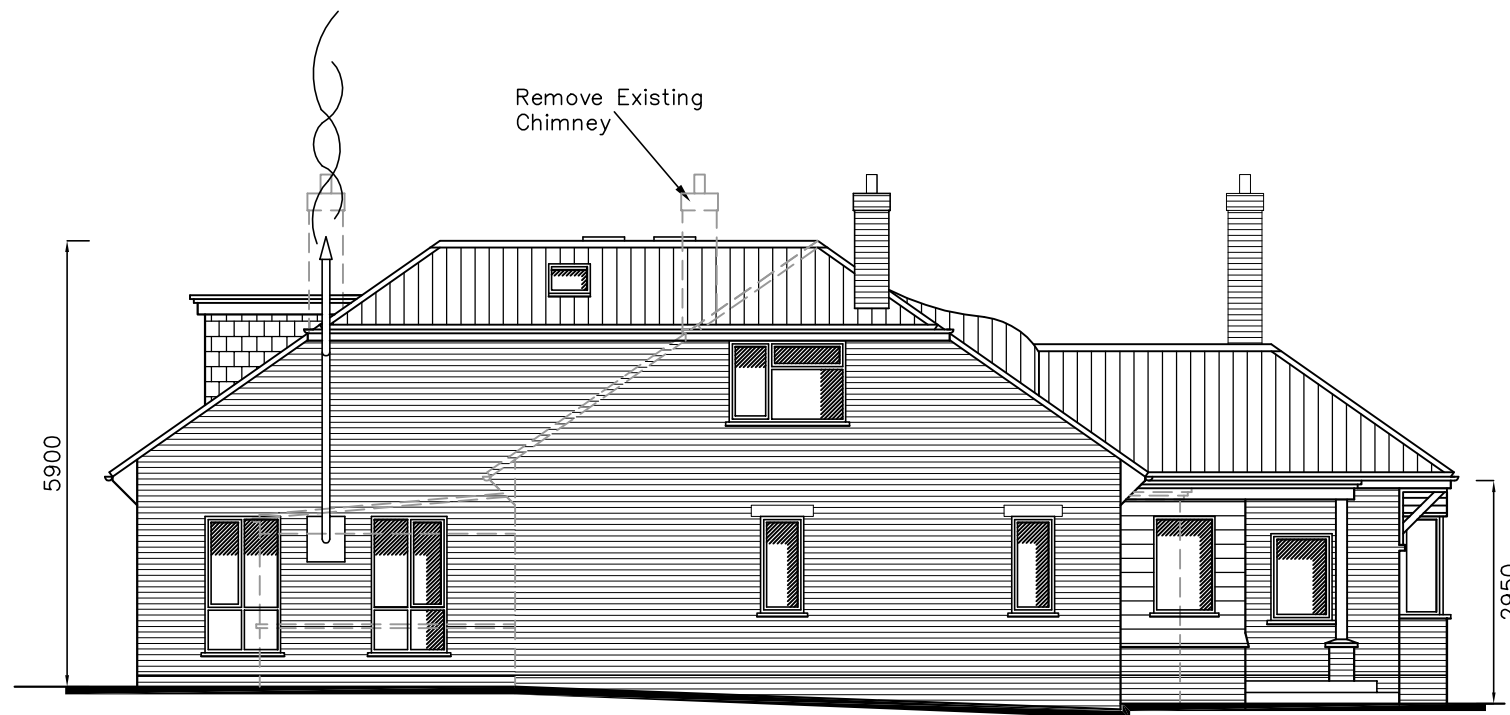

EAST



WEST




NORTH

25 Park Lane,
Cowplain,
PO8 8AD

PROPOSED ELEVATIONS

Revisions

- A. Client revisions. 03/11/17
- B. Clients Revisions 11/11/17
- C. Planning revisions. 07/12/17
- D.

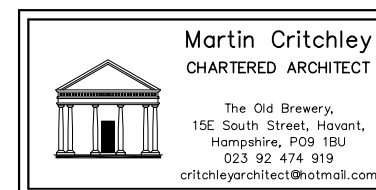

Scale A3 = 1:100
Drawn SAR/BLB/JHL
Date 25/10/17

17107-501^C