


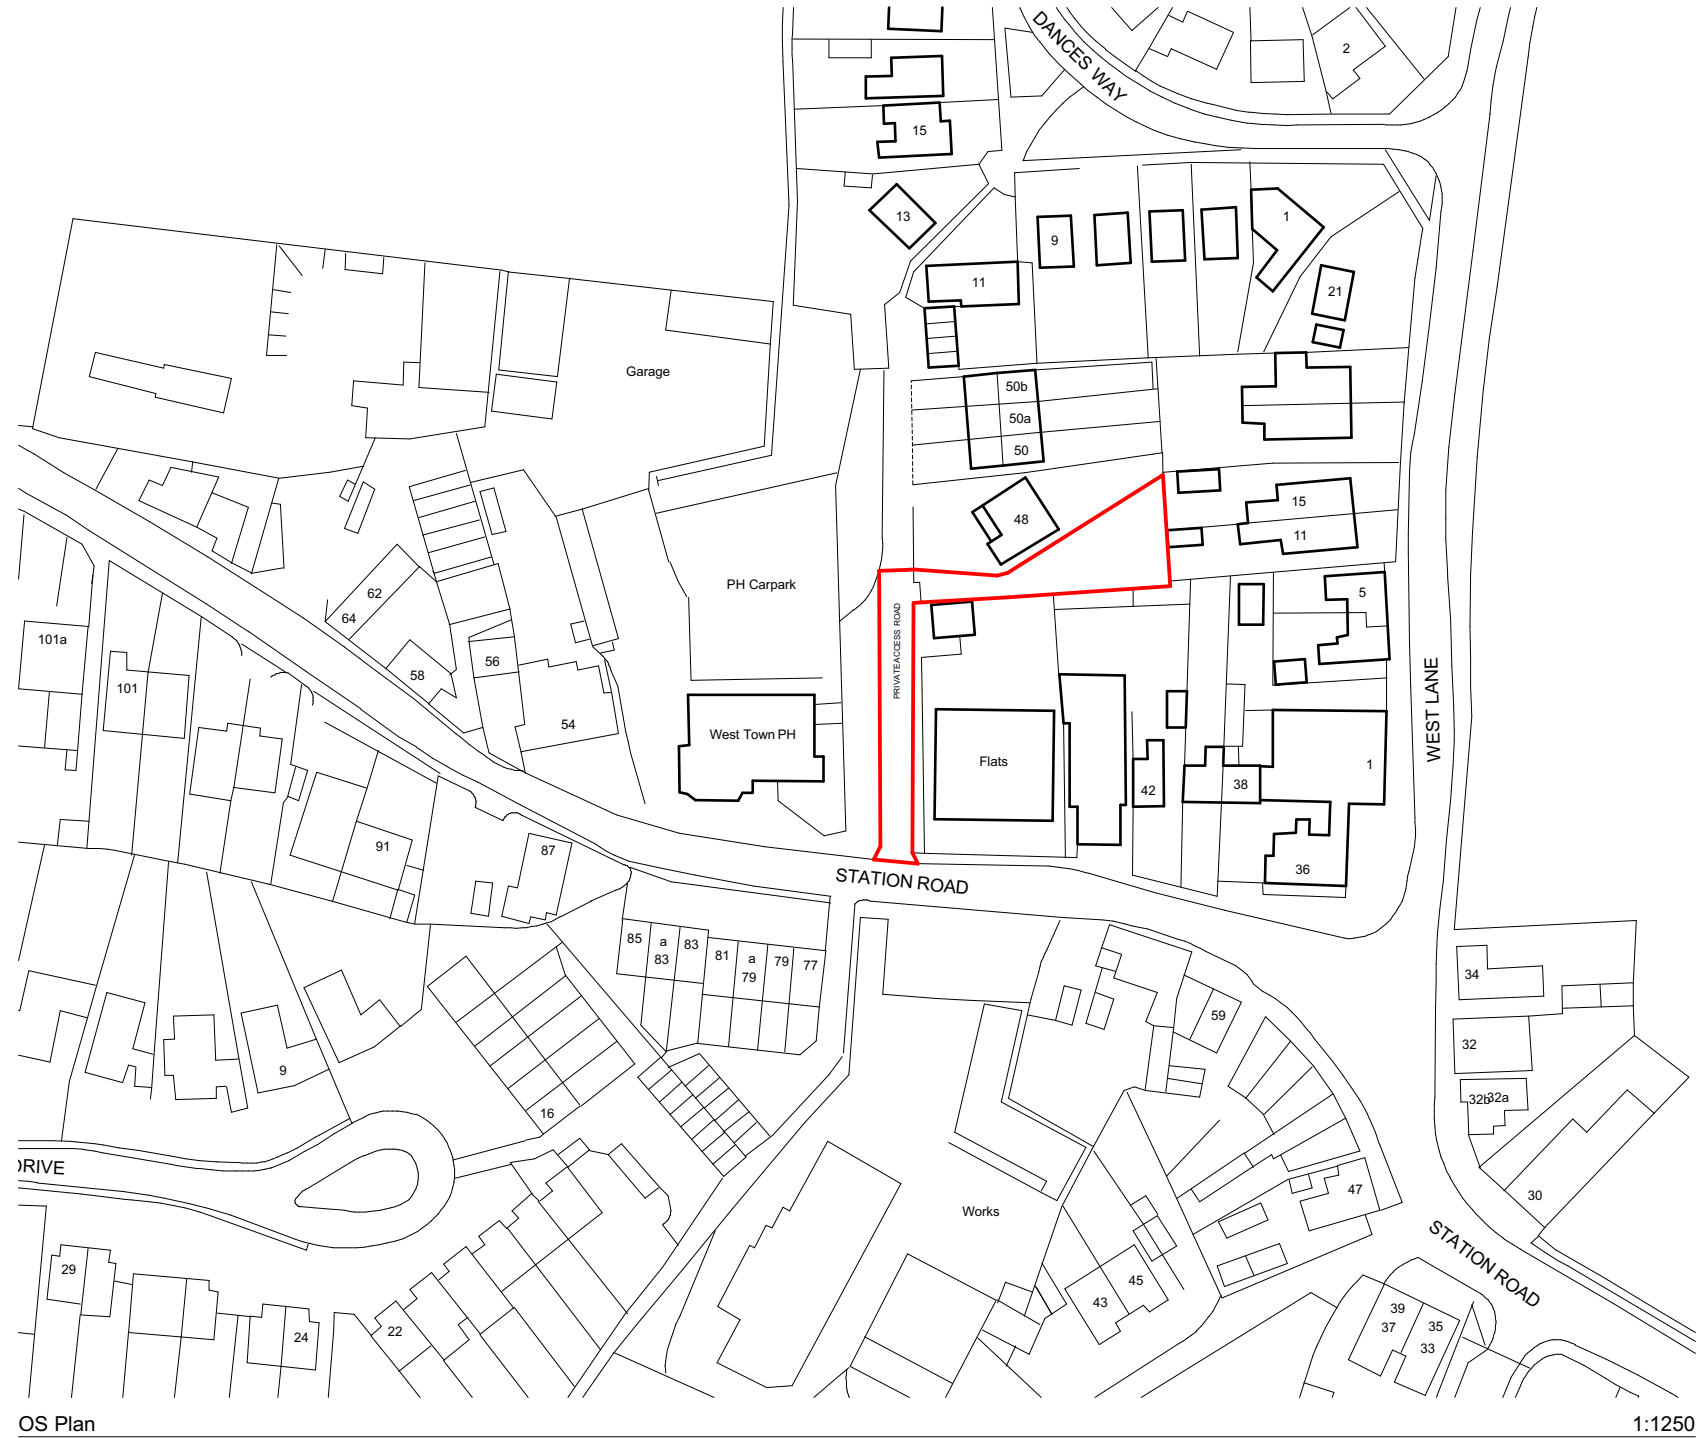

OS Plan

1:1250

— Site Boundary

Ordnance Survey (c) Crown
Copyright 2016. All rights reserved.
Licence number 100022432