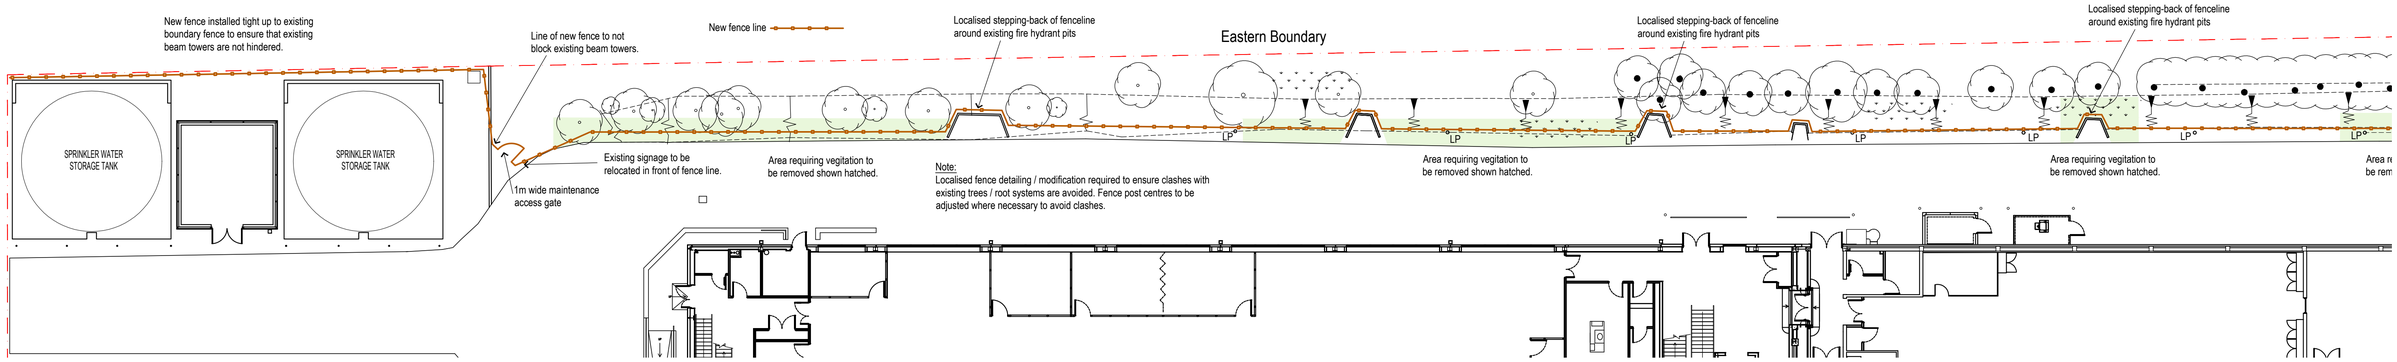

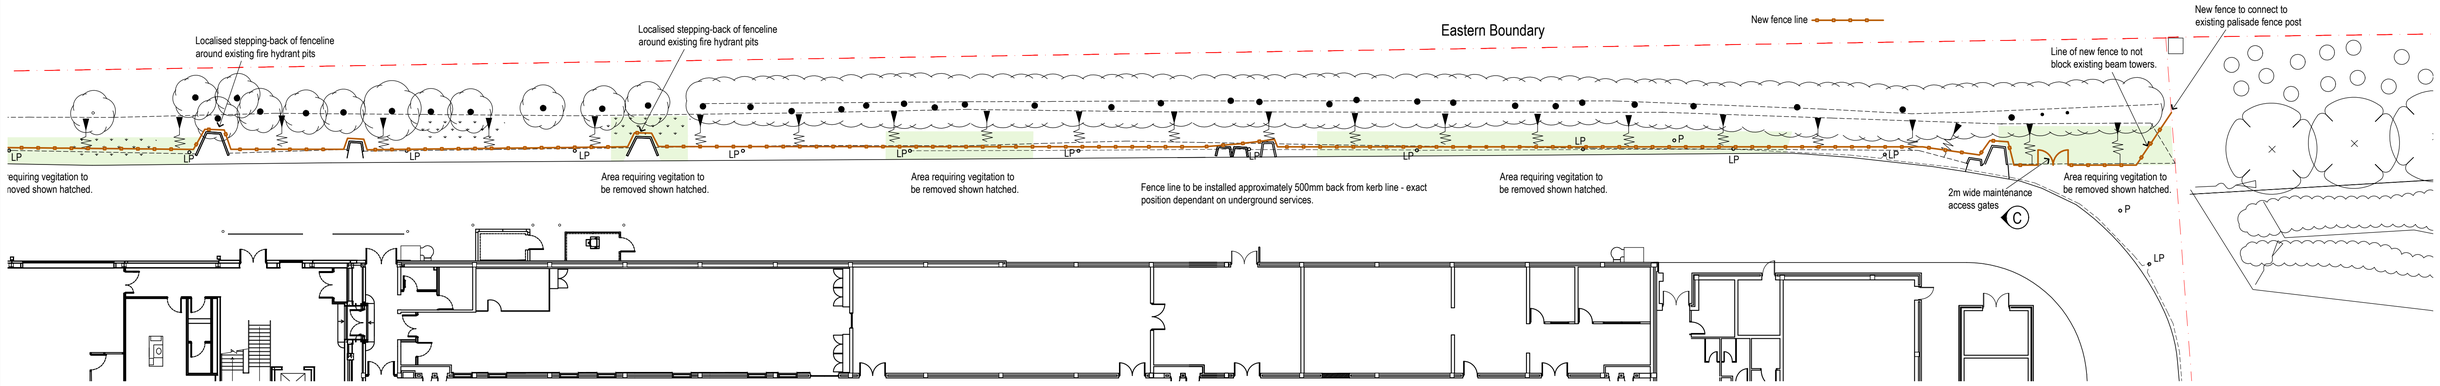

Proposed Plans 1:200

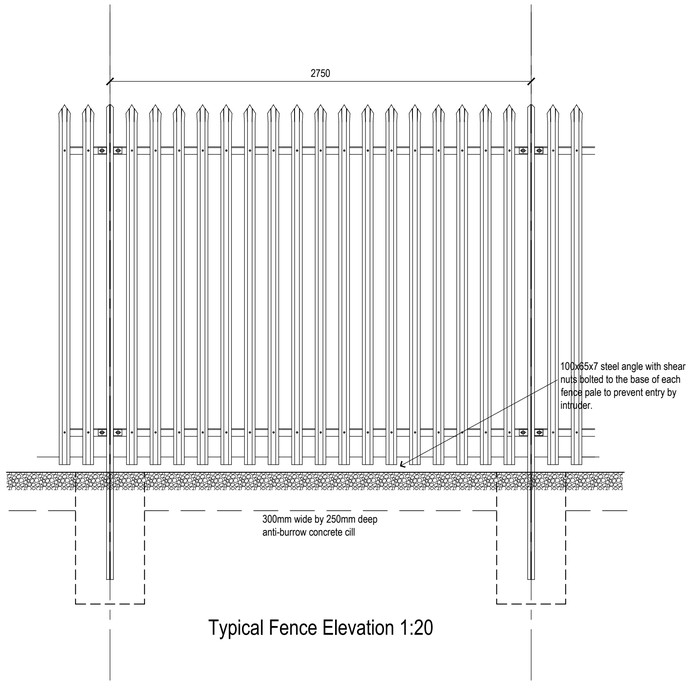

Typical Fence Elevation 1:20

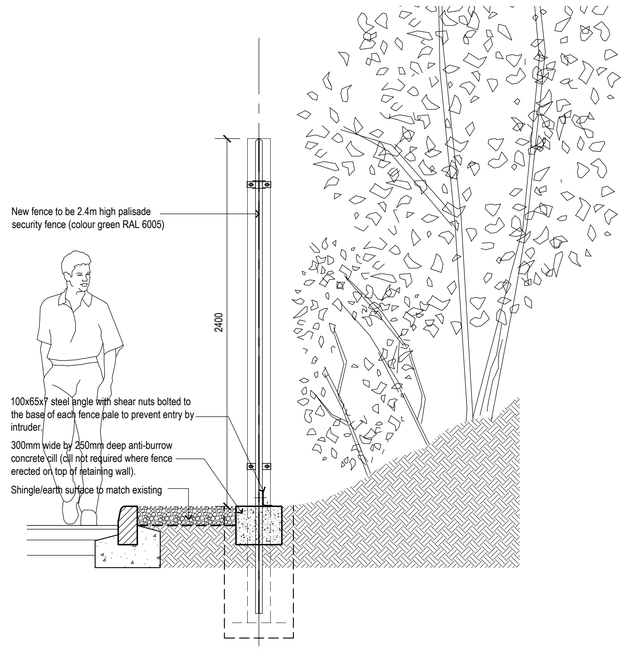

Fence Detail 1:10

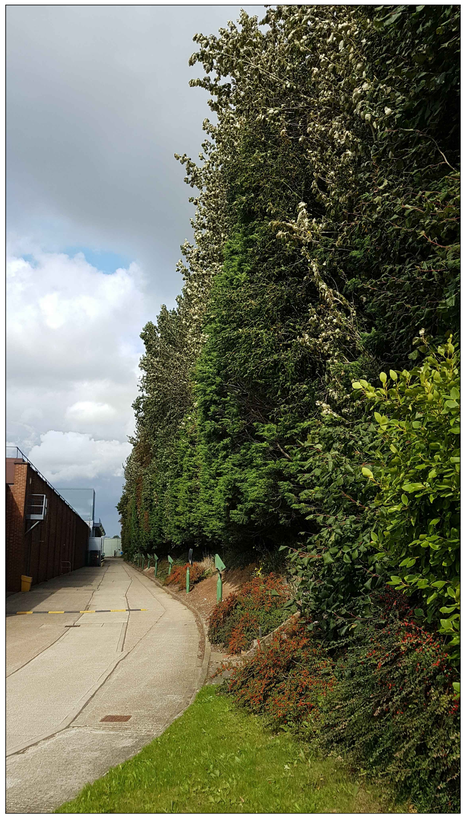

View 'C' along fenceline.

Revision		Date	Initial
A	Hatching added. Fence colour noted as different from northern boundary colour.	6.10.17	PA

The Old Post Office, Station Road
Wickham, PO17 5JA
T: 01329 832405
E: admin@axismail.co.uk
W: www.axisarchitecture.co.uk

AXIS ARCHITECTURE CHARTERED PRACTICE

BIM Enabled Practice

All dimensions are to be checked on site and any discrepancies reported to the architect before work commences. Figured dimensions only are to be taken from this drawing. This drawing is to be read in conjunction with all relevant consultants and/or specialists drawings/documents and any discrepancies or variations notified to the architect before work commences. This drawing is copyright and may not be reproduced, wholly or in part, without the consent of the architect.

Perimeter Security Fence
New Lane, Havant
for PFIZER BIOTECH
PROPOSED SITE PLAN
EASTERN BOUNDARY FENCE

0m 2 3 4 6 8 10 12 14 16 18

PLANNING

Scale @ A1	Drawn	Checked	Date
1:200	PSA		Oct 2017

Job Number & Drawing Number	Revision
17-053-03	A