
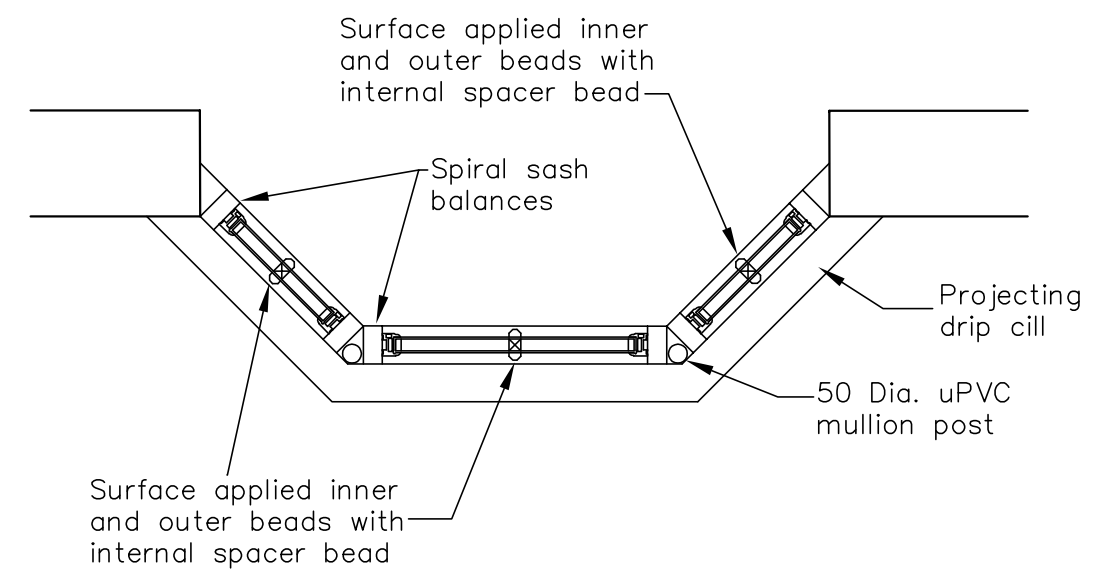


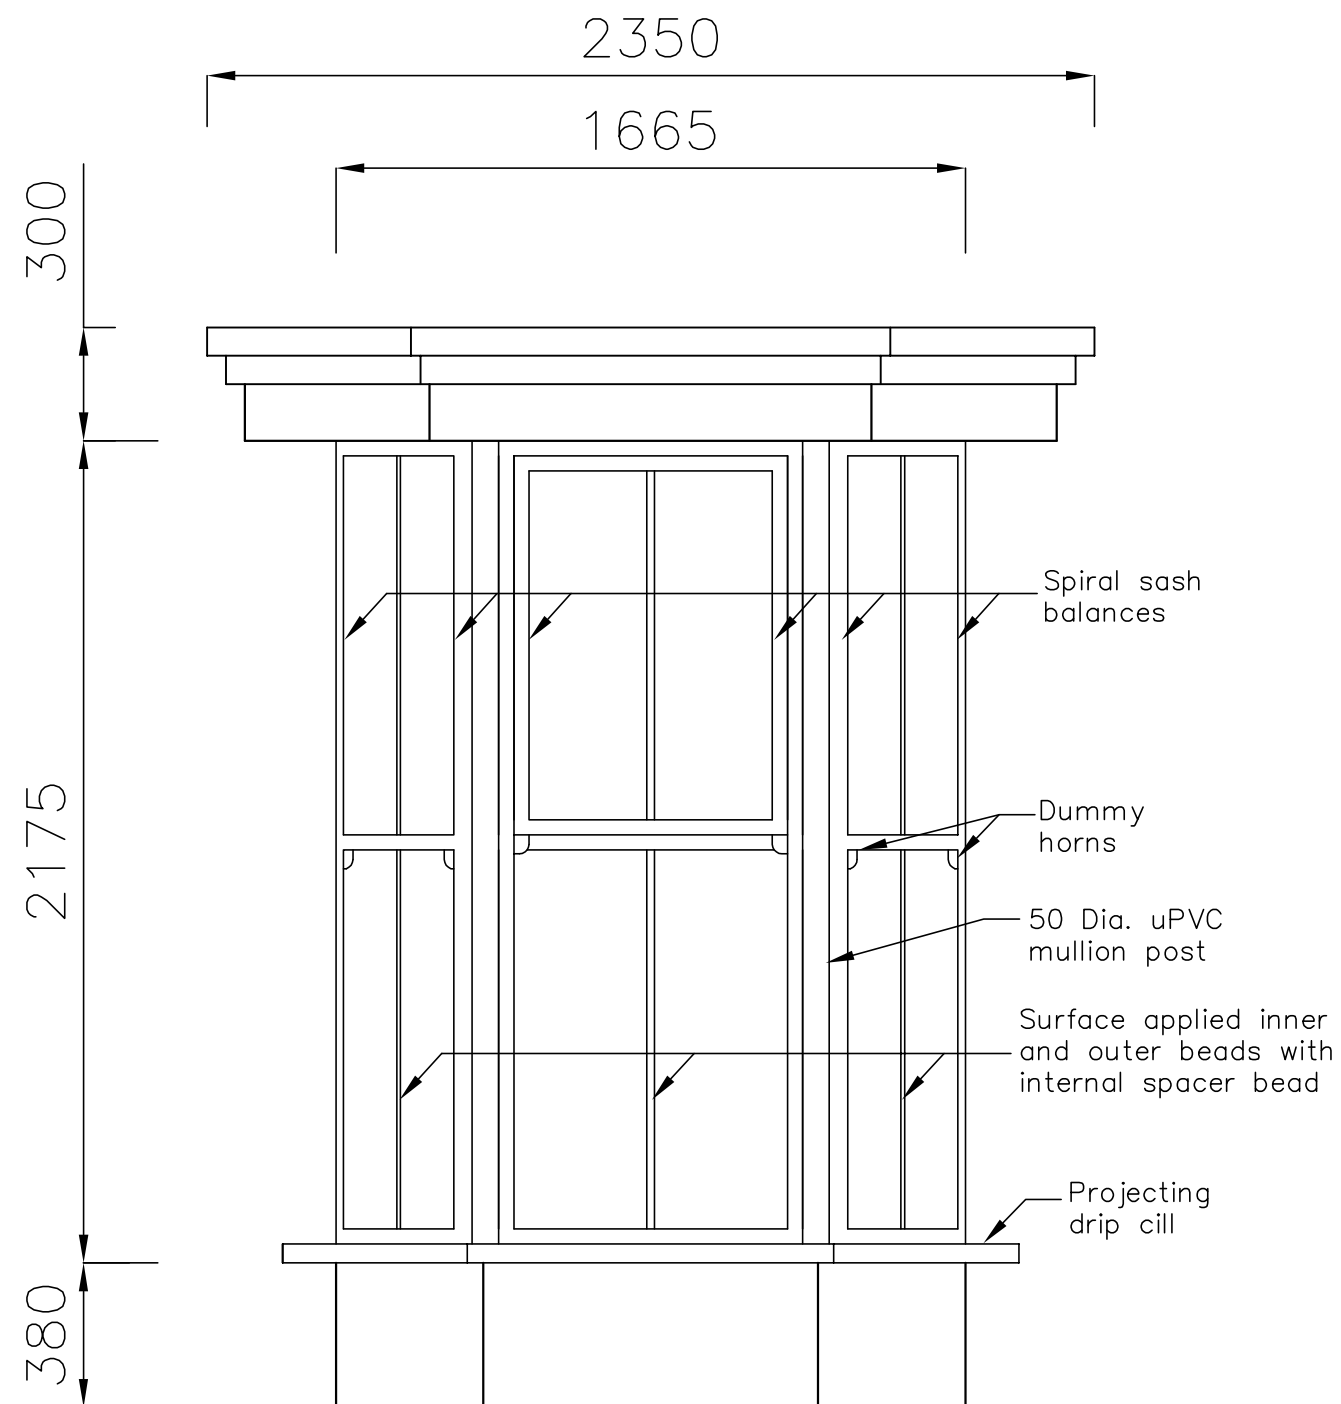


FF.W.02
(Replacement)

72A West Street,
Havant,
PO9 1LN

PROPOSED FENETRATION — PLANS AND ELEVATIONS

Revisions

- A. Minor revisions. 01/02/17
- B.

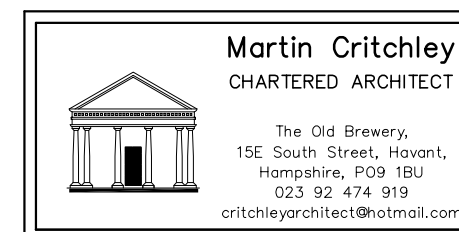

Drawn JHL/JGF
Date 24/01/17

16103-624^A

metres	1	2	3	4	5	6	7
--------	---	---	---	---	---	---	---