


SOUTH ROAD

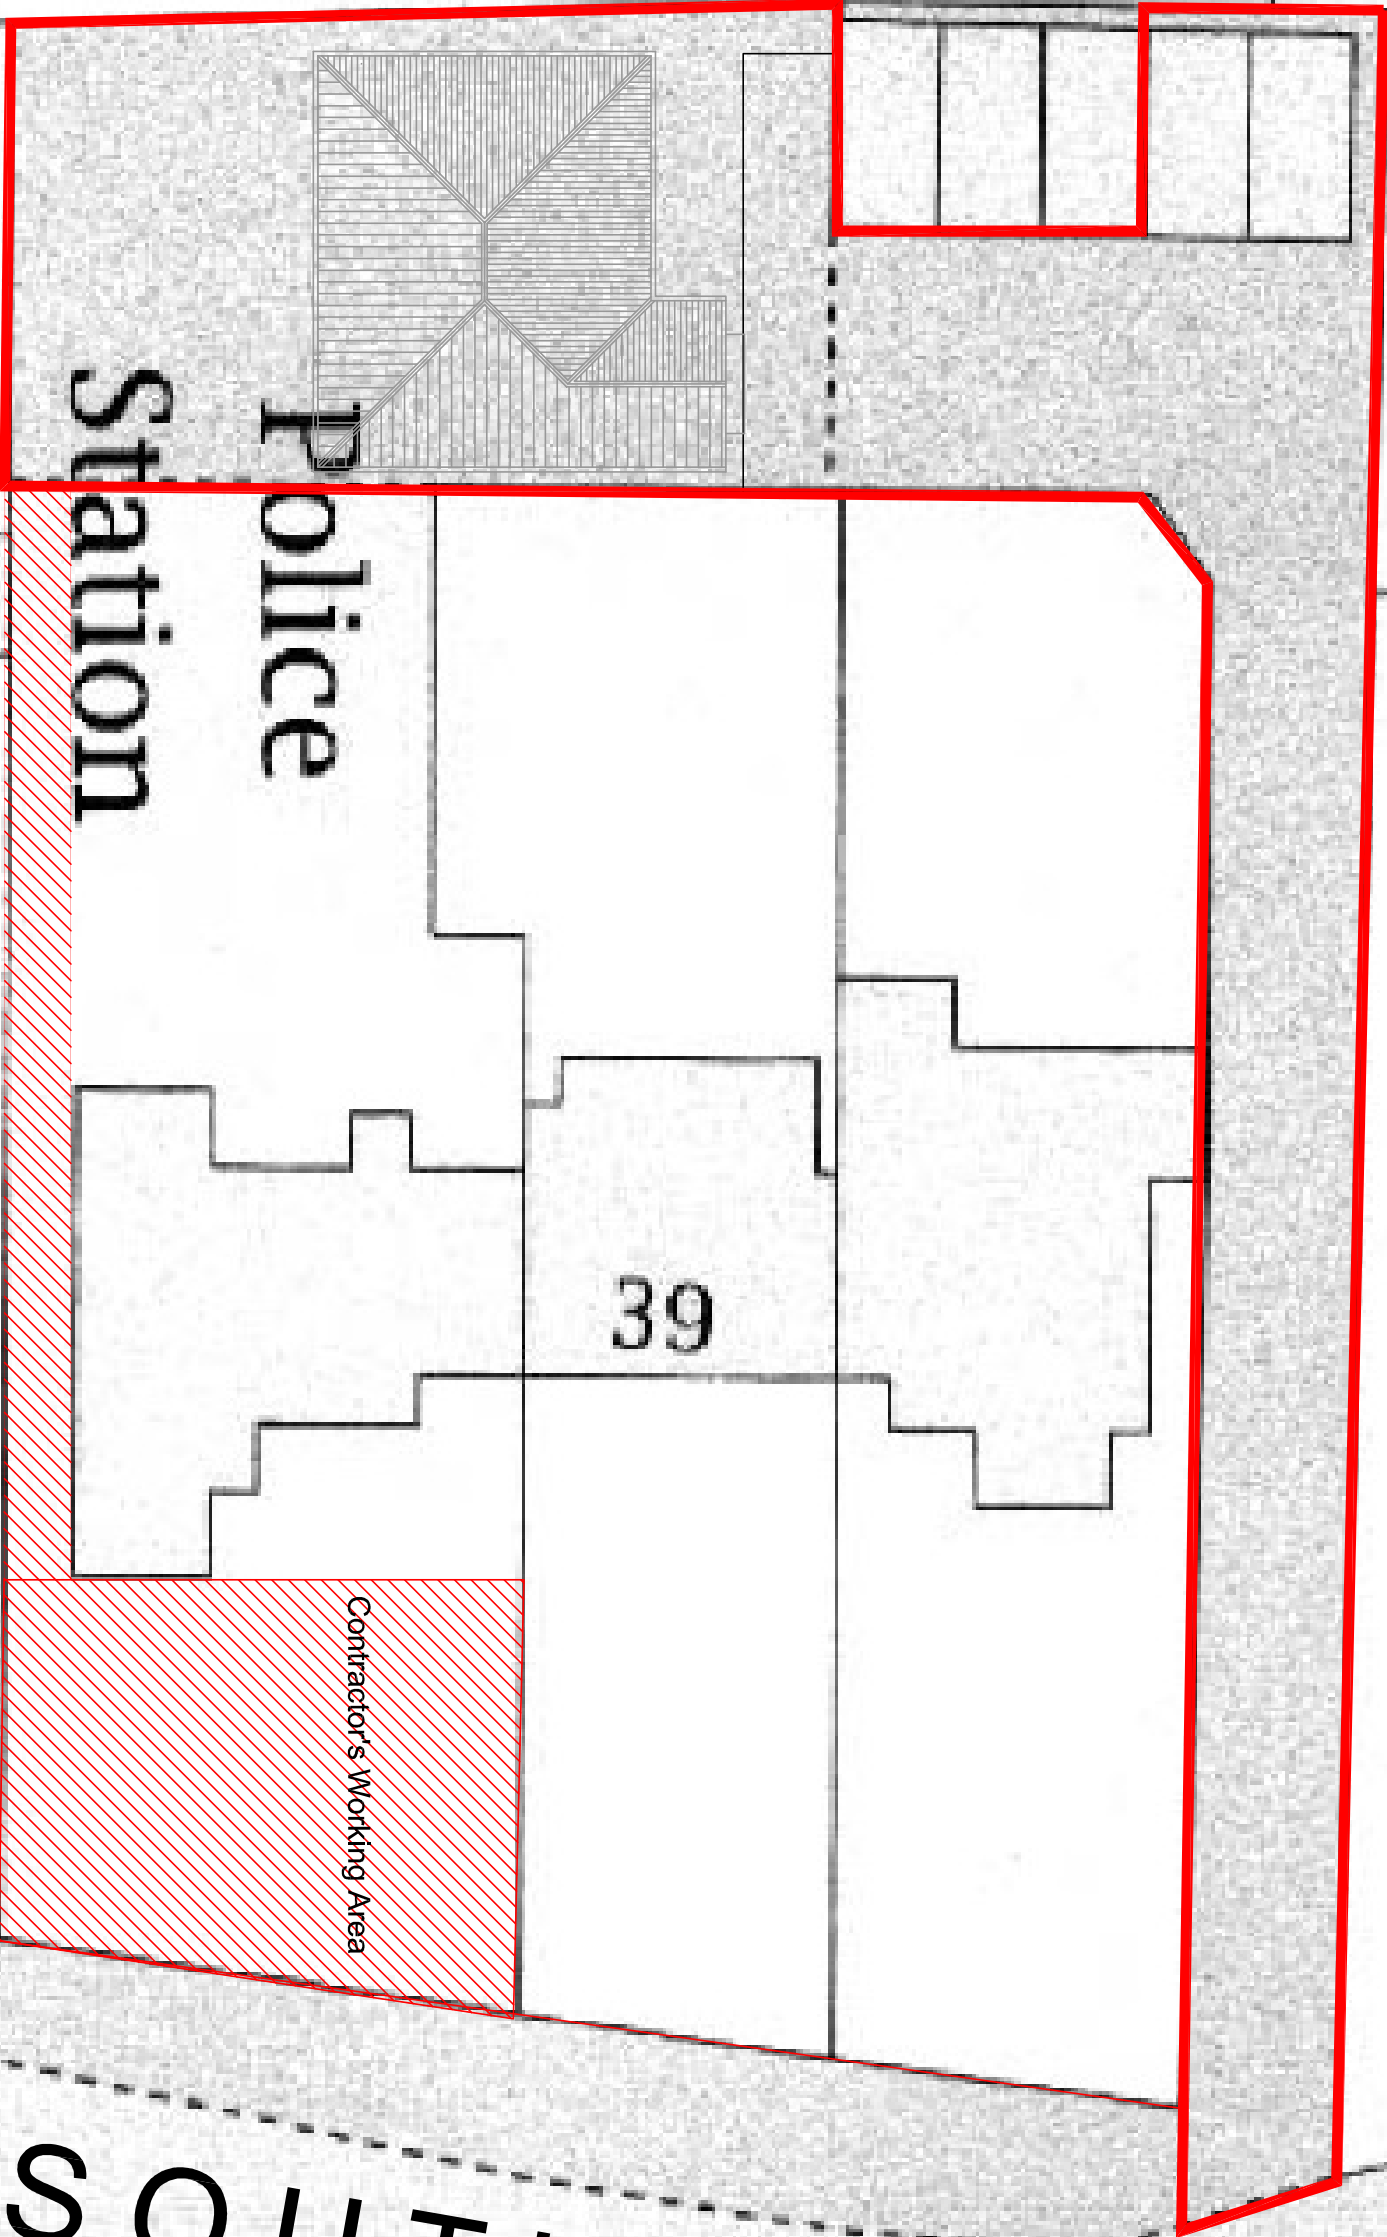

PETER GALLOWAY PARTNERSHIP



ARCHITECTS

HAVANT

TEL. 02392 1483153 MDB. 07808 483362
E-MAIL: peter@parchitects.co.uk

SCALE

1/250 @ A3

DATE

June '17

TITLE

Proposed Bungalow

37A, South Road
Hayling Island

DETAIL

Contractor's Working Area

AUTHOR

PG

DRAWING No

17/03/C01

A	B	C	D	E	F	G	H
J	K	L	M	N	P	Q	R
S	T	U	V	W	X	Y	Z