



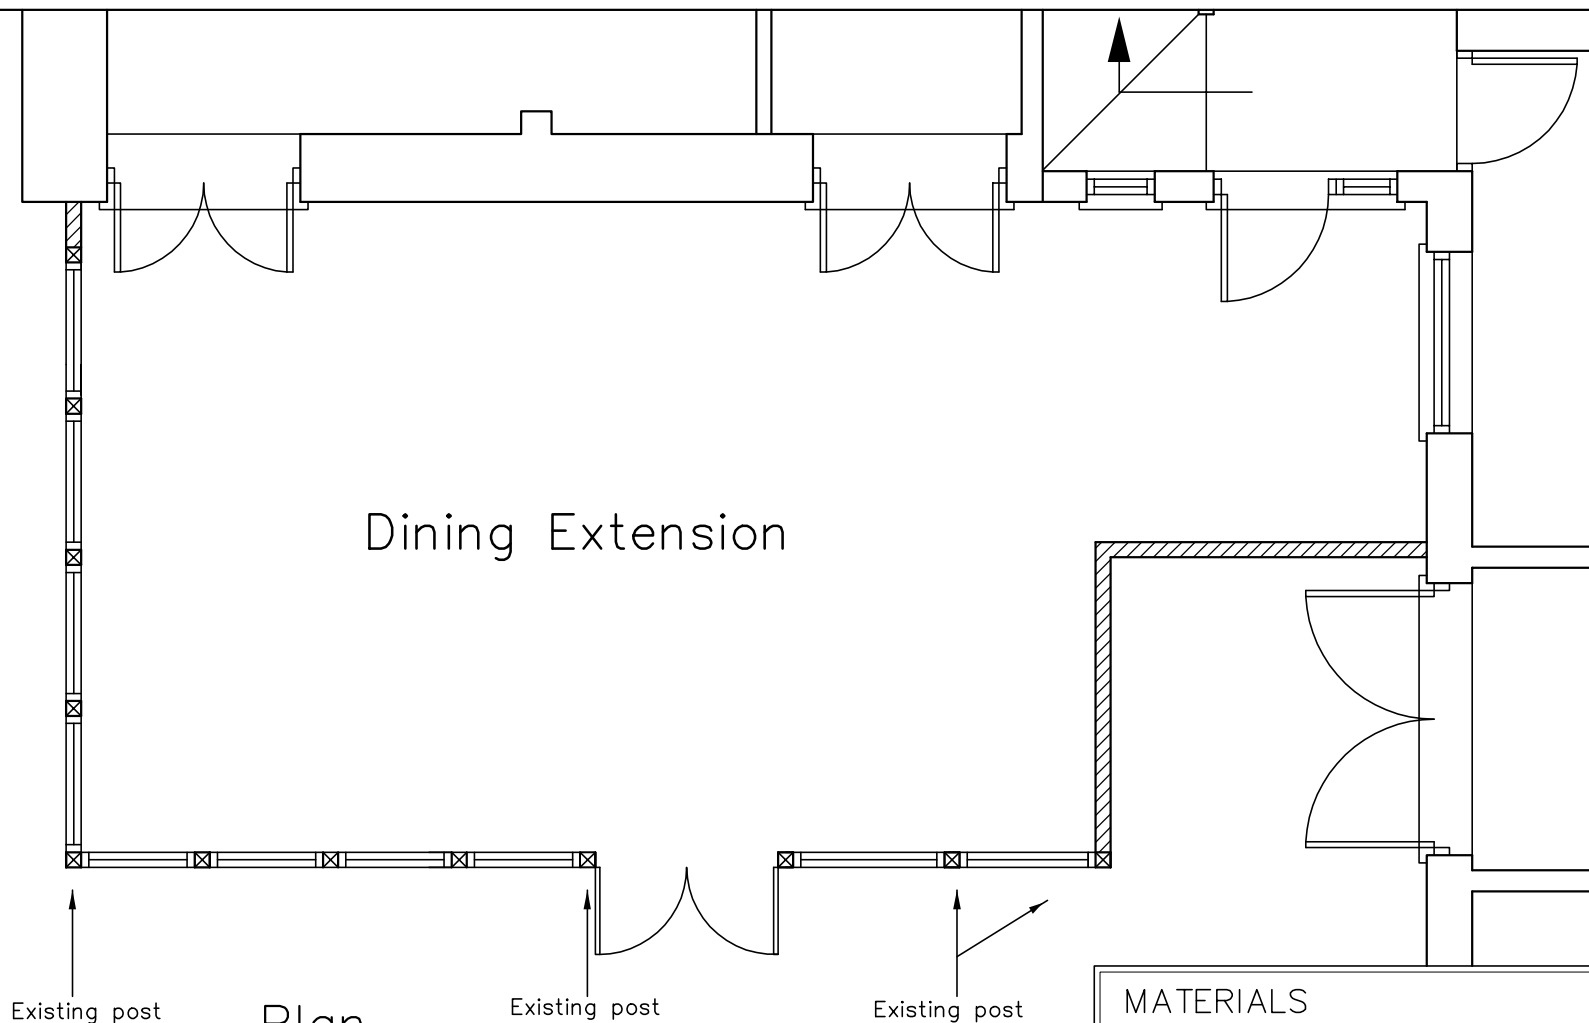


Plan

MATERIALS


Stone painted clamp-stock bricks to match existing.
Painted softwood windows and posts to match existing (dark green).

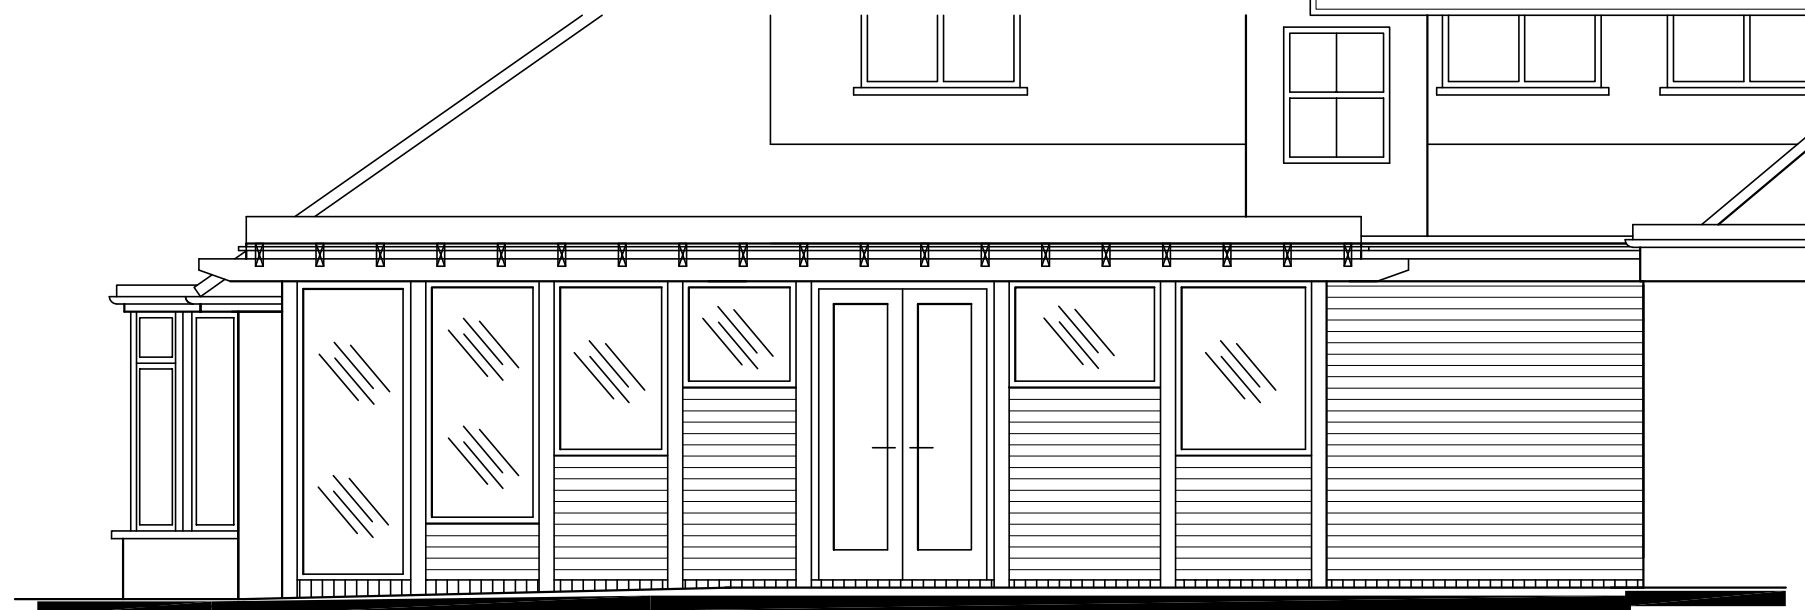

North

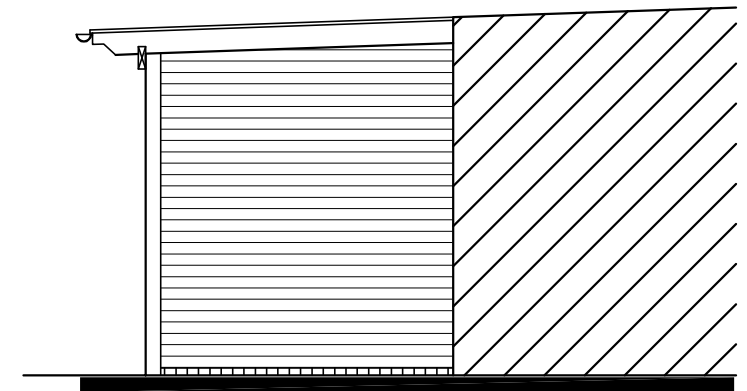

West

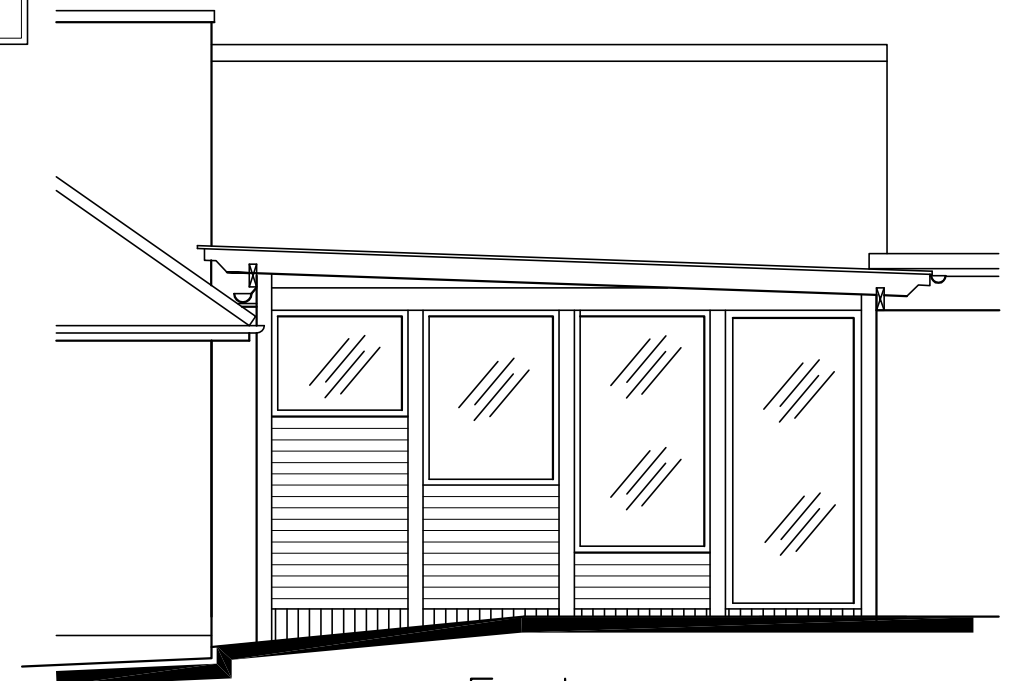

East

The Golden Lion
54 Bedhampton Road
Havant
PO9 3EY
metres

PROPOSED PLANS AND ELEVATIONS

Revisions

- A. Clients Revisions, 12/11/16
- B. Conservation revisions, 16/11/16
- C. Label revision, 16/11/16
- D. Clients Revisions 22/02/17
- E. Client revisions, 07/03/17

10



Scale A3 = 1:50
Drawn JGF/ELR/BLB
Date 09/08/16

1612-404

E