




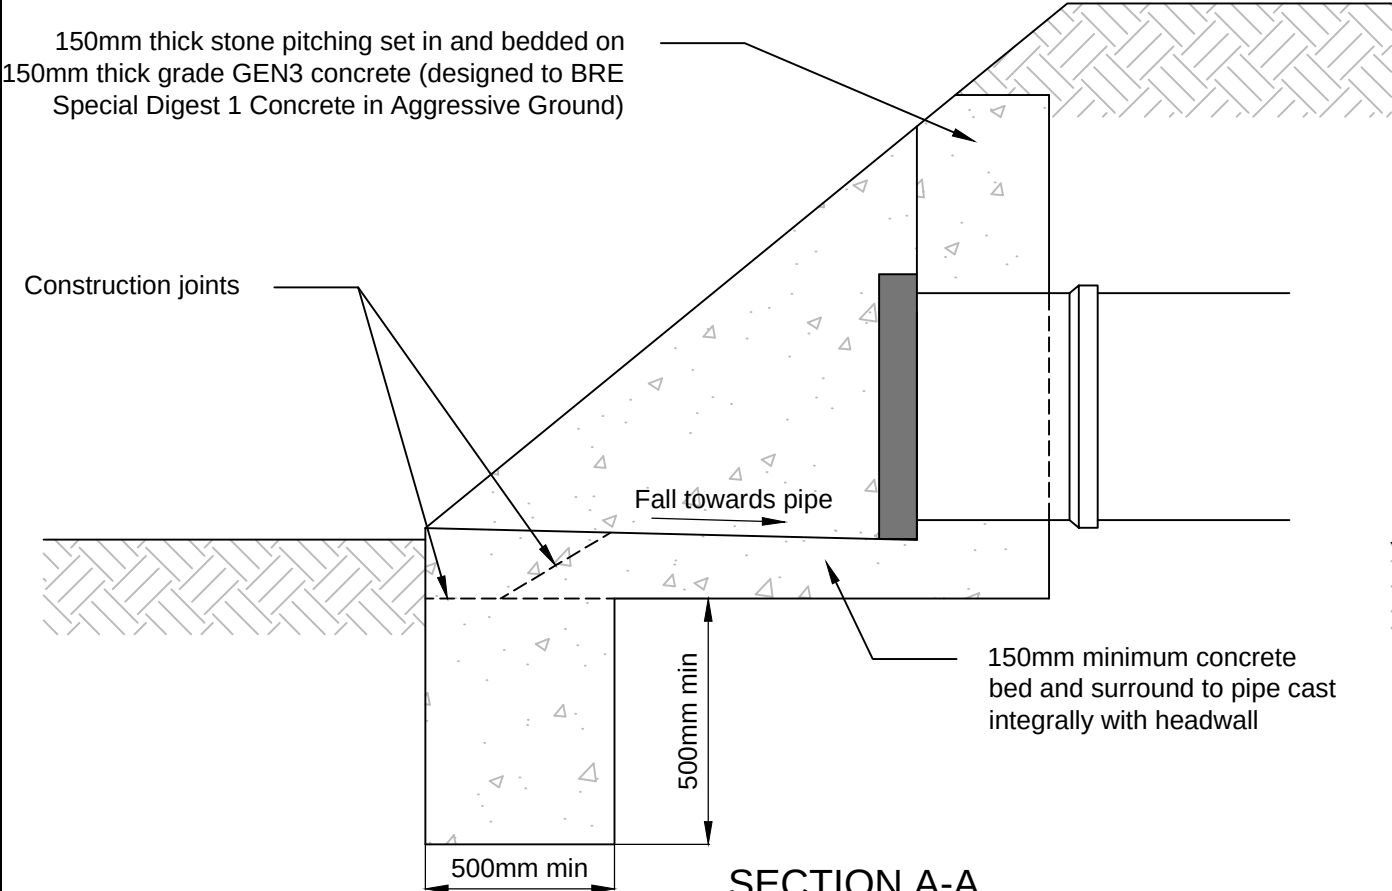

SECTION A-A
Outfall from Existing Ditch to Proposed Catchpit

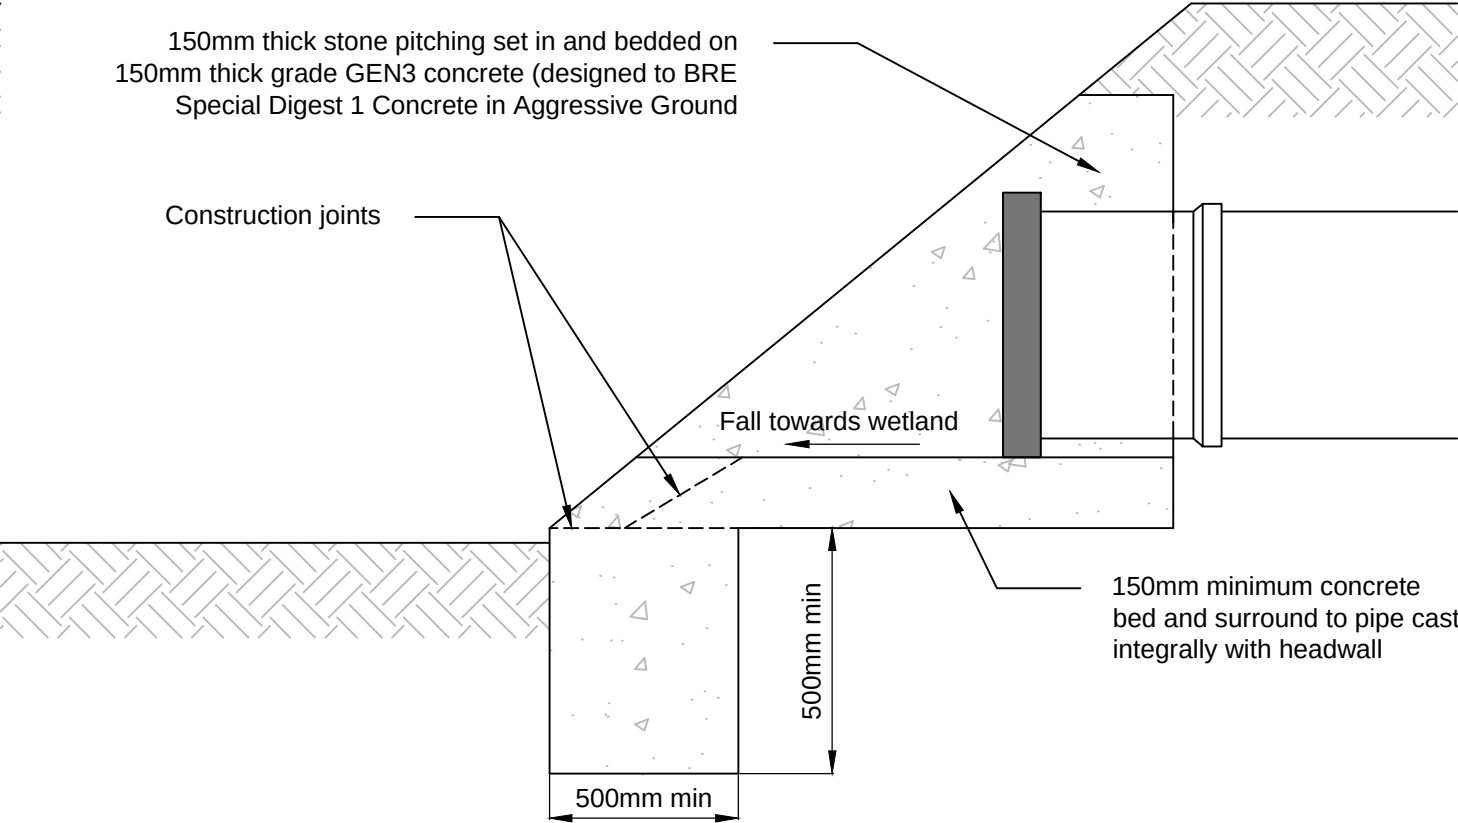

SECTION A-A
Outfall into Wetland Area

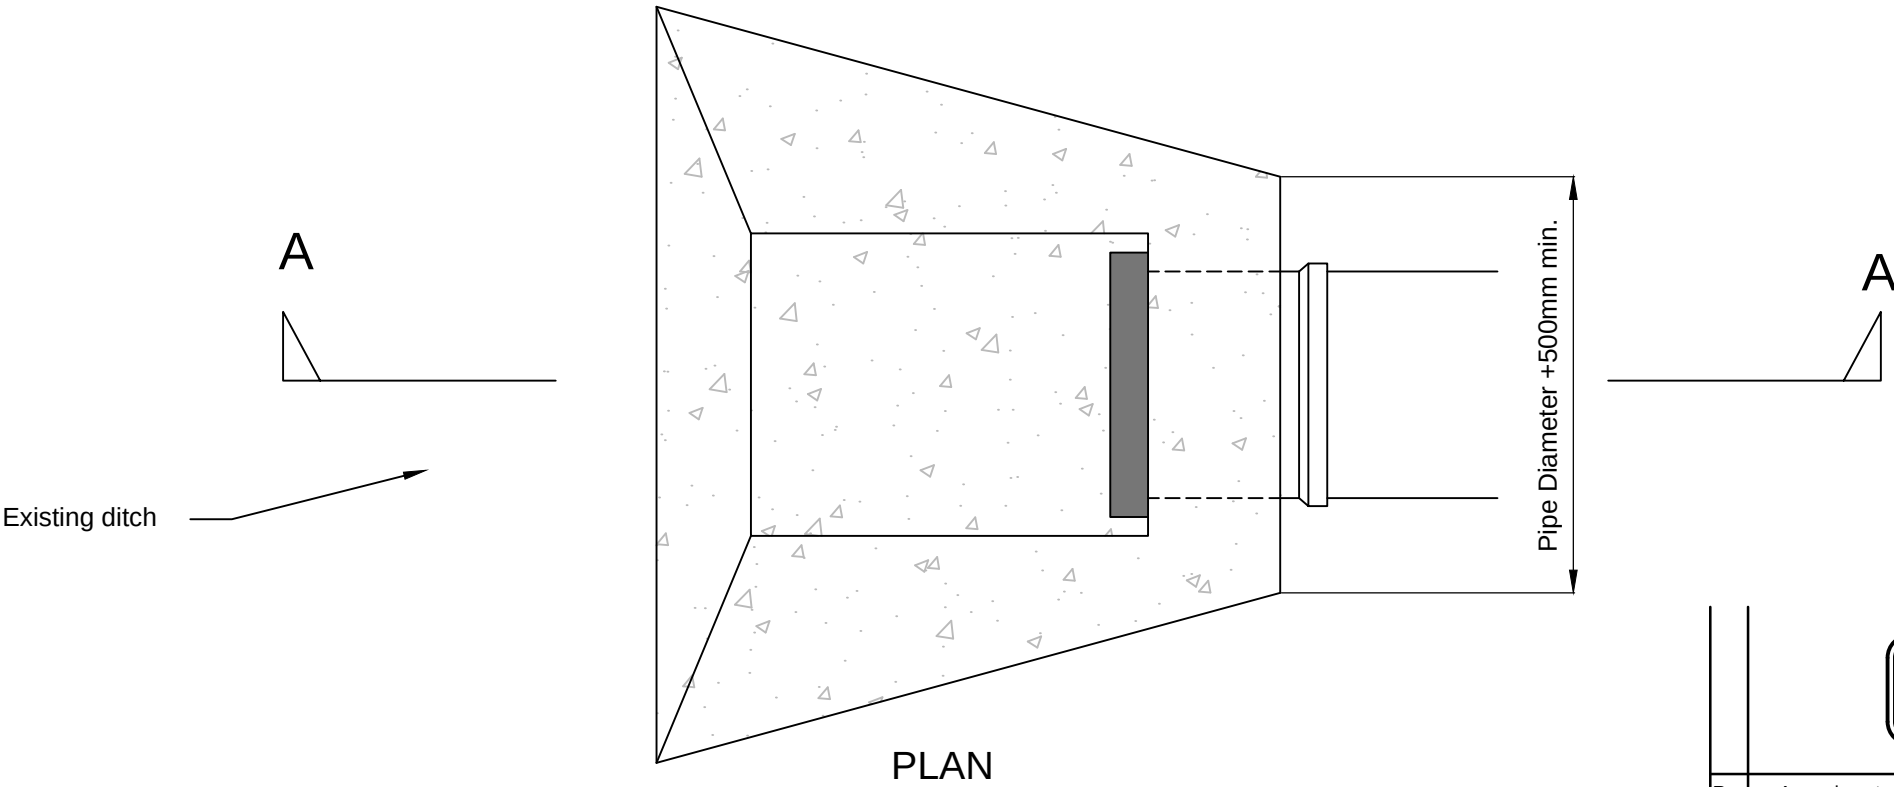

PLAN

- Notes**
1. For headwall locations refer to drawing 13-016-WA-003.
 2. Do not scale from this drawing.
 3. All dimensions are in millimetres unless stated otherwise.
 4. Refer to Sewers for Adoption 6th Edition for further detail, including safety fencing at top of structure.

TENDER
ISSUE

Rev	Amendments	Drn	Chk	App	Date

 <p>OFFICE 19 HART HOUSE PRIESTLEY ROAD BASINGSTOKE HAMPSHIRE RG24 9PU</p> <p>Telephone: 01256 630830 Fax: 01256 324943 Email: enquiries@c-a.uk.com Web: www.c-a.uk.com</p>	Job Title	Client	Scale	Date	Designed
	Land West of Horndean Road, Emsworth, Hants		1:20 @ A3	July 15	TSH
	Drawing Title		Drawn	Checked	Approved
	Headwall Type 1, Concrete		TSH	GG	GC
Chidden Farms			Job No	Drawing No	Rev
			13-016	WA-SD02	