
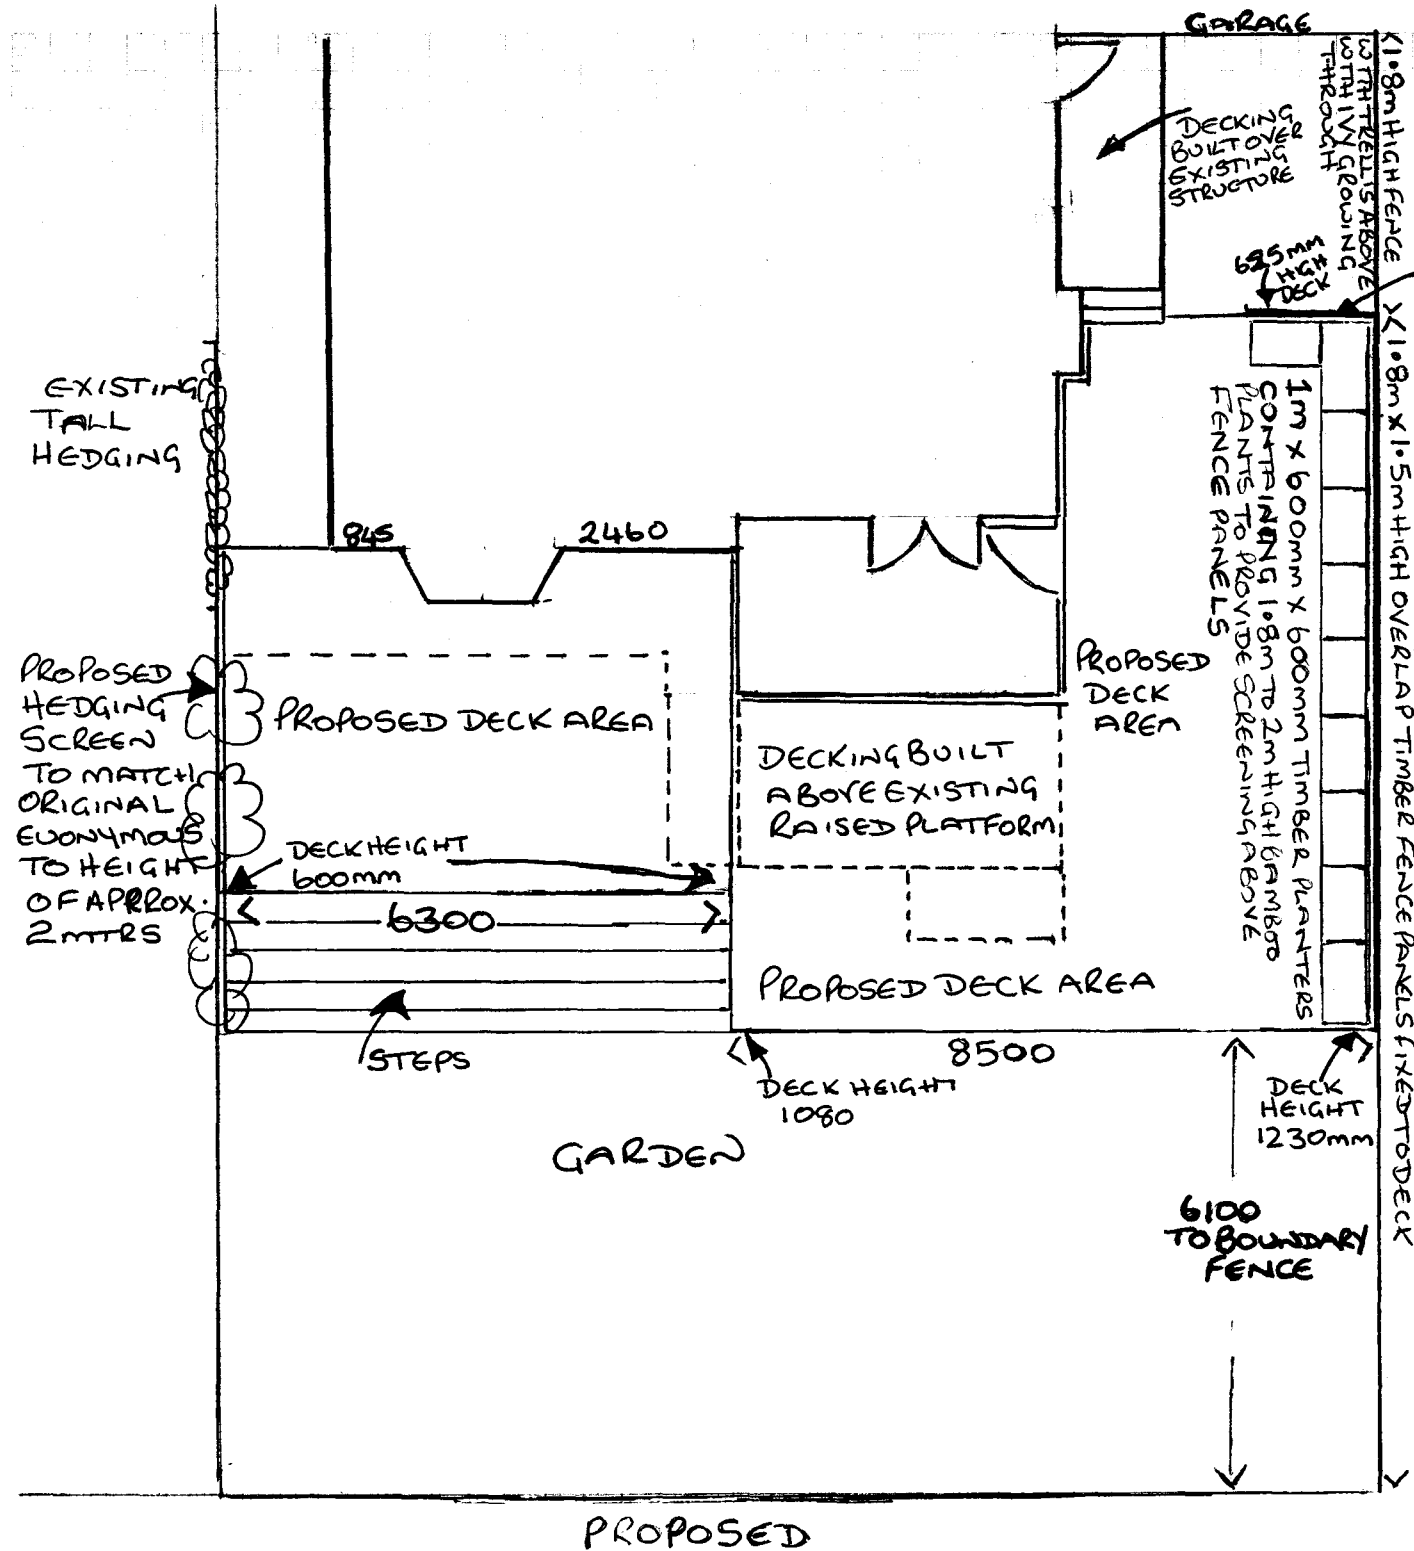


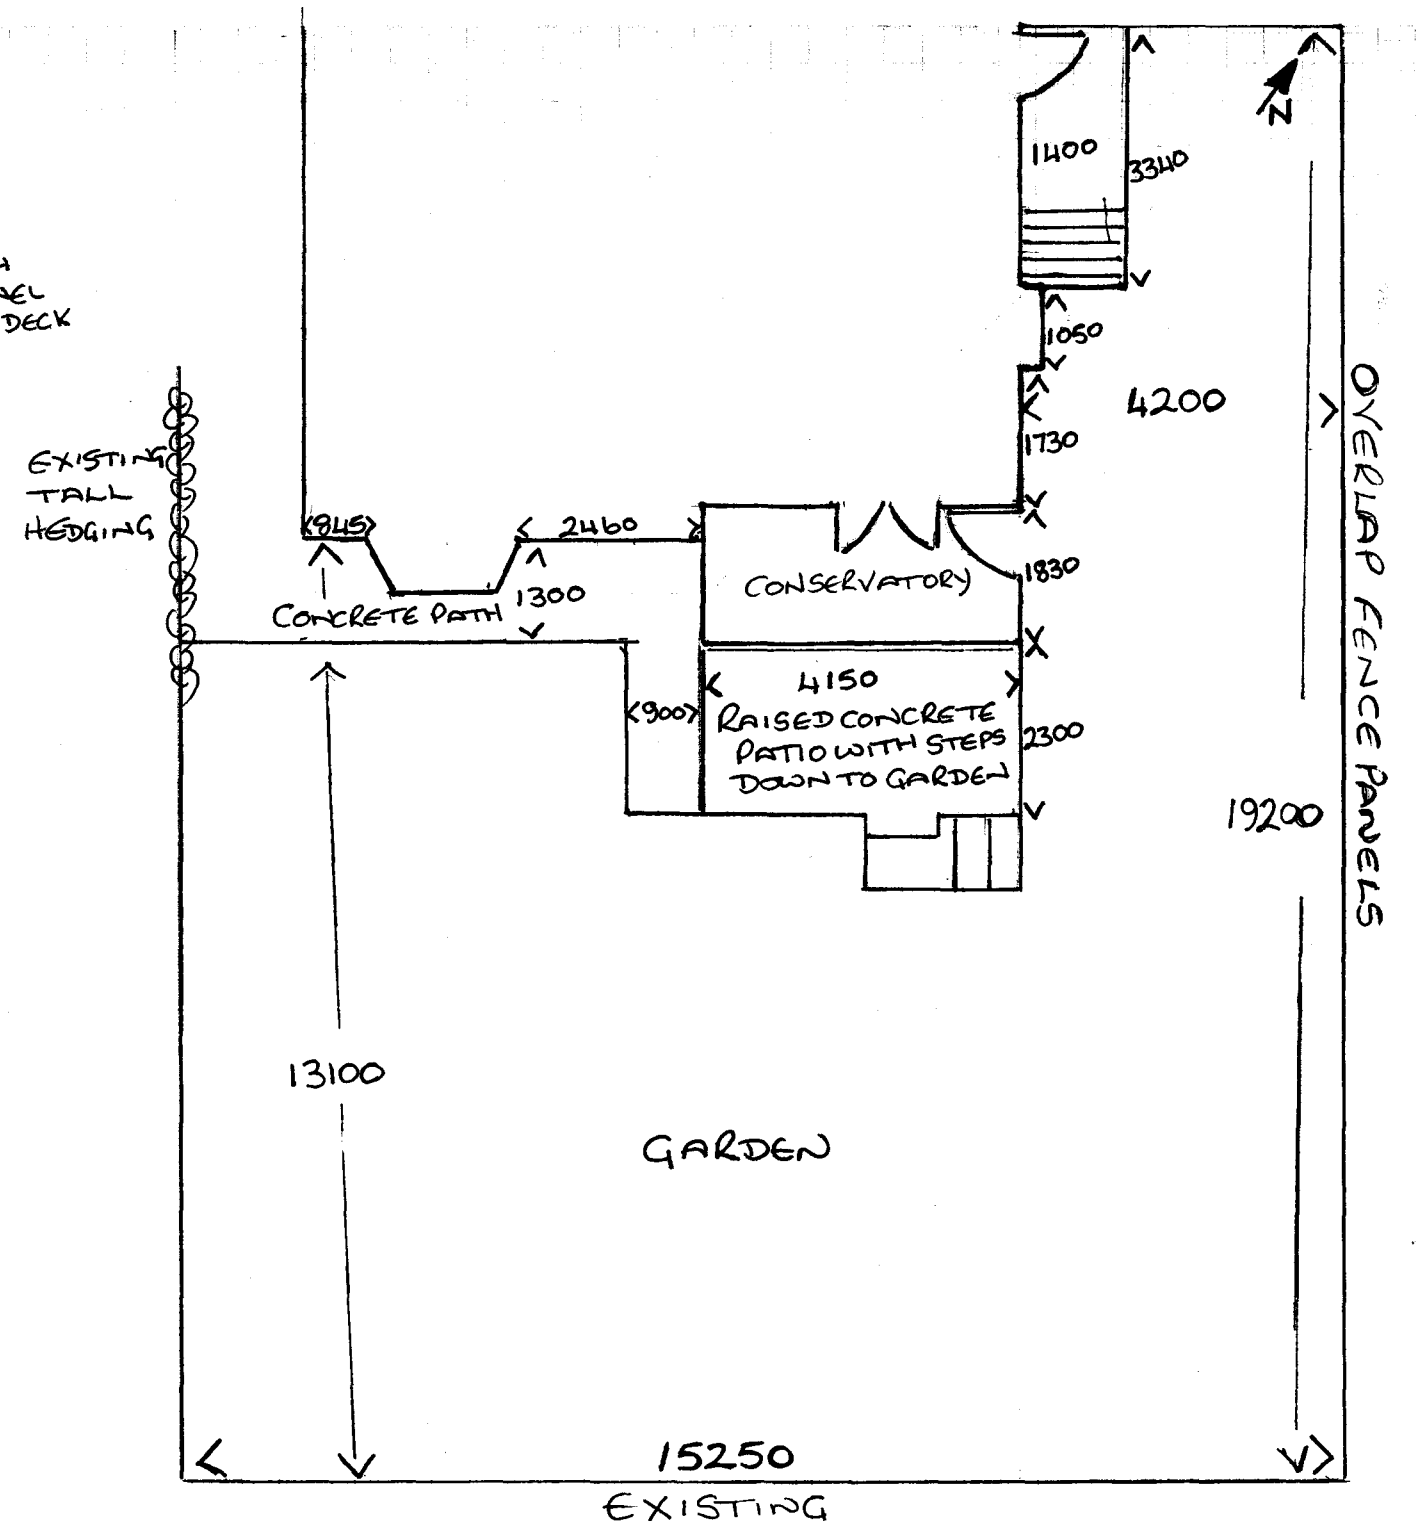

HAVANT BOROUGH
COUNCIL
20 NOV 2017
RECEIVED

REVISED PLANS OF EXISTING AND
PROPOSED AREA OF 95.2 m² DECKING
AND STEPS TO GARDEN

REAR OF 60 GLADYS AVENUE
COWPLAIN PO88HS

SCALE 1:100