


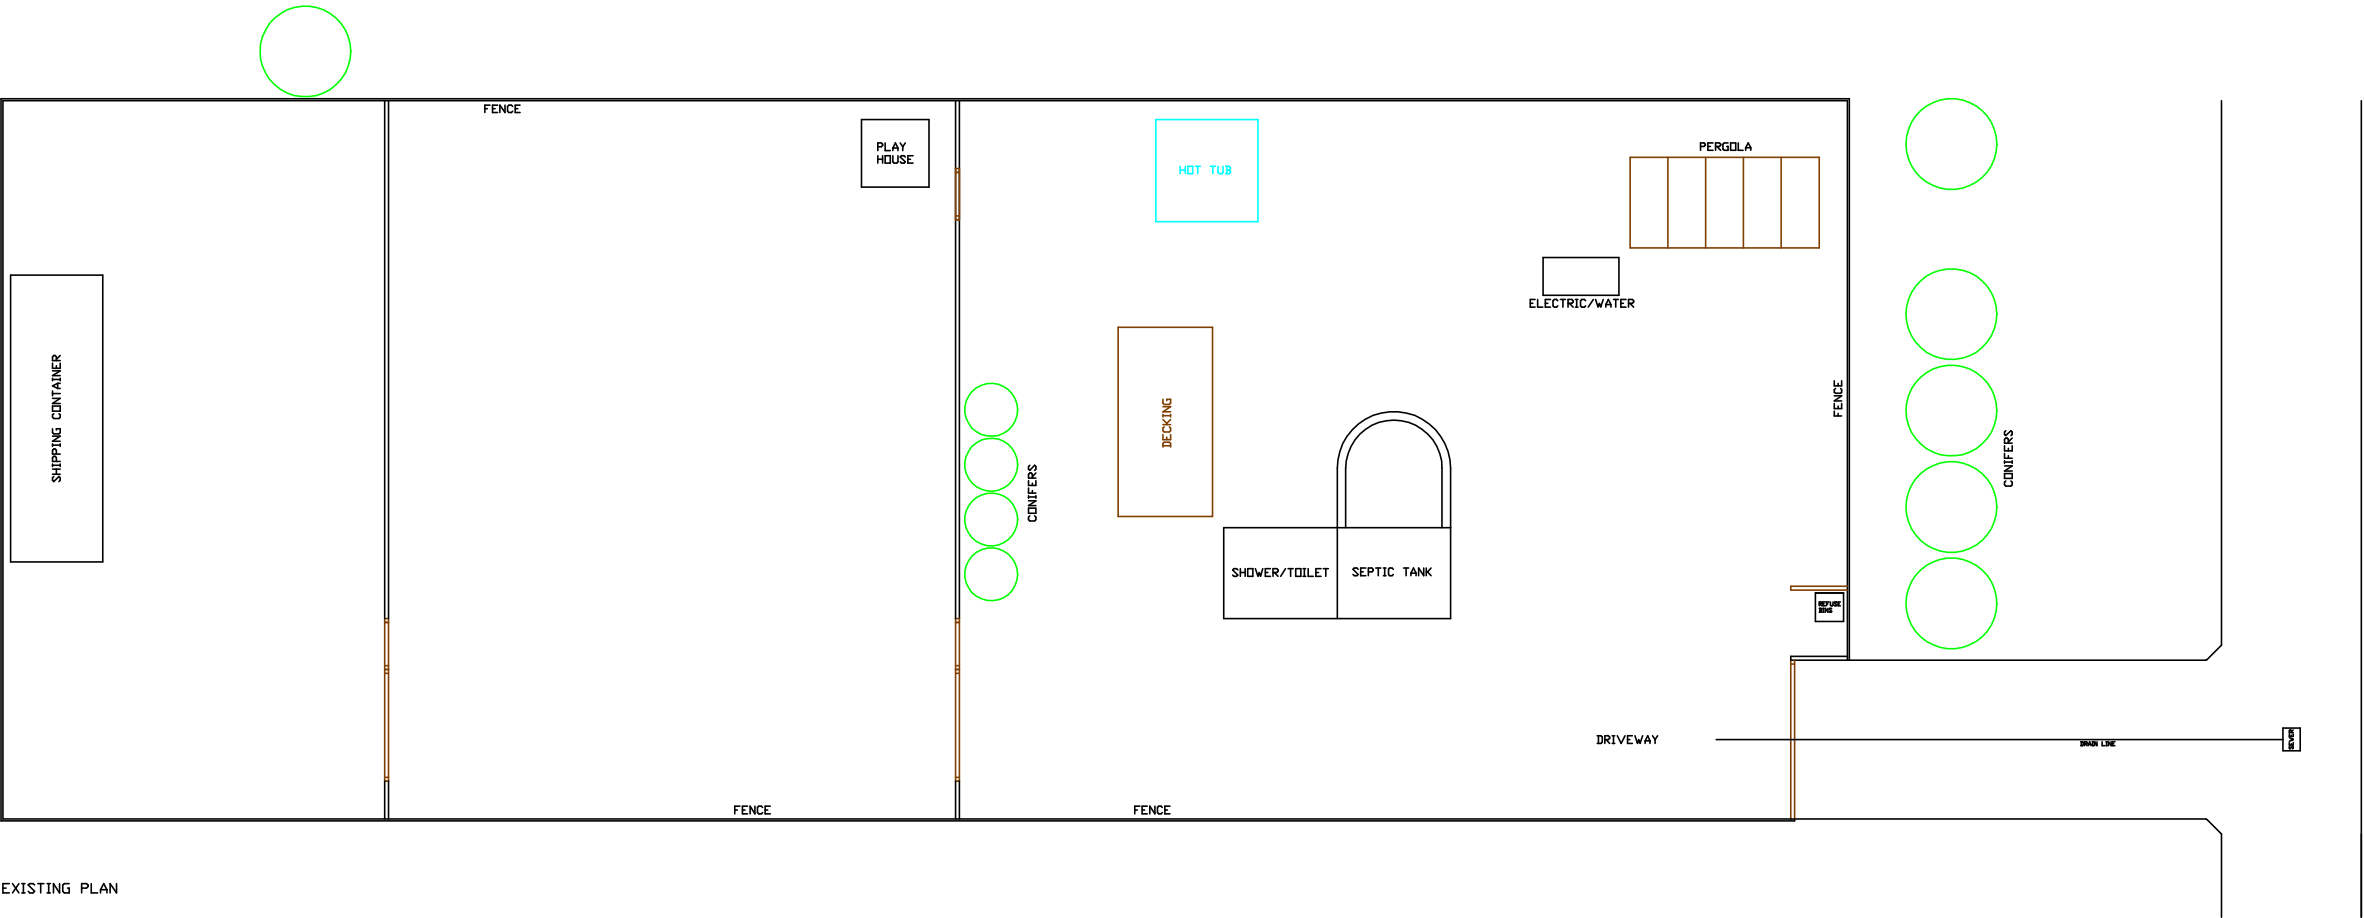


EXISTING PLAN

Copyright is reserved by The Town Planning Experts and is issued on the condition that it is not copied or disclosed by or to any unauthorised persons without prior consent in writing from The Town Planning Experts.

All dimensions to be checked on site.

All structural elements to be specified by a suitably qualified structural engineer.

REV	DESCRIPTION	DRAWN	DATE
-	Proposed design	JLR	27.07.17
-	Existing design	JLR	06.09.17
-	Amendments made to existing design	JLR	25.09.17

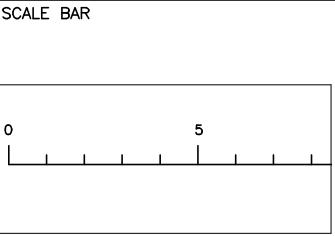

Drawing Ref 02 EXST PLAN	
Scale at A1 N/A	Scale at A3 1:200
Date 25 SEP 2017	
Drawn by JLR	

Drawing Title
Land adjacent
Mandai, St Peters
Road, Hayling
Island

the
town planning
experts

Tel 023 9252 3352
help@tpexpert.org
www.tpexpert.org