



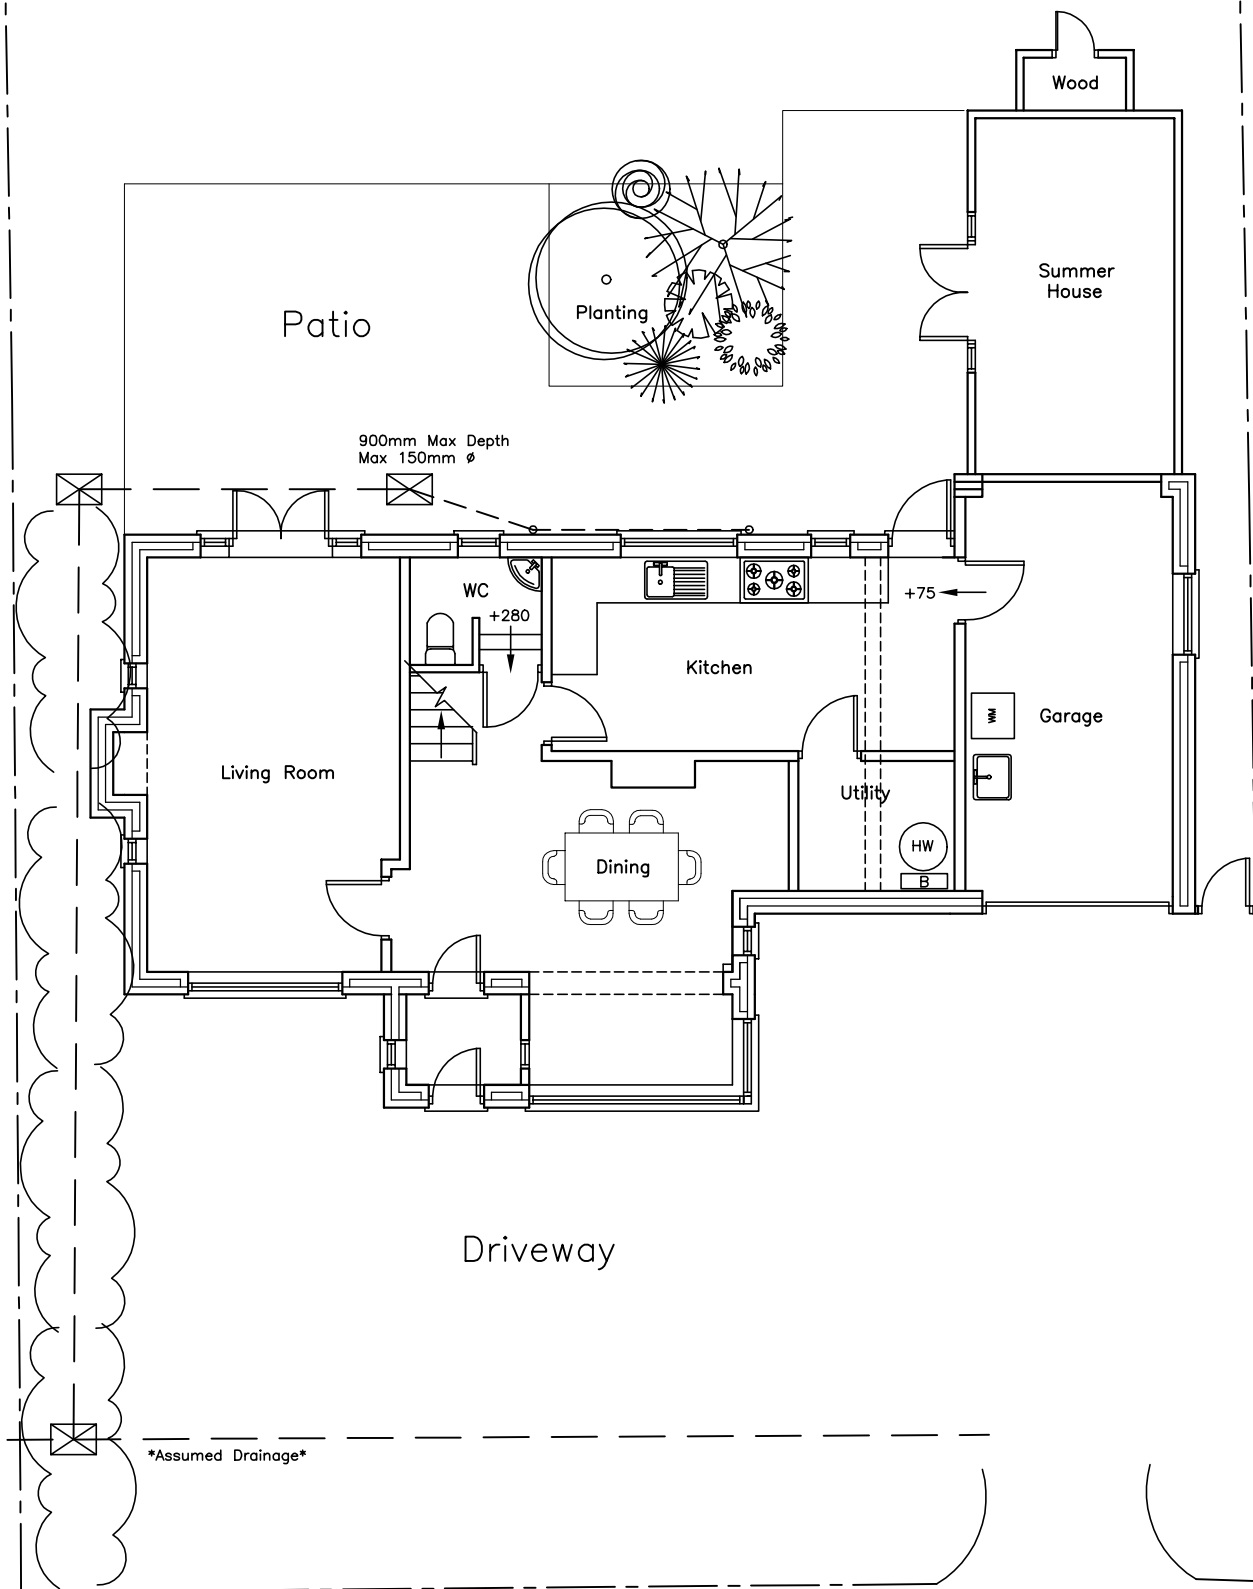

GROUND

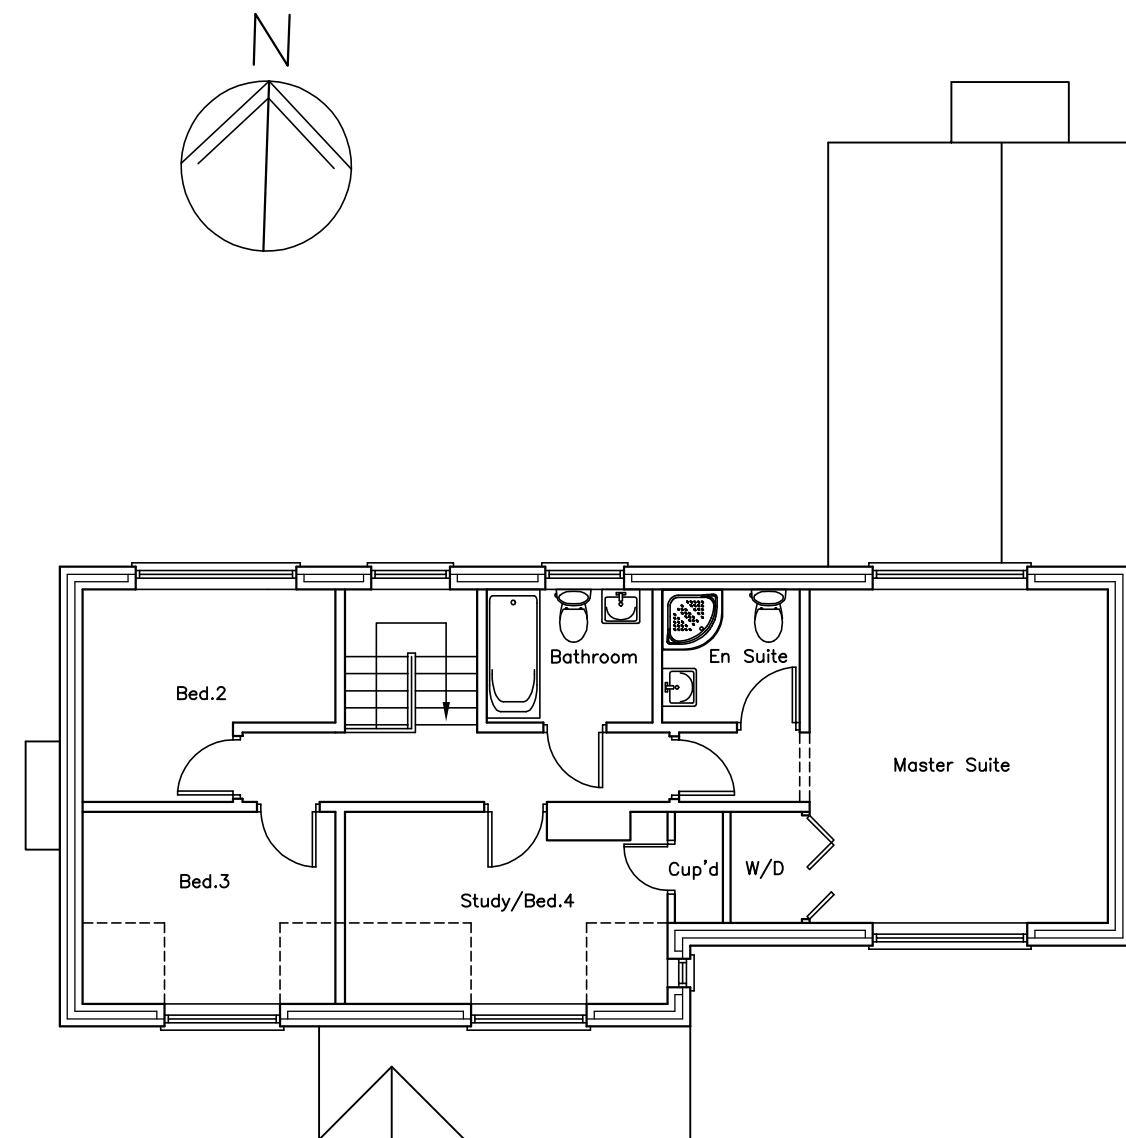

FIRST

7 Woodbury Av
Havant
PO9 1RH

SURVEY PLANS

Revisions
A. Dimension Amendments 12/07/17
B. GF window. 13/07/17



Scale A3 = 1:100
Drawn SAR
Date 25/04/17

17040-201^B

metres

10

20

30

40