


PROPOSED TWO STOREY SIDE/REAR ADDITION.
26, DURHAM GARDENS, WATERLOOVILLE, HANTS
FOR MR & MRS J. COOPER.

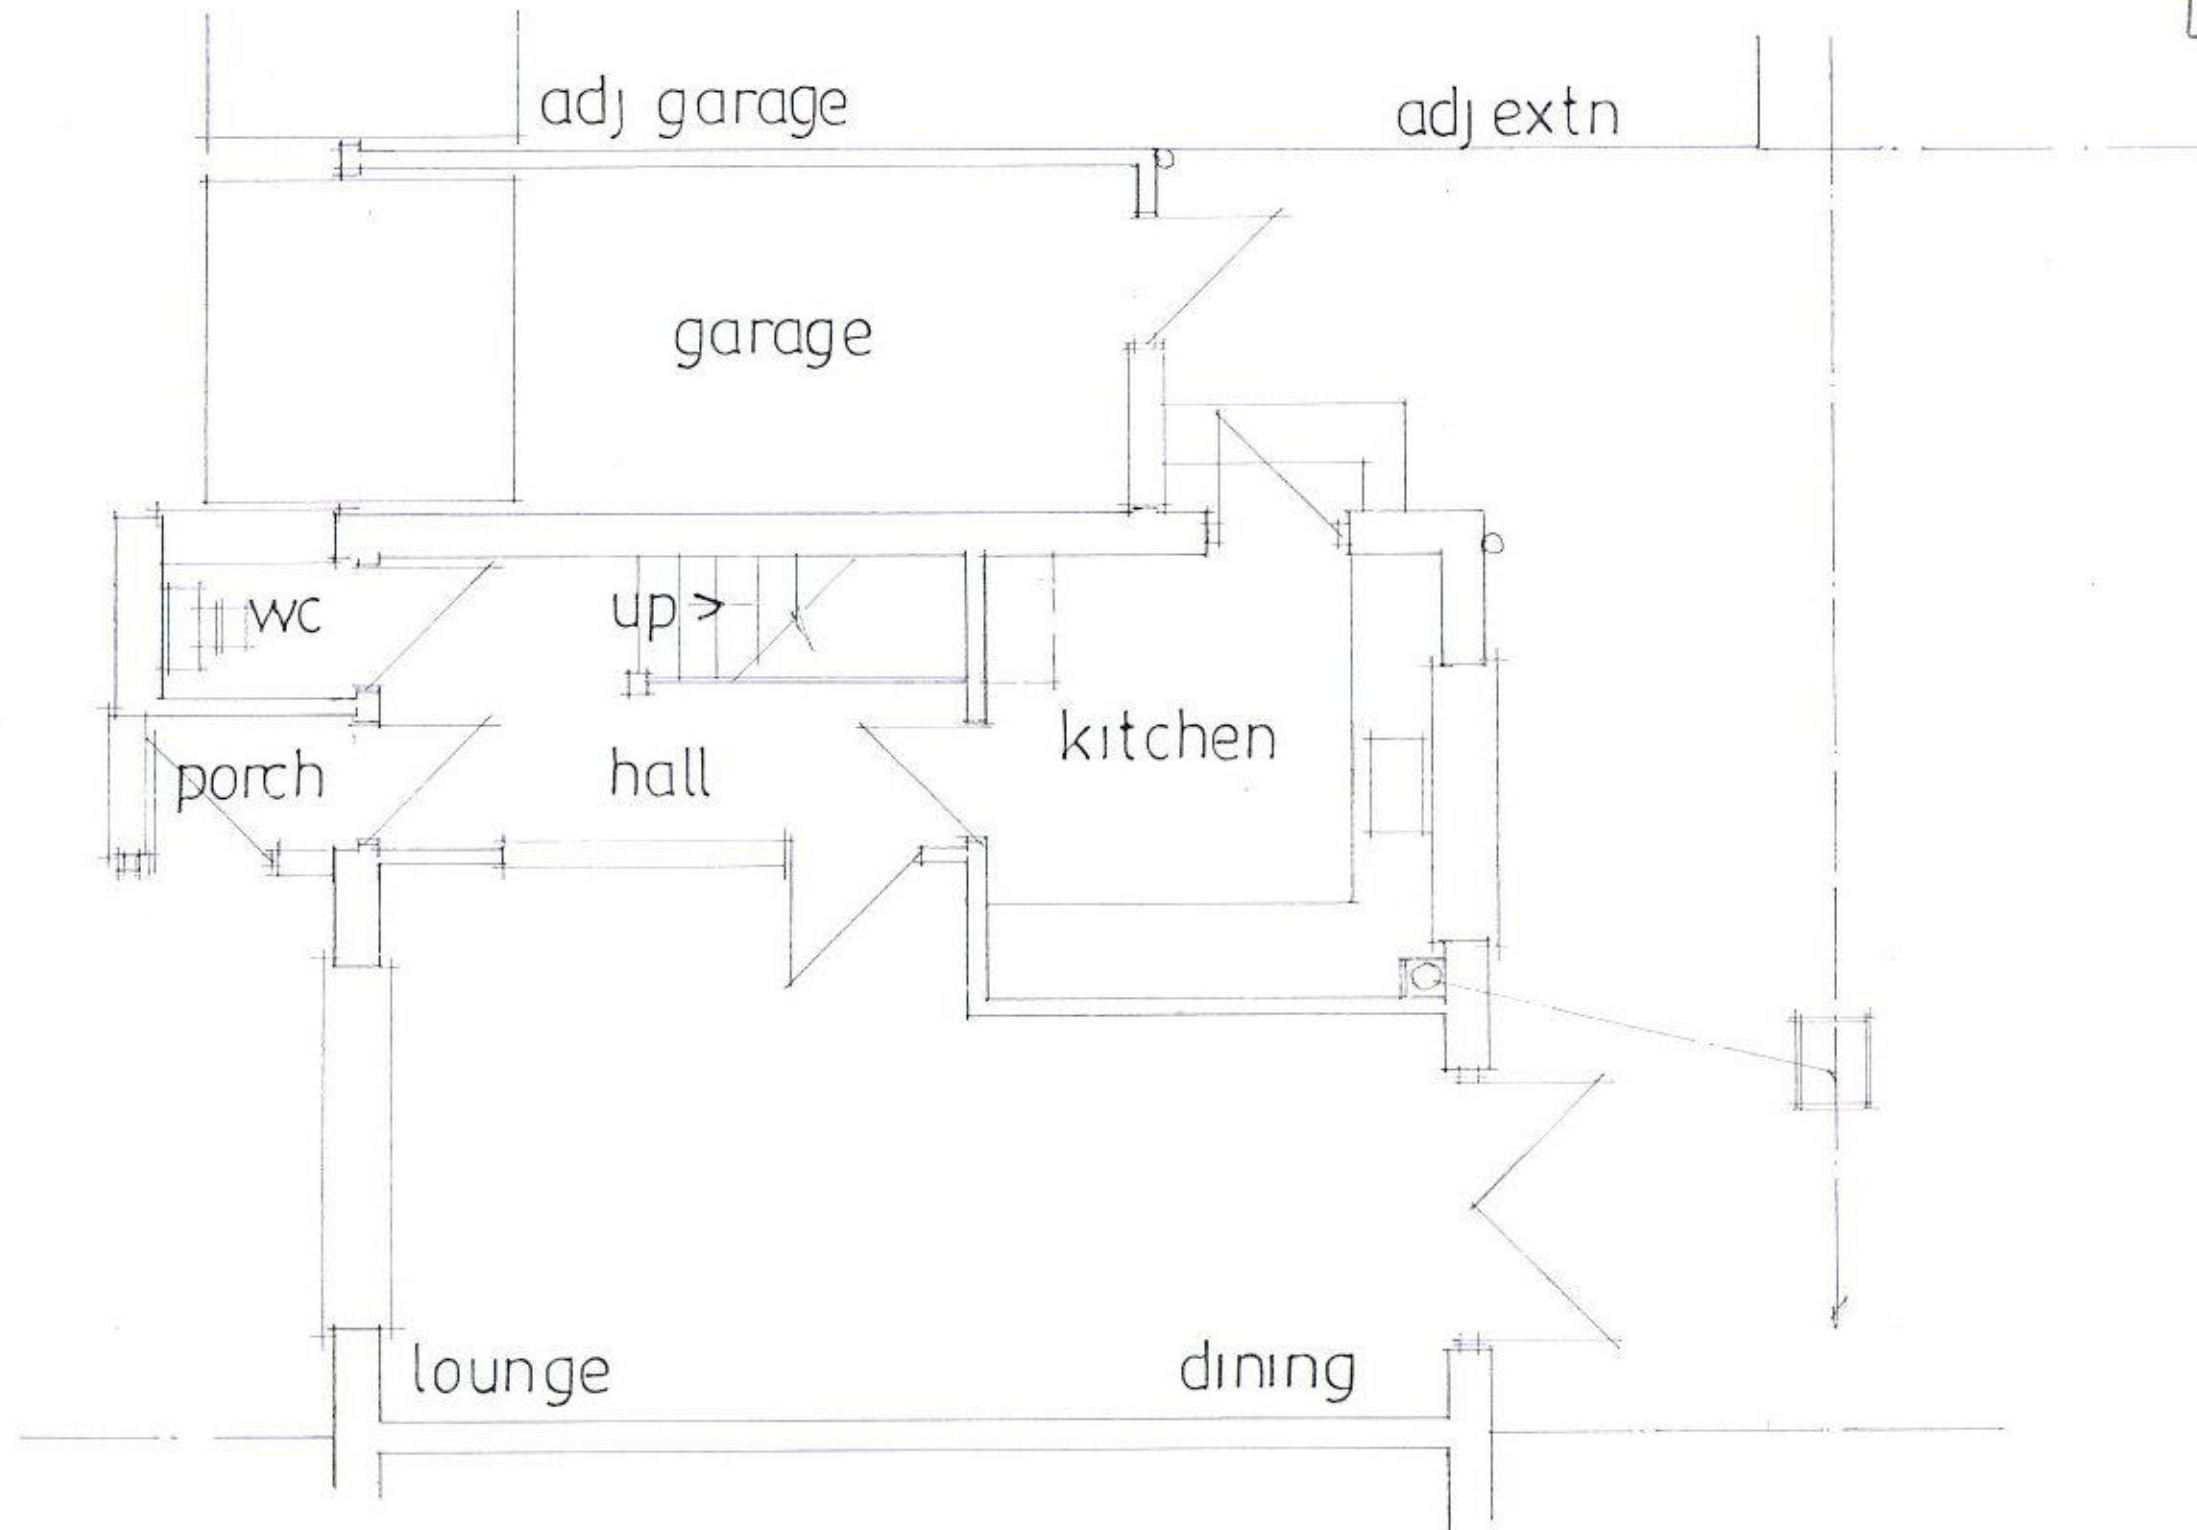

date may 2016
scale 1:50

EXISTING GROUND FLOOR

PETER J. WALKER MRICS
CHARTERED SURVEYOR
182 SEAFRONT, HAYLING ISLAND, HANTS
PO11 9 AN

TEL: 02392467571