



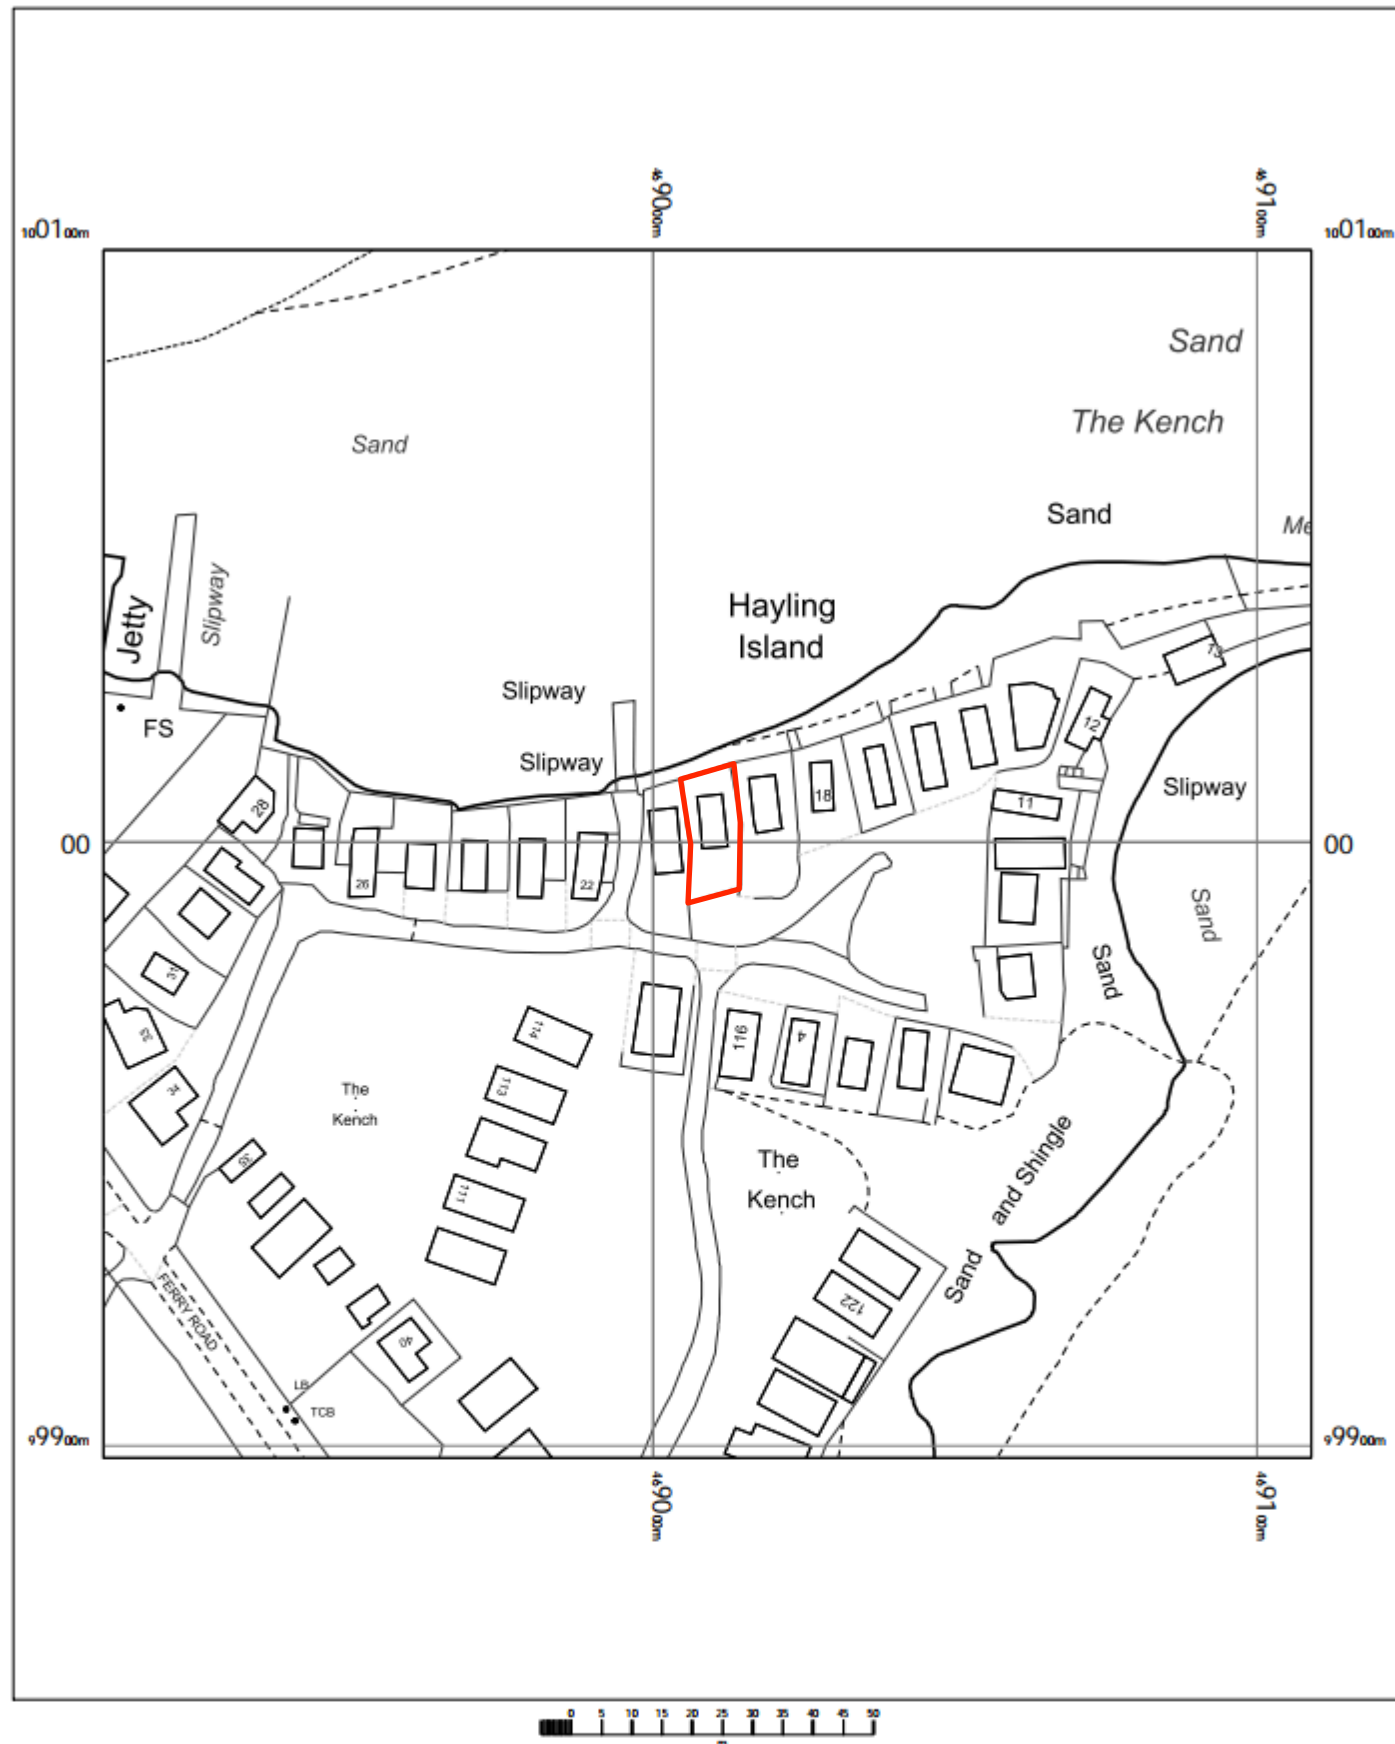

OS MasterMap 1250/2500/10000 scale
Wednesday, November 8, 2017, ID: BLJT-00668229
www.planningapplicationmaps.co.uk

1:1250 scale print at A4, Centre: 469009 E, 99998 N

©Crown Copyright Ordnance Survey. Licence no. 100051661

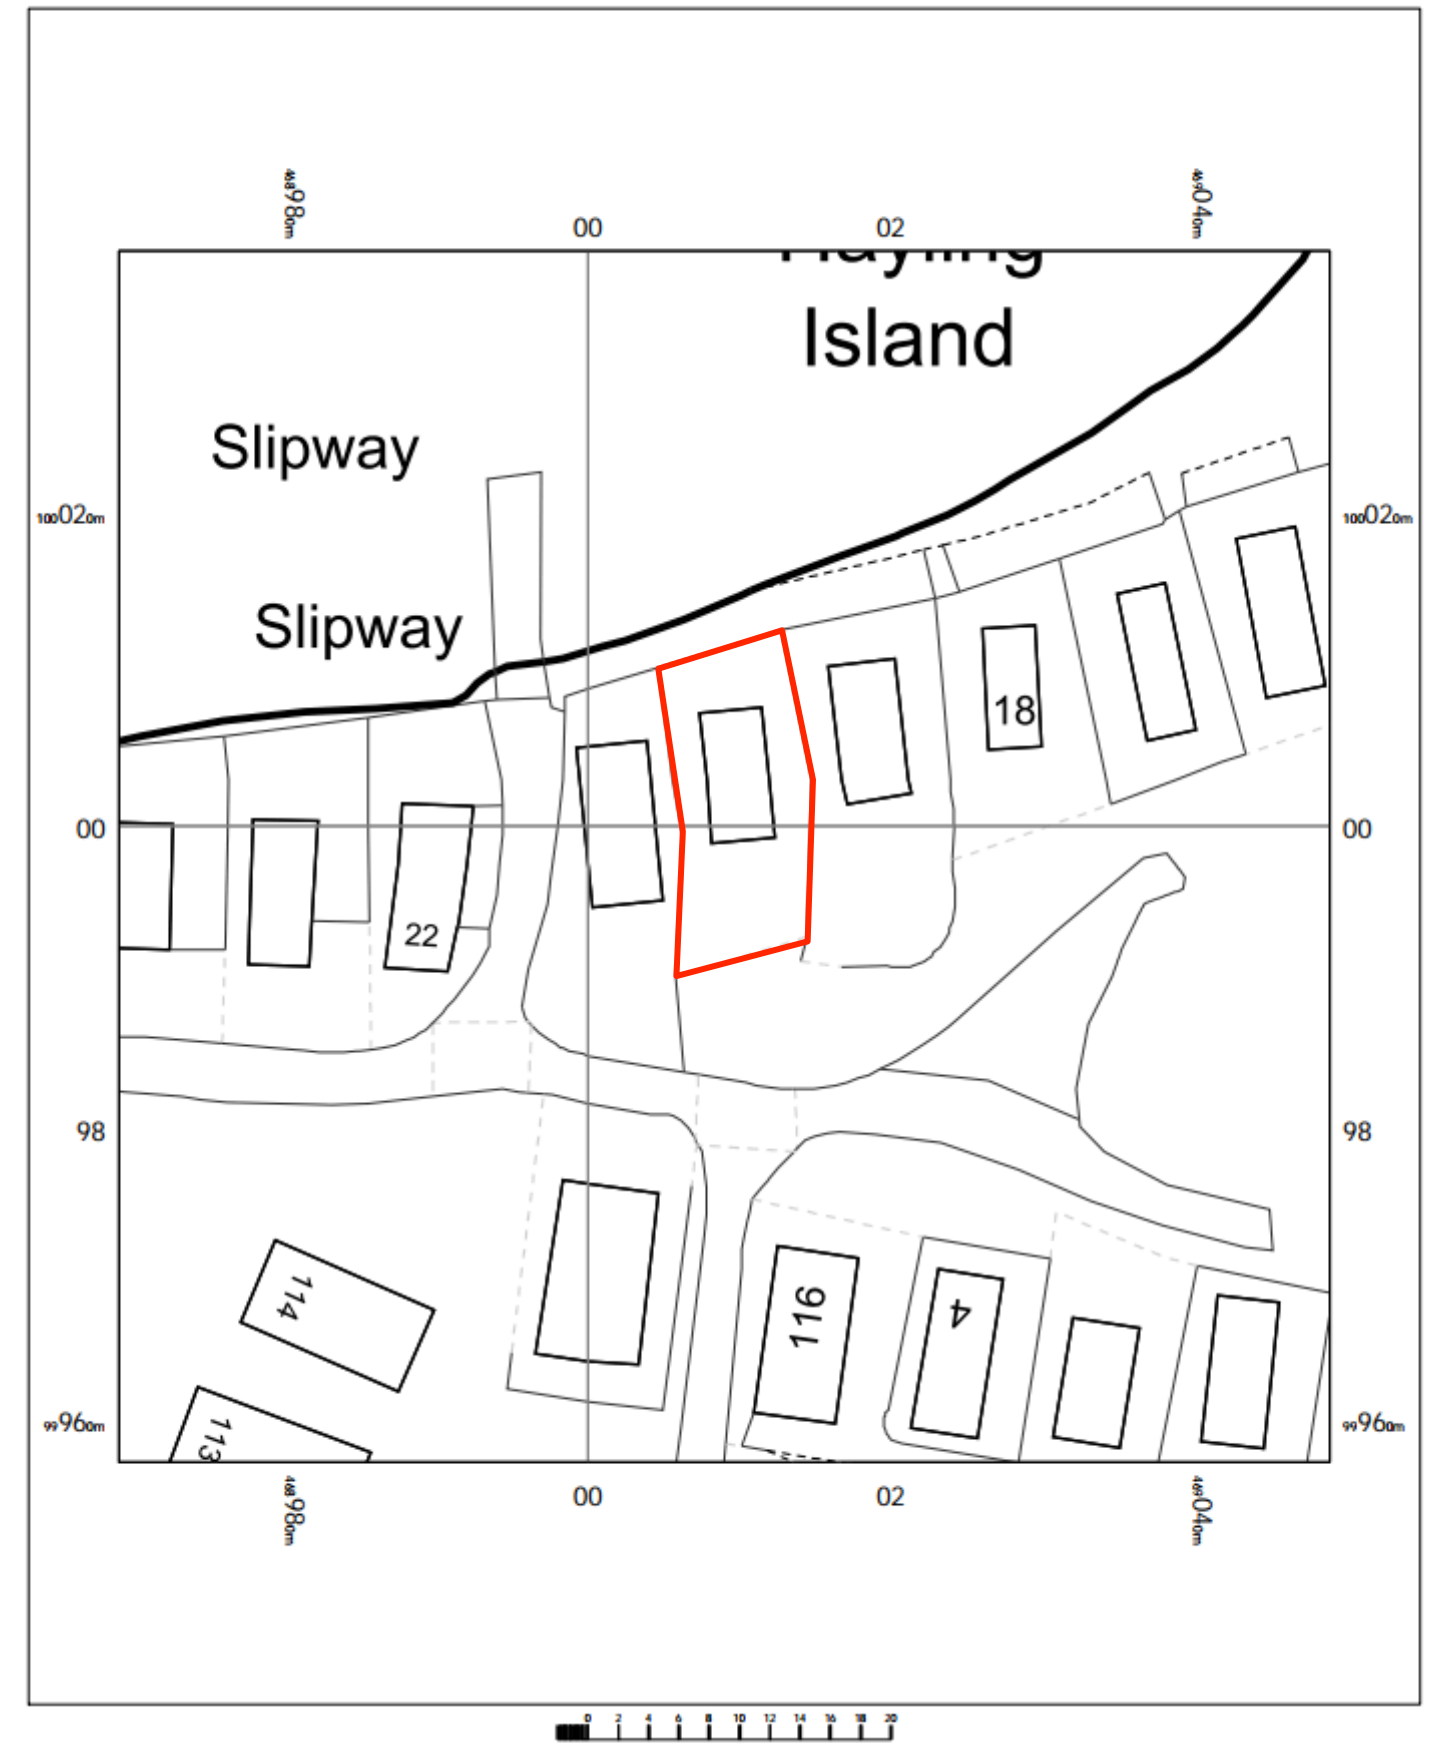

OS MasterMap 1250/2500/10000 scale
Wednesday, November 8, 2017, ID: BLJT-00668196
www.planningapplicationmaps.co.uk

1:500 scale print at A4, Centre: 469009 E, 99998 N

©Crown Copyright Ordnance Survey. Licence no. 100051661

