



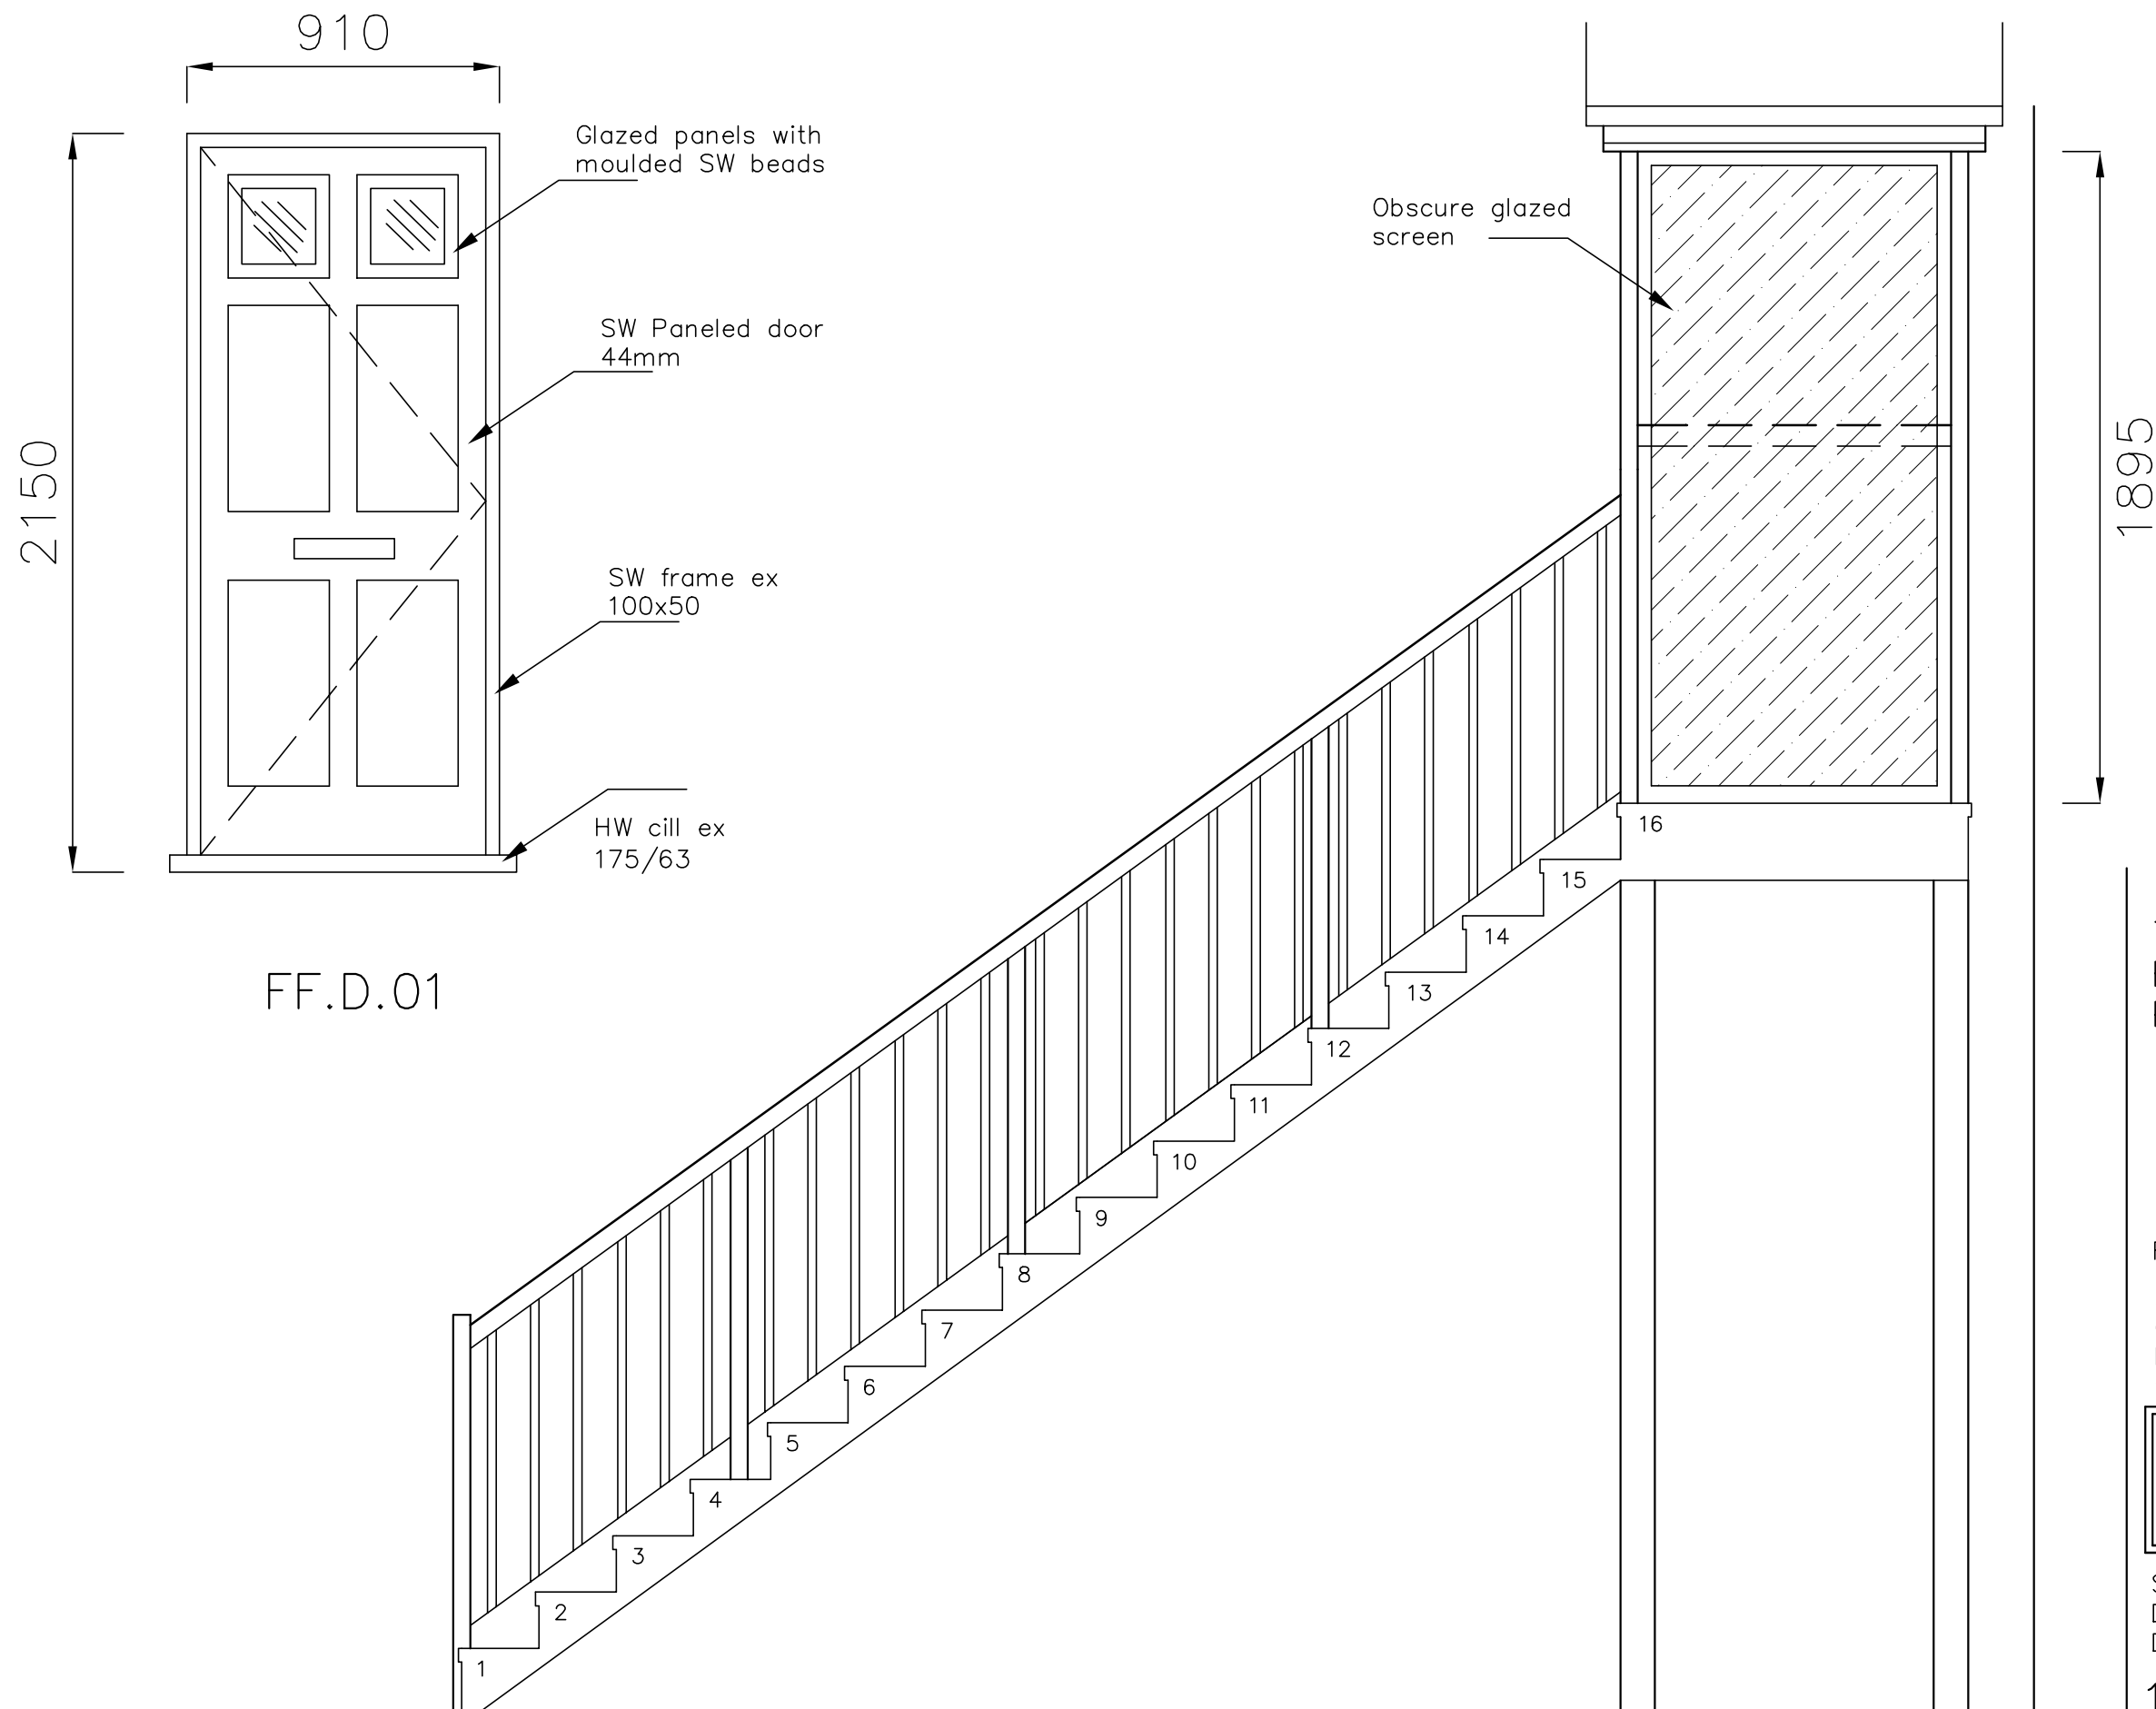

72A West Street,
Havant,
PO9 1LN

PROPOSED
FENETRATION –
PLANS AND
ELEVATIONS

- Revisions
- A. Minor revisions.
01/02/17
 - B. Glass screen shown.
13/02/17

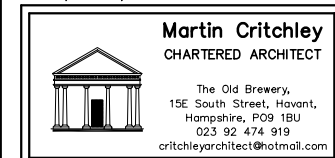

Scale A3 = 1:20
Drawn JHL/JGF
Date 24/01/17

16103-622

B

metres	1	2	3	4	5	6	7
--------	---	---	---	---	---	---	---