


HAVANT BOROUGH
COUNCIL
18 DEC 2017
RECEIVED

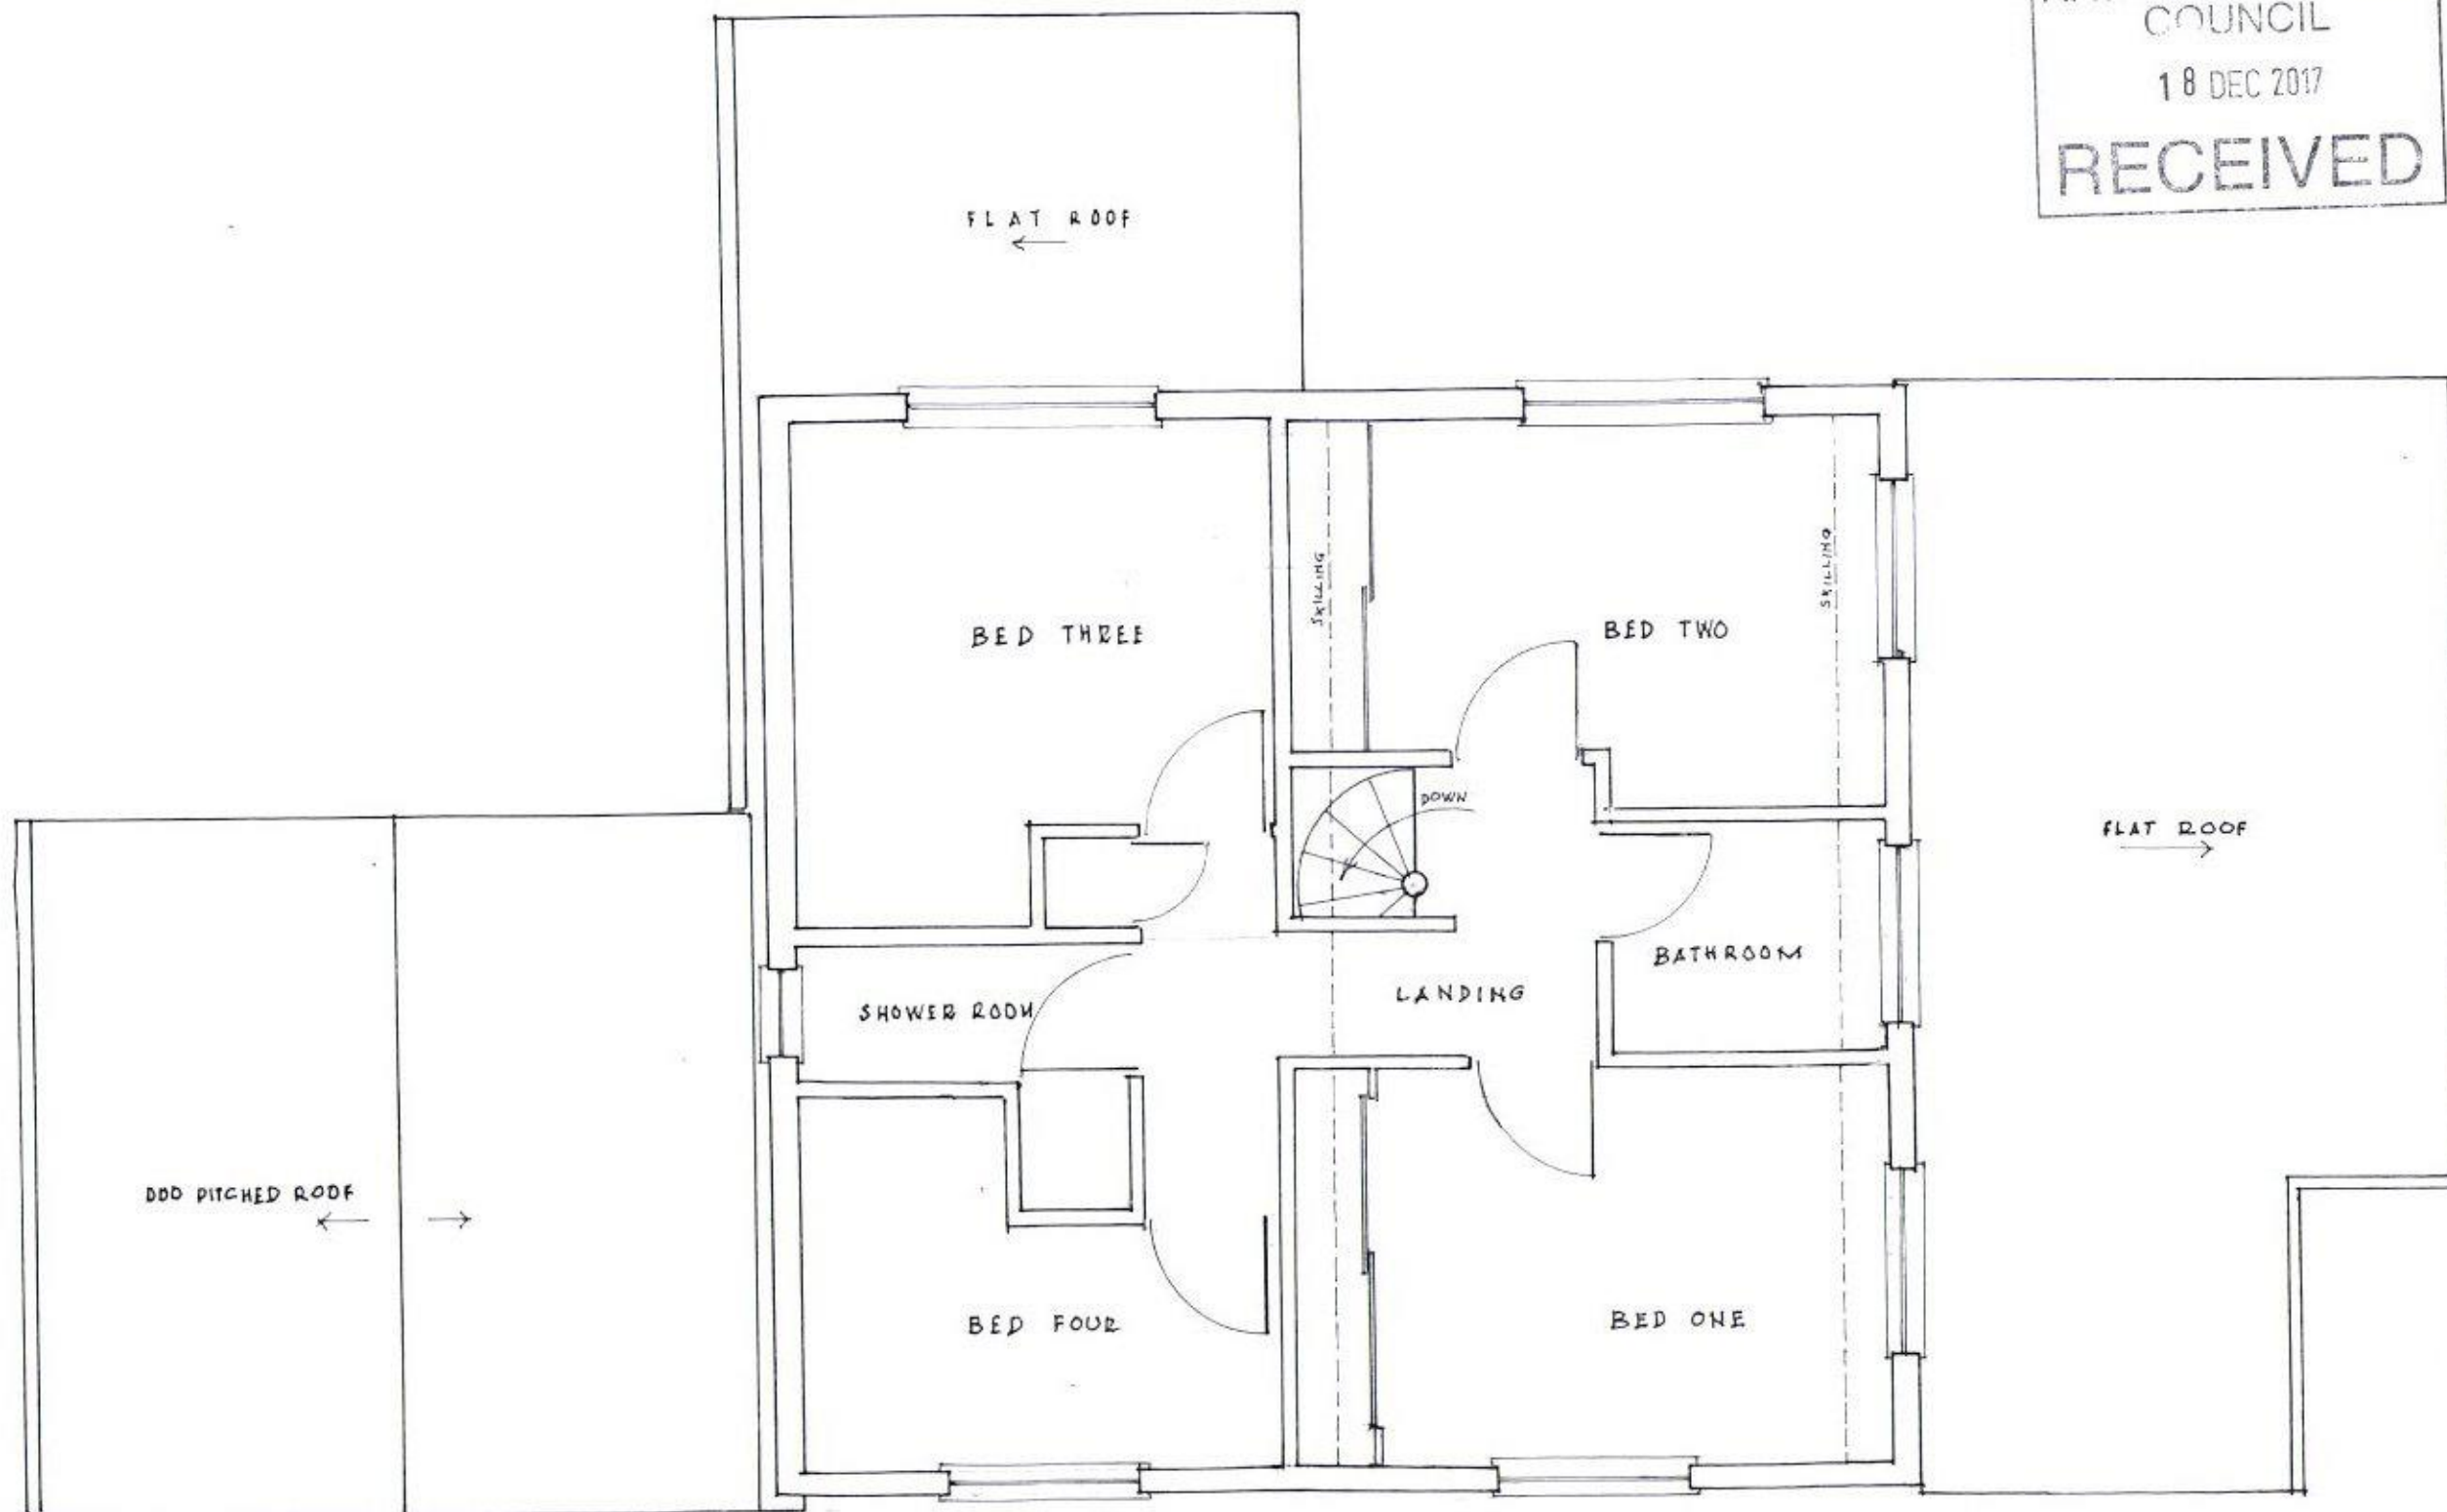

EXISTING FIRST FLOOR: (1:50)

57 HORNDEN ROAD
EMSWORTH
HAMPSHIRE PO10 7PU

PROPOSED
ALTERATIONS

FIRST FLOOR
AS
EXISTING

SCALE: 1:50
DATE: DEC 2017
BNG/17/02