
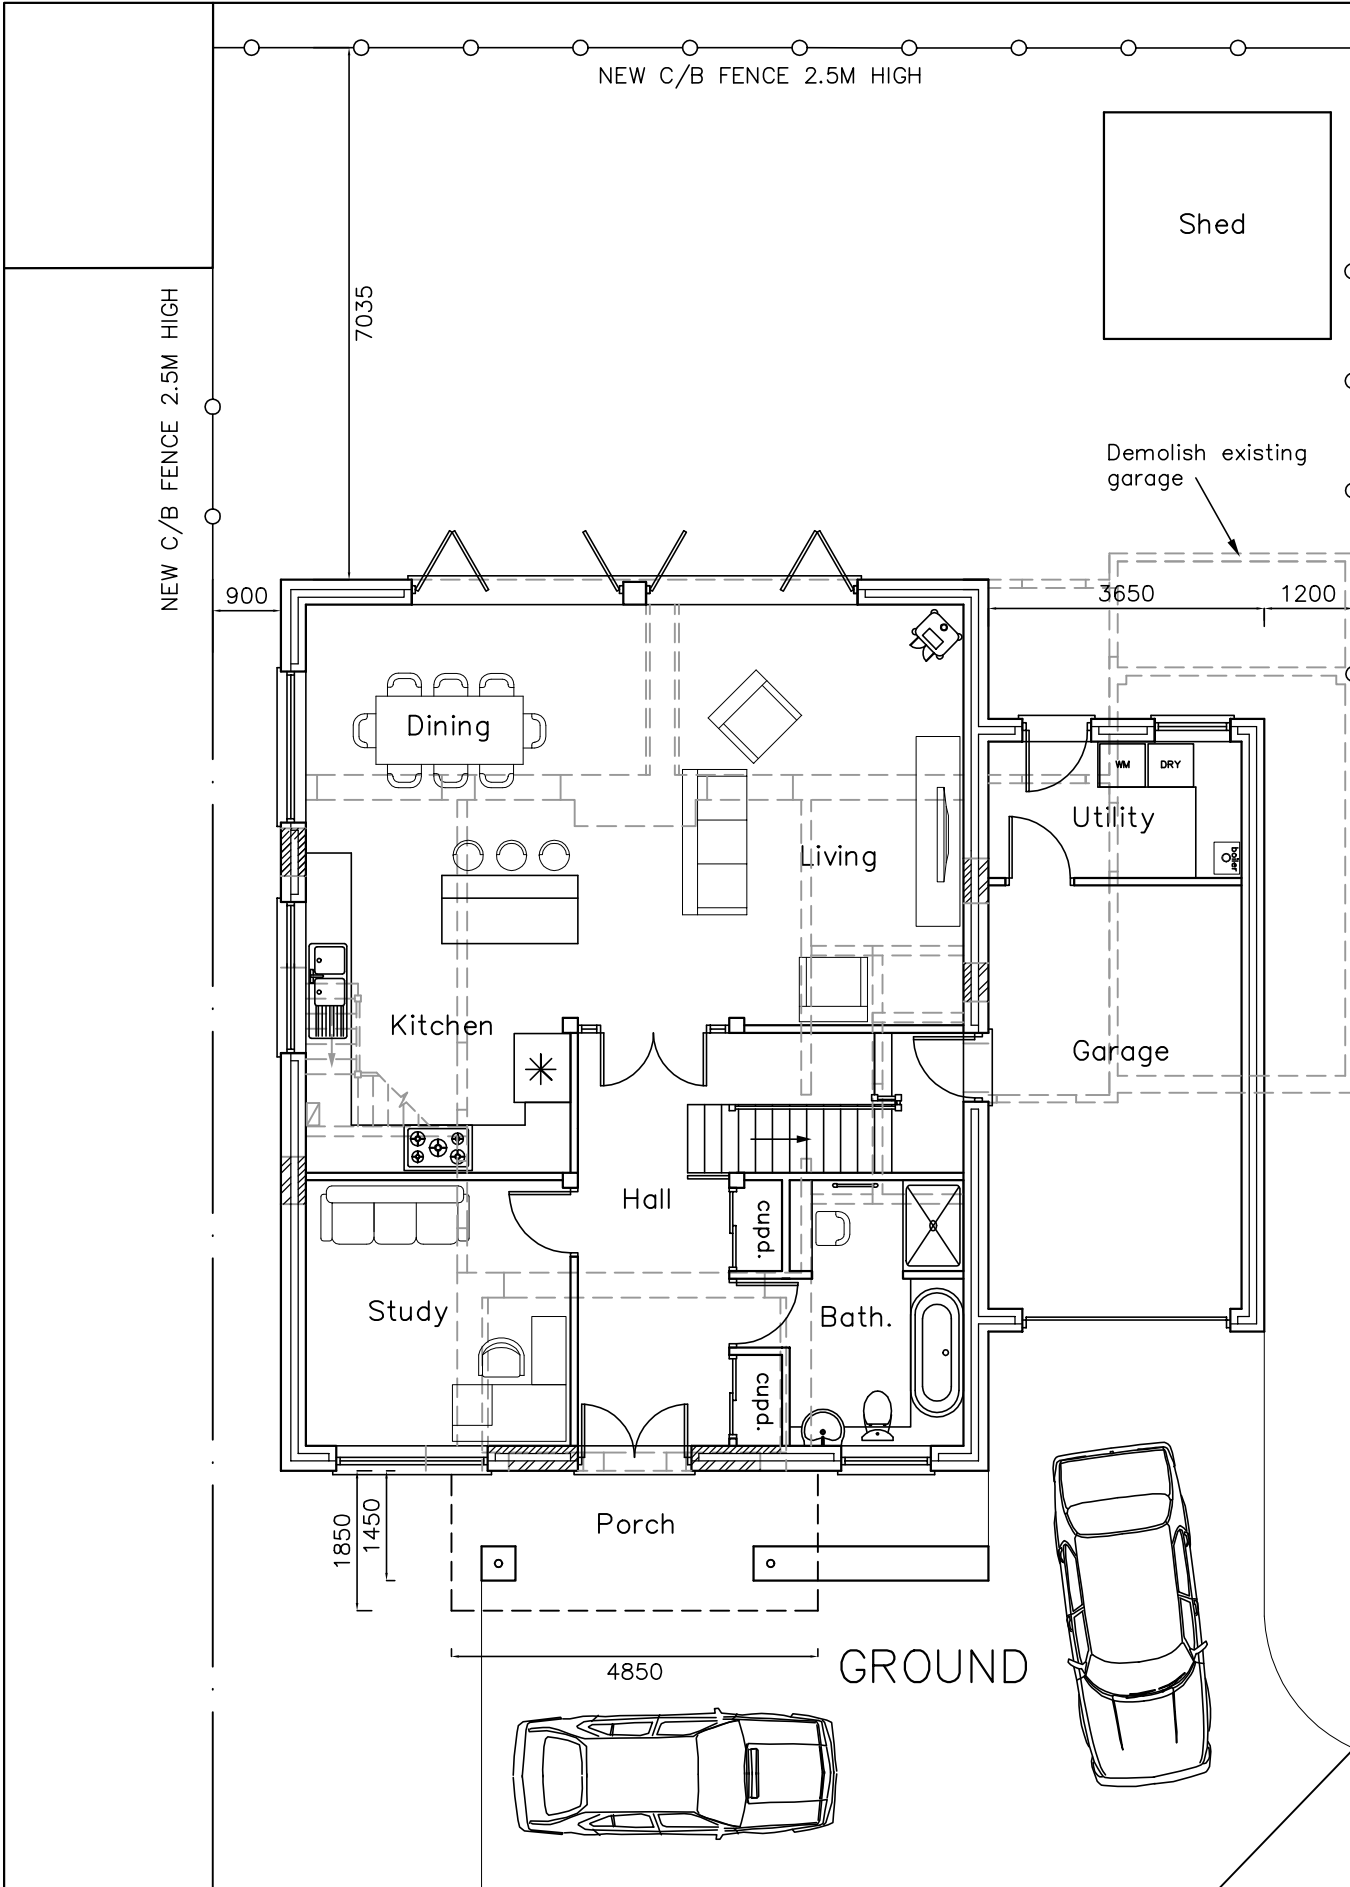


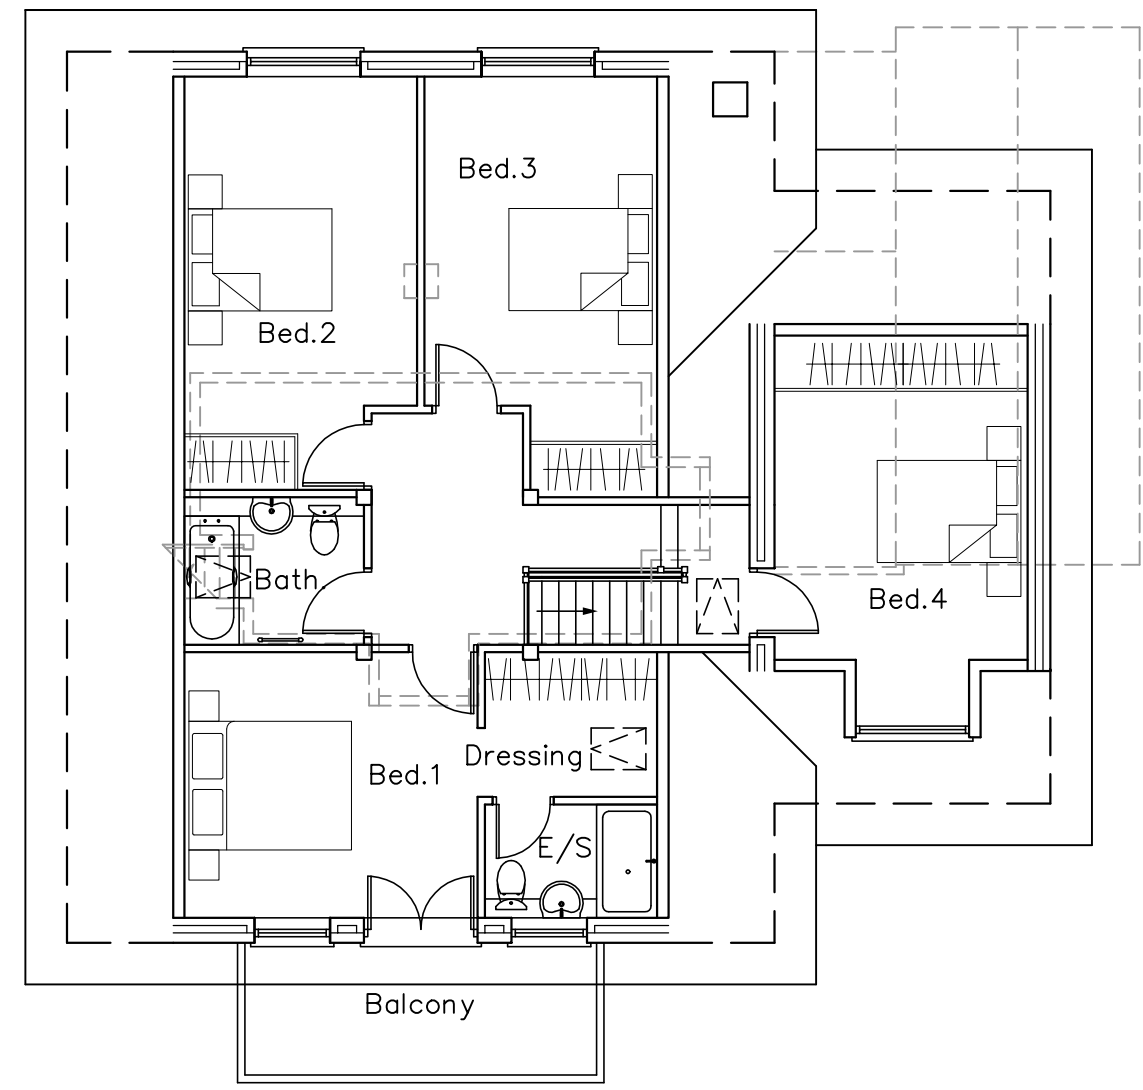

16 Eastoke Avenue,
Hayling Island,
PO11 9QW

PROPOSED
FLOOR PLANS

- Revisions
 A. Client revisions. 11/08/17
 B. Client revisions. 16/08/17
 C. Planning revisions. 25/09/17
 D. Height reductions. 27/09/17

Martin Critchley
CHARTERED ARCHITECT

The Old Brewery,
15E South Street, Havant,
Hampshire, PO9 1BU
023 92 474 919
critchleyarchitect@hotmail.com

Scale A3 = 1:100
 Drawn JHL
 Date 09/08/17

17082-401^D