




21 Nevinston Way
Hampshire PO7 5FW

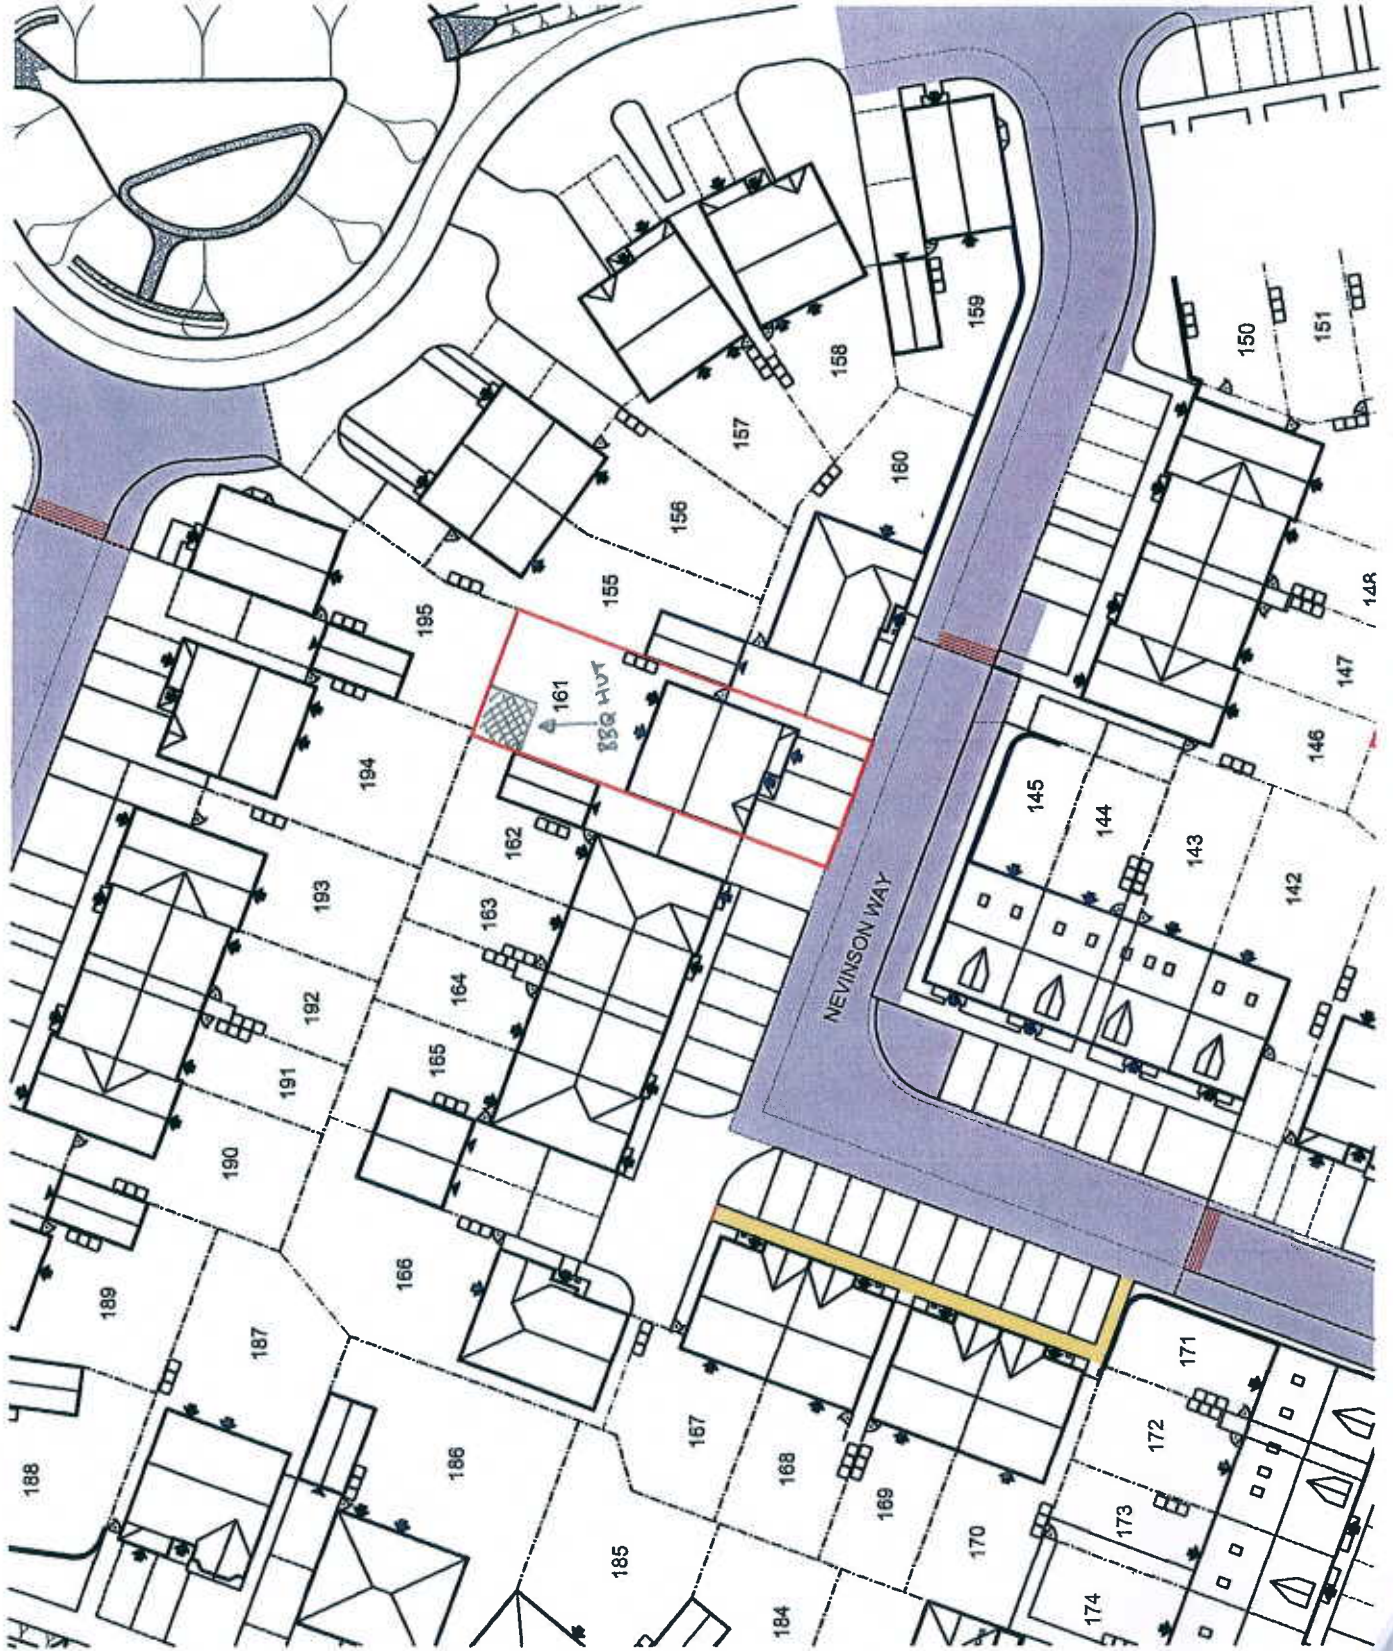

A	Initial issue	07.07.16	LB		
REV	DESCRIPTION	DATE	AUTHOR	CHKD	
 REDROW ROOFING SPECIALIST CONTRACTORS					
PROJECT		Director / Secretary			
YEW GARDENS, WATERLOOVILLE					
DRAWING					
PLOT 161 CONVEYANCE PLAN					
SCALE	1:500 @ A4	DATE	Jan. '15	AUTHOR	CHKD
				LB	
JOB NO.	1807	DRAWING NO.	6.A.P167	REV	A