
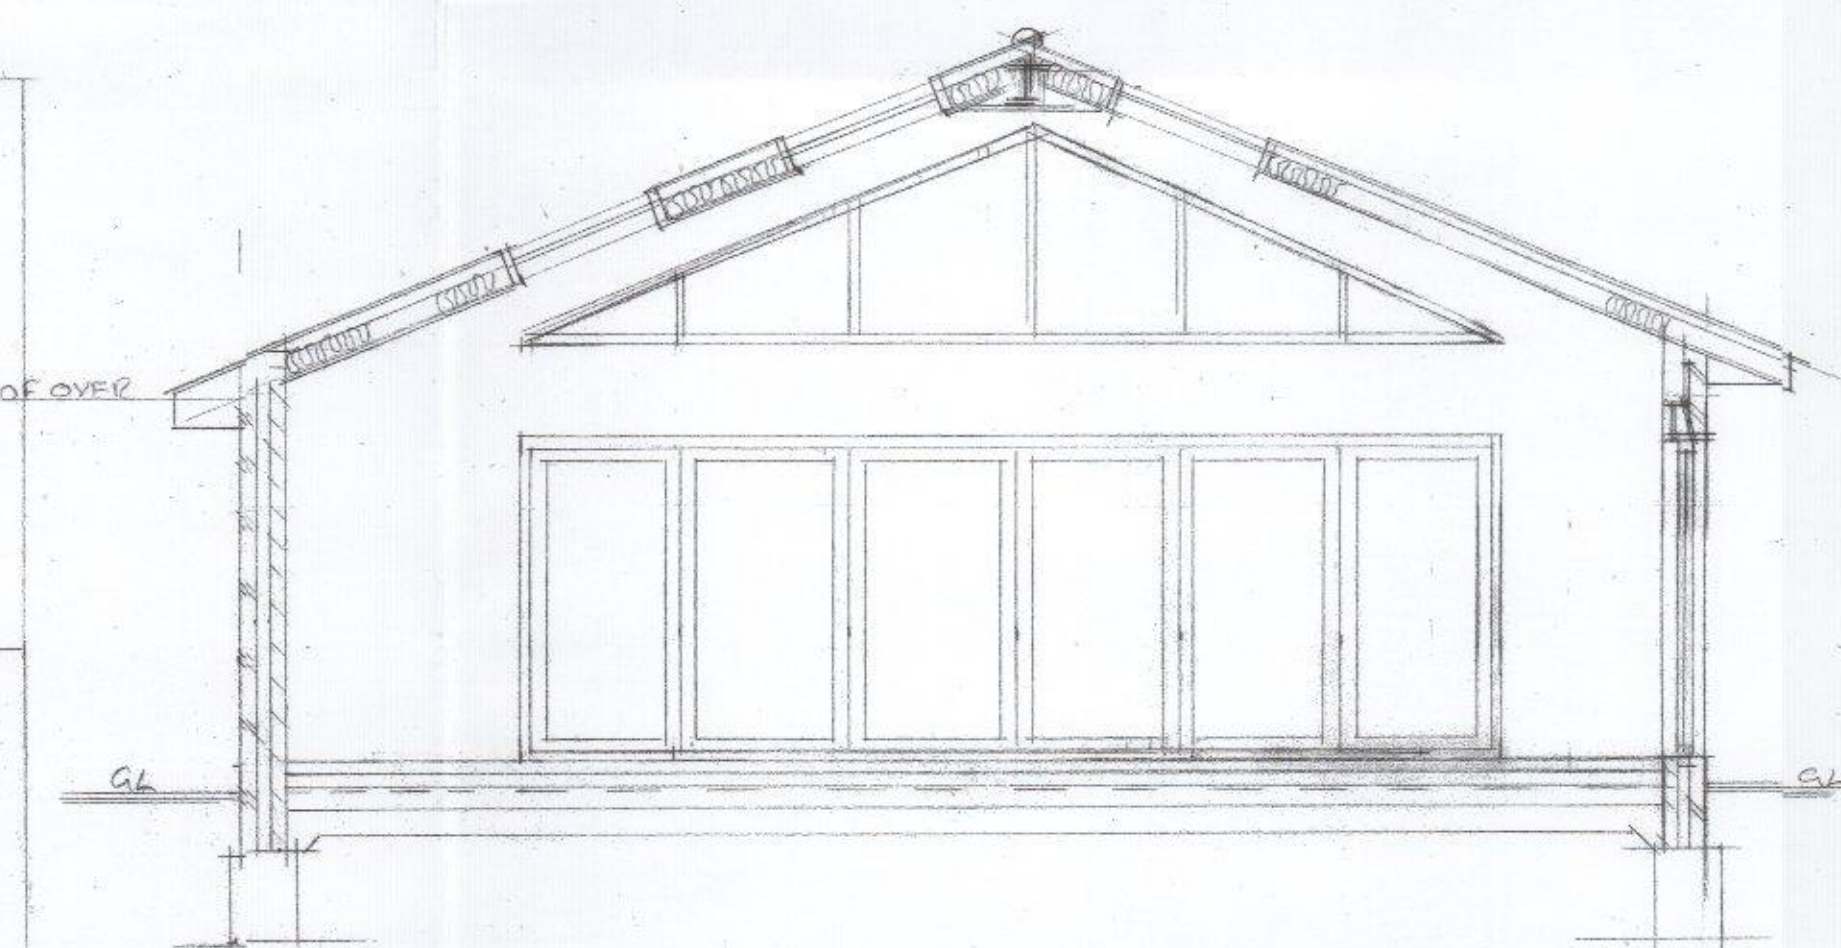
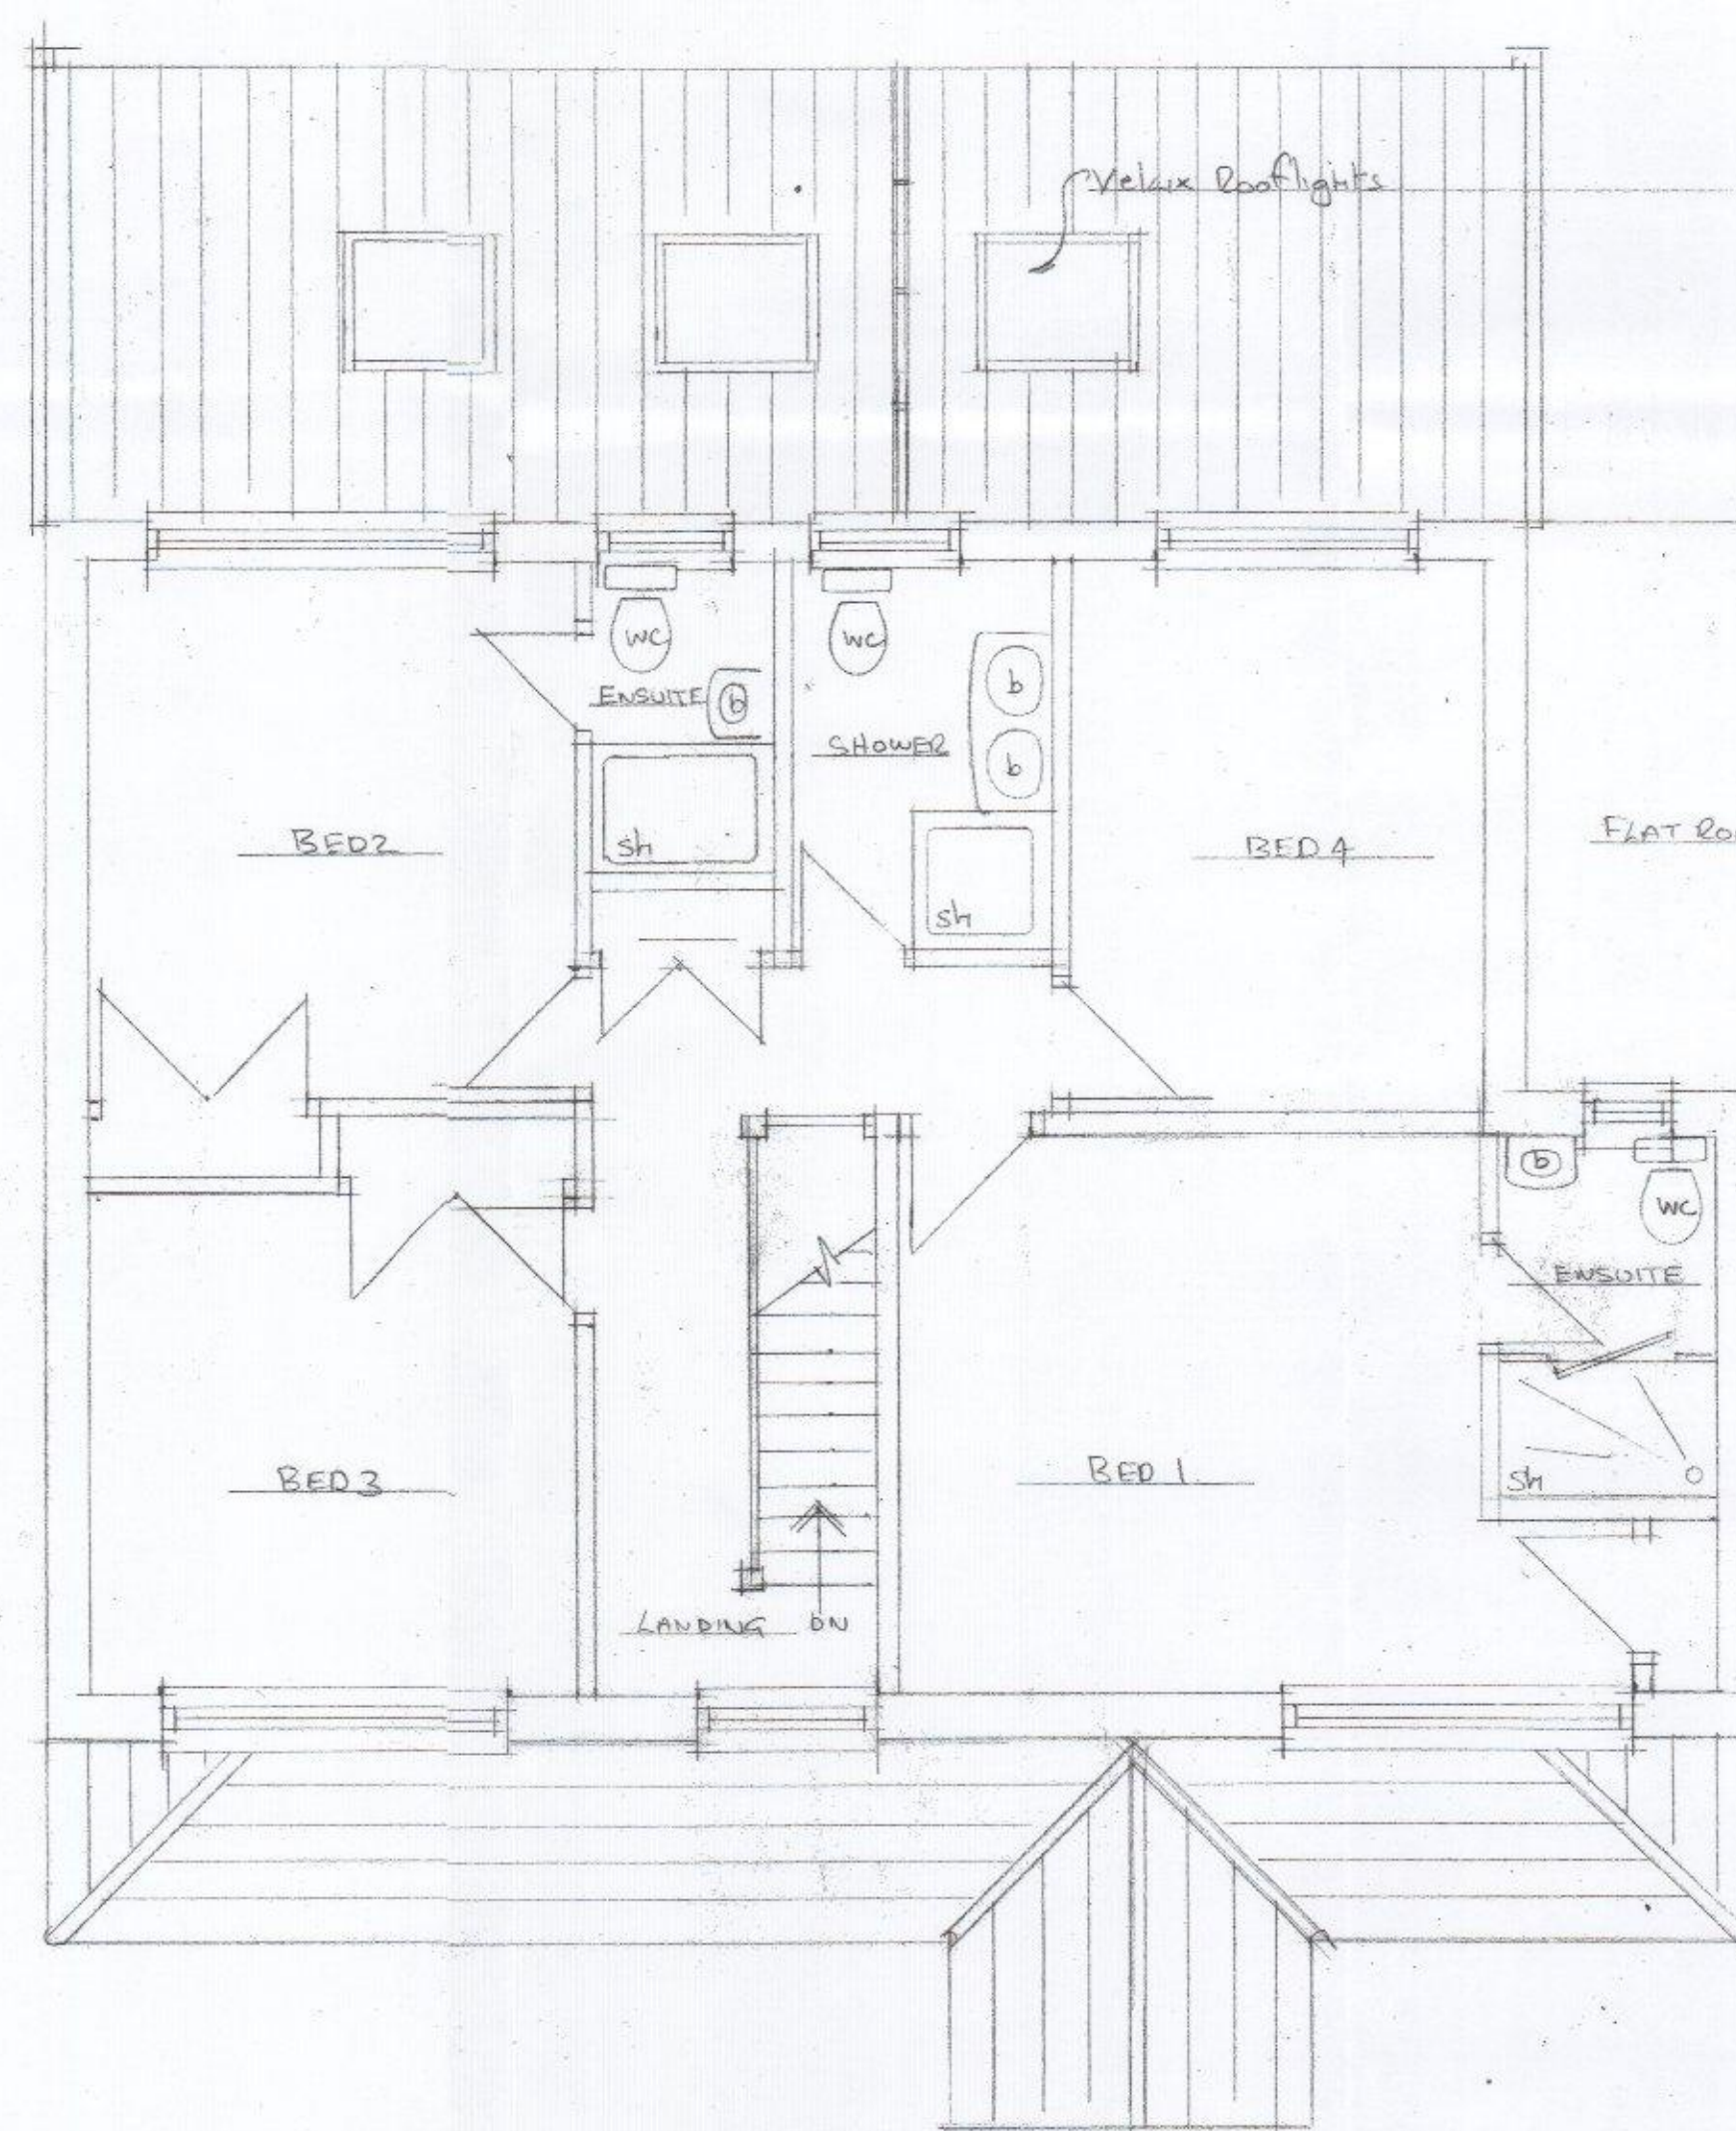
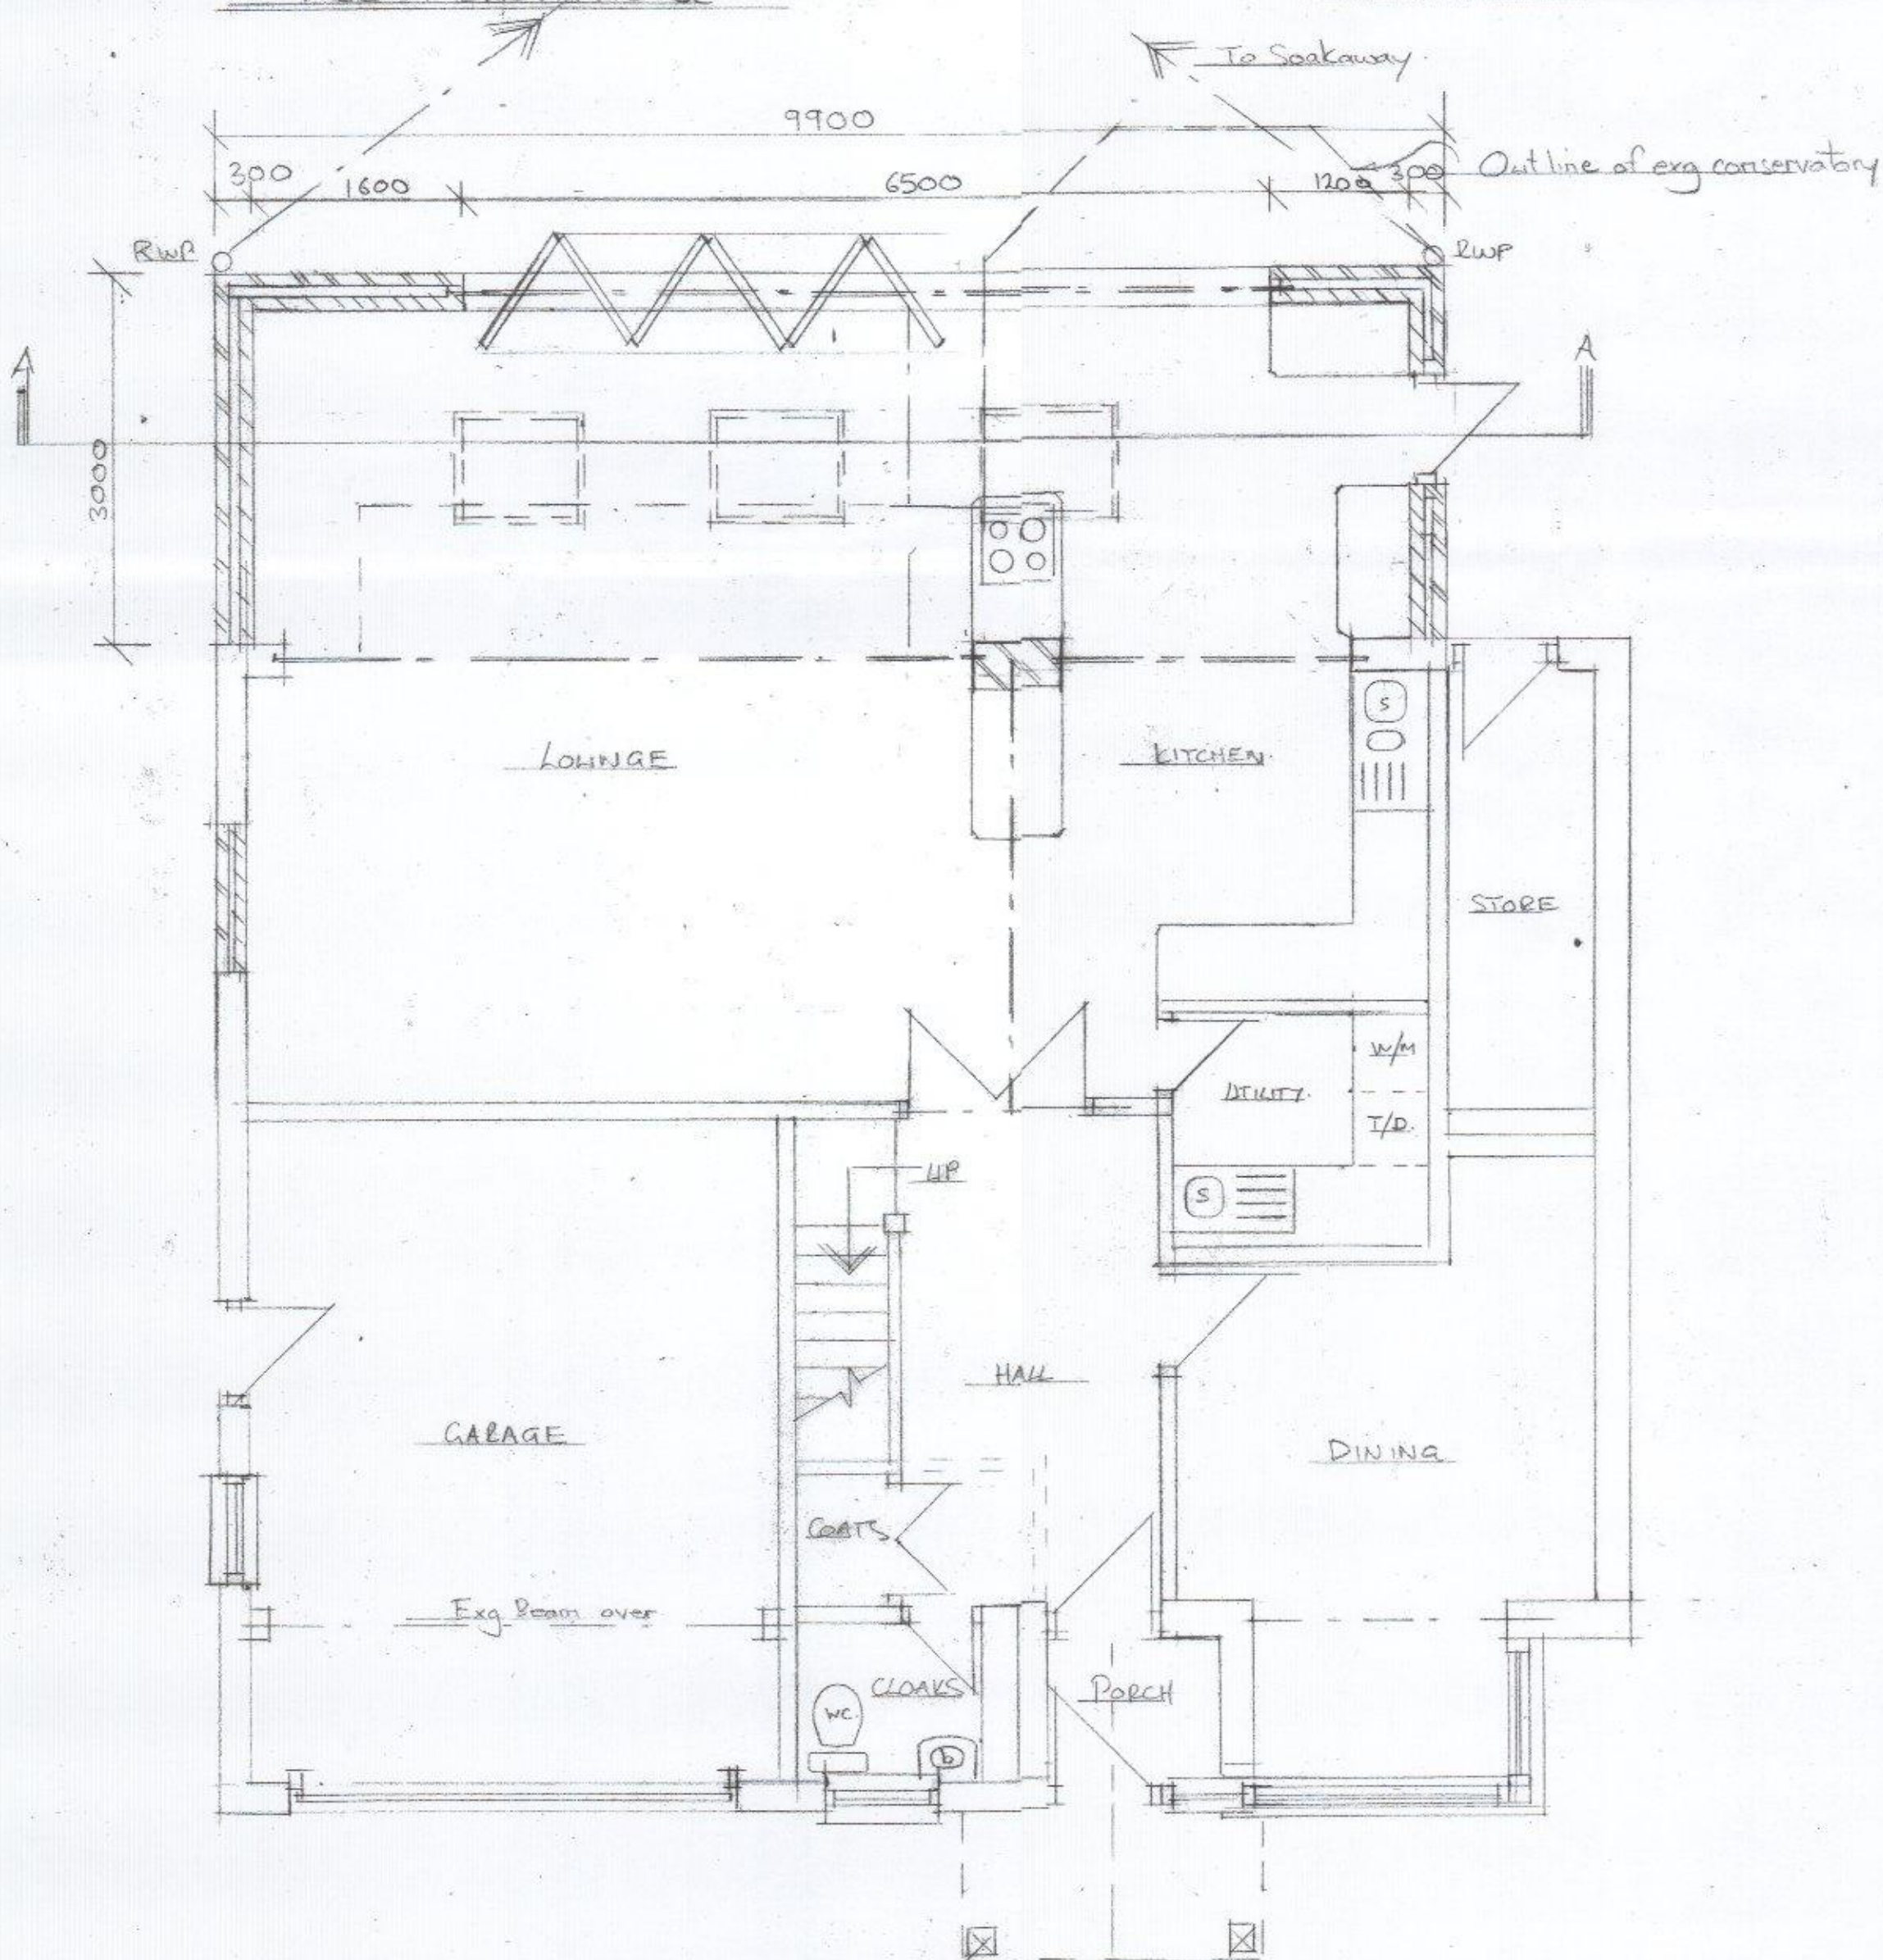


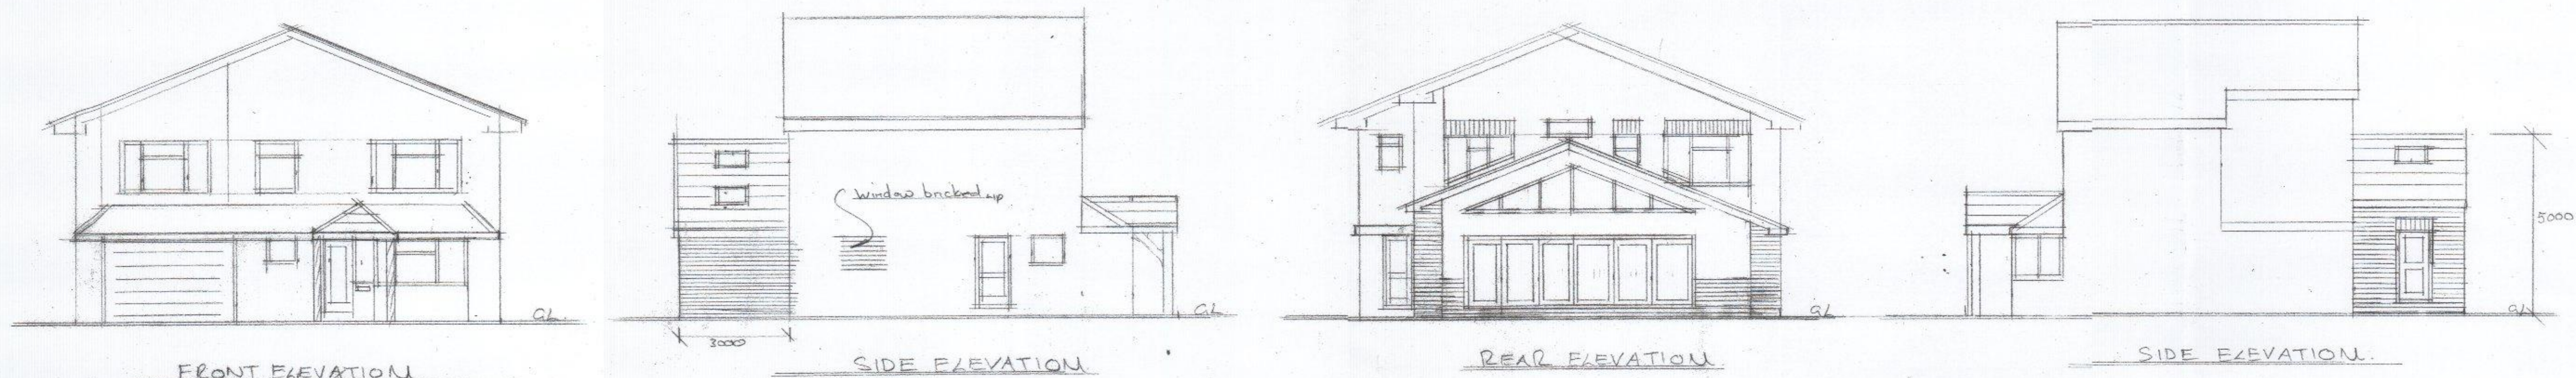

HAVANT BOROUGH COUNCIL
04 DEC 2017
RECEIVED

PROPOSED SINGLE STOREY REAR
EXTENSION
386 LONDON RD. WATERLOOVILLE

PLANS, SECTION AND ELEVATIONS

SCALE 1:50, 1:100 DATE OCT 17

491/17/01 P. DAVEY CMB, CIAT

REVISIONS