


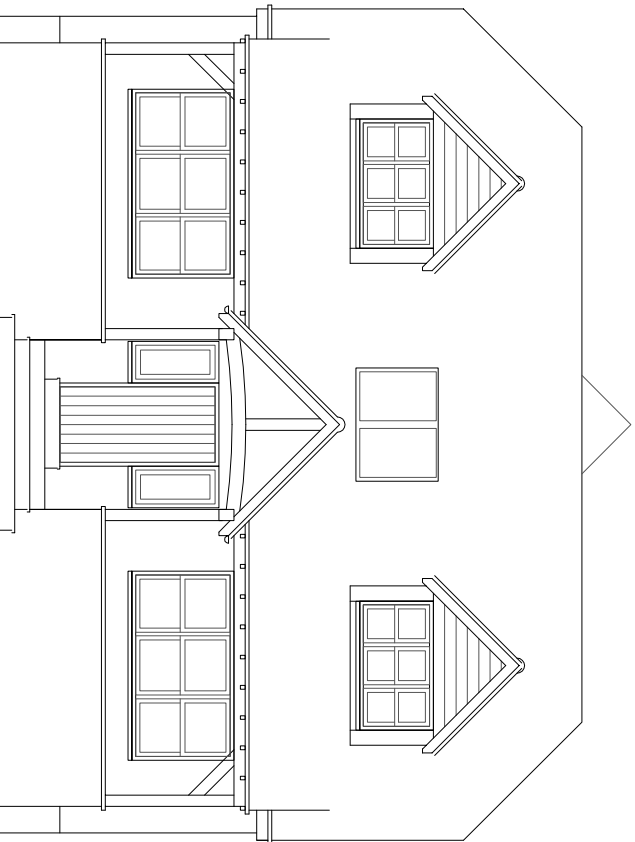


SCHEDULE OF MATERIALS

- PLAIN ROOF TILES, BONNET
HIPS AND HALF ROUND
RIDGES
- GREEN OAK VARANDAH
POSTS AND GABLE TRUSS
- LIGHT RENDER WALLS
- HORIZONTAL CEDRAL
(COLOUR TBC) CLADDING OR
SIMILAR
- PAINTED WINDOWS AND
DOORS (COLOUR TBC)

FRONT
1:100

window in similar
position as existing
first floor window

obscured glass,
fanlights above
1.7m

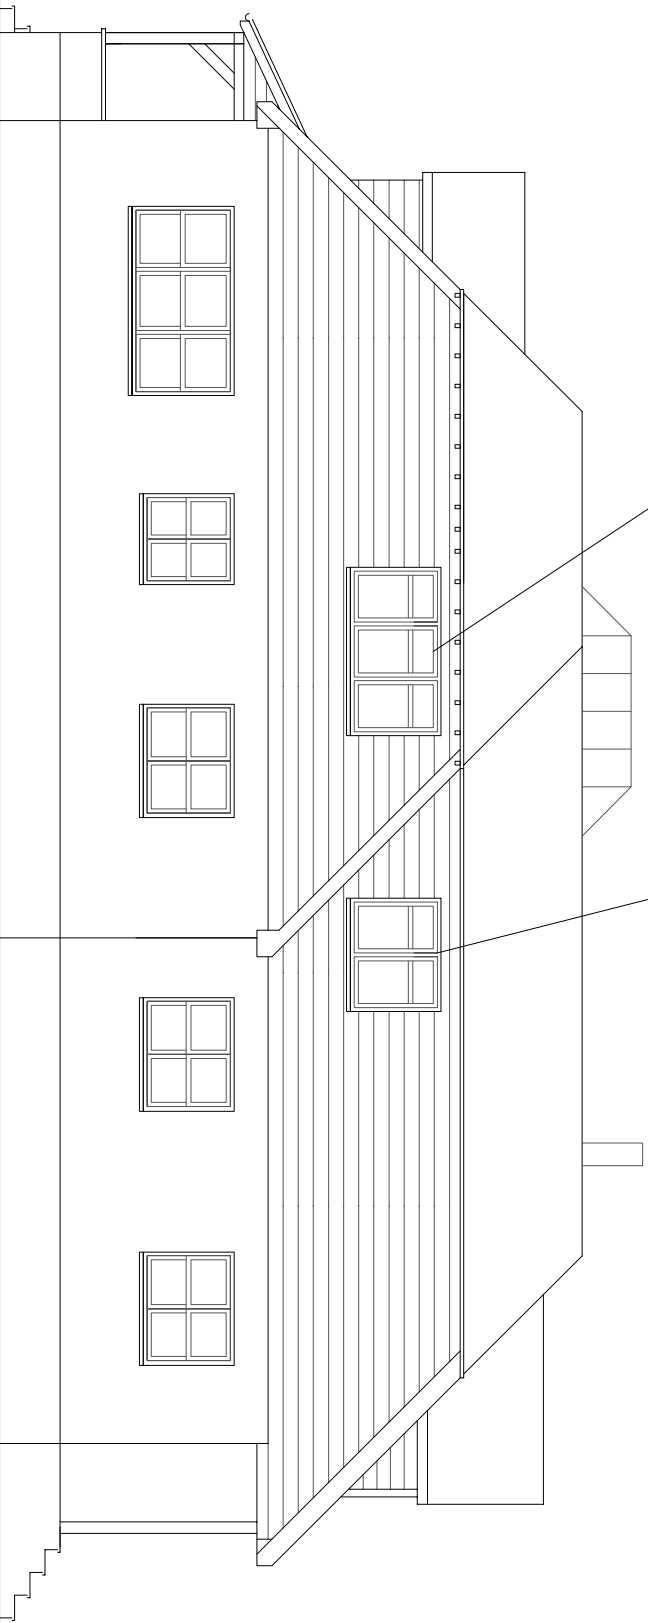

SIDE (EAST)
1:100