




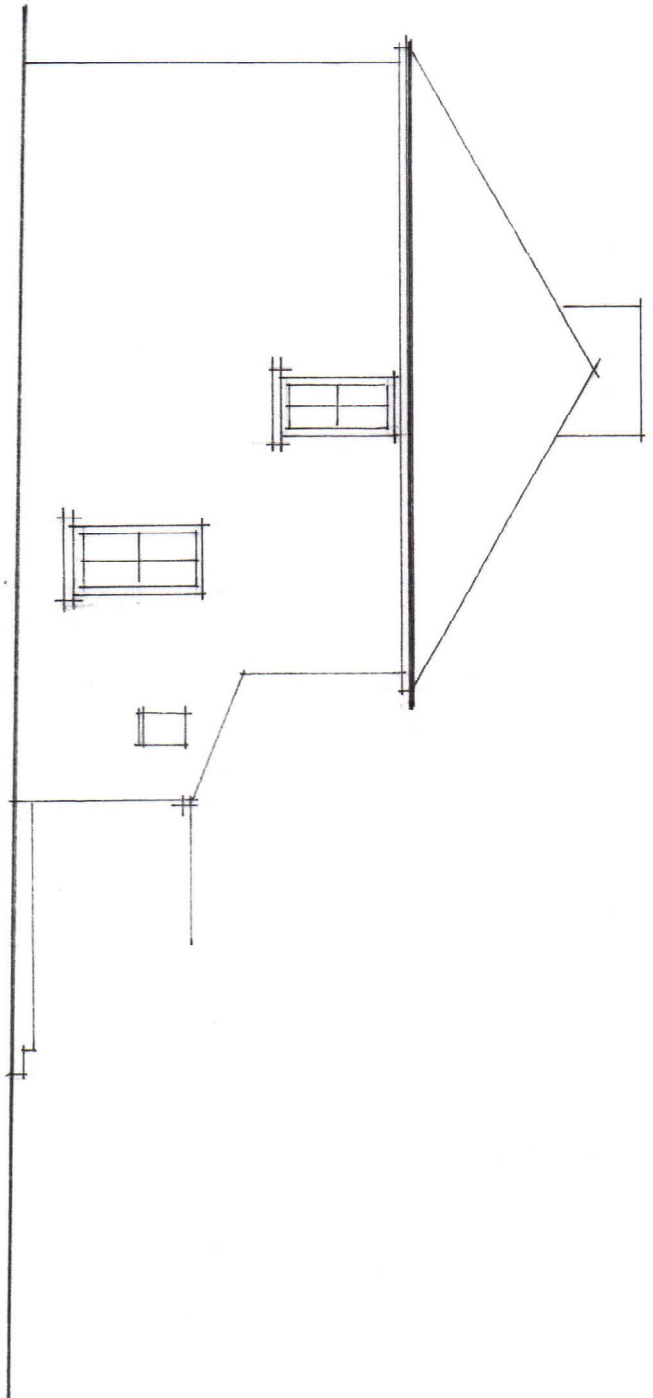


SIDE ELEVATION NORTH 1-100

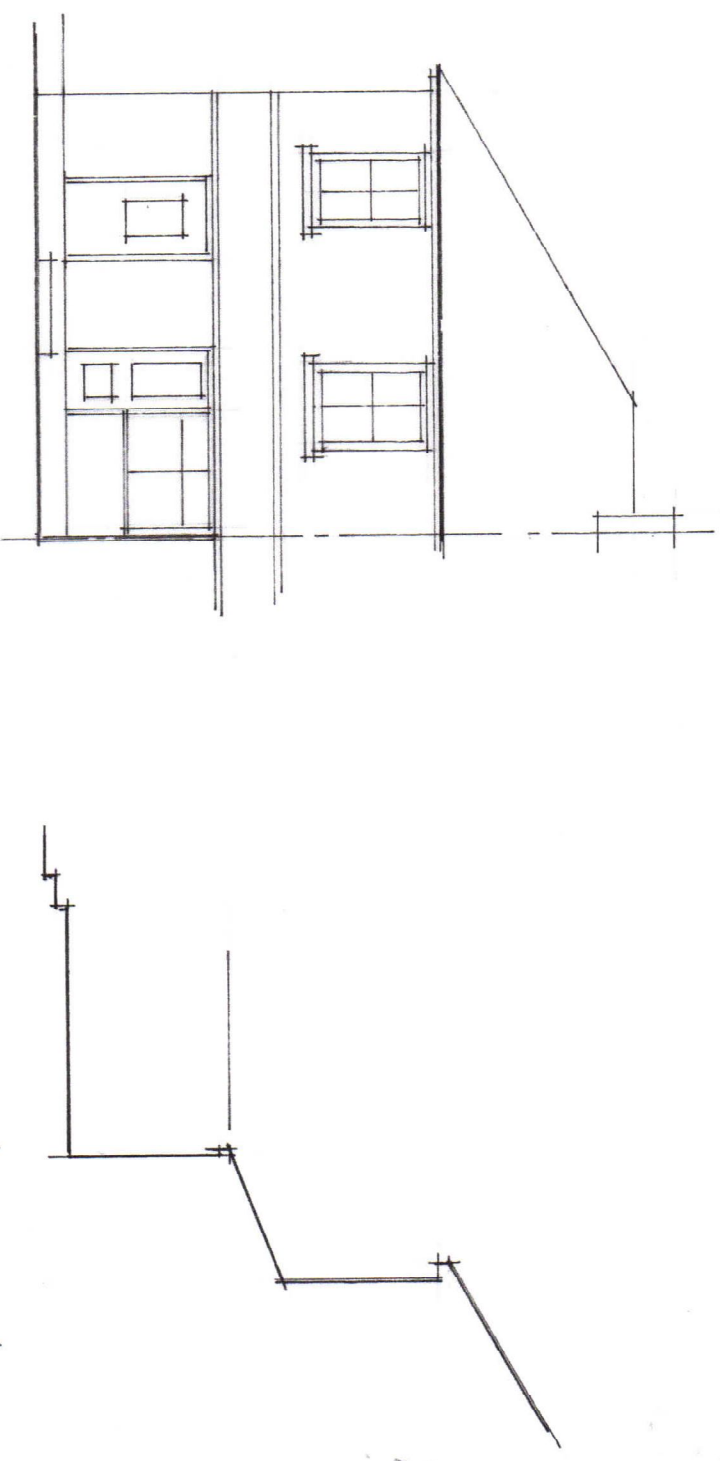


REAR ELEVATION WEST 1-100

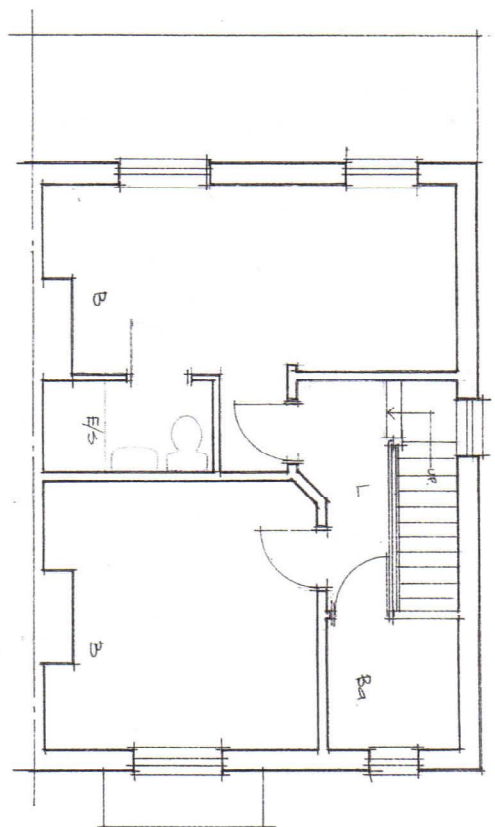

FIRST FLOOR PLAN 1-100

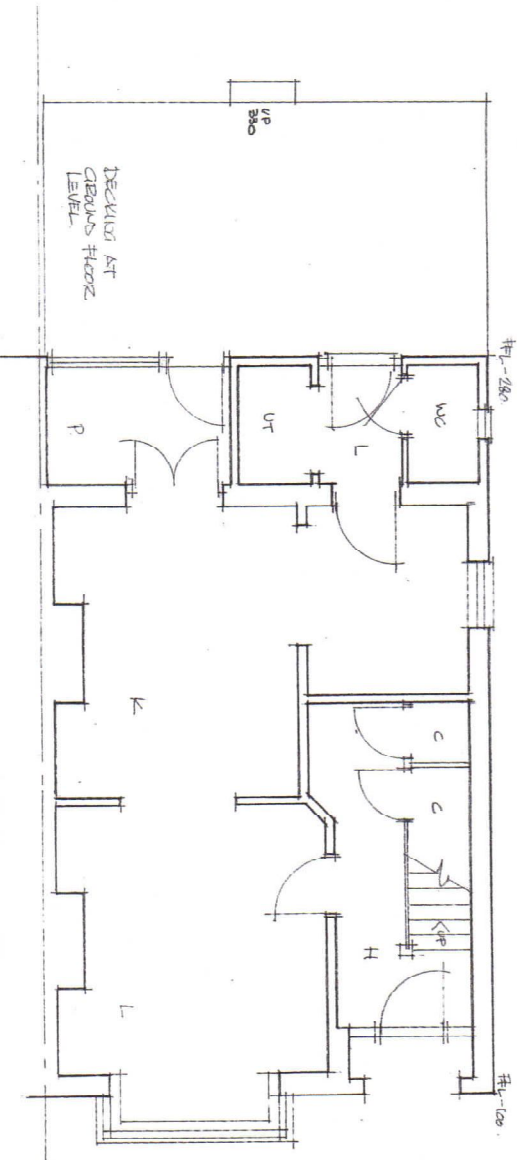

GROUND FLOOR PLAN 1-100

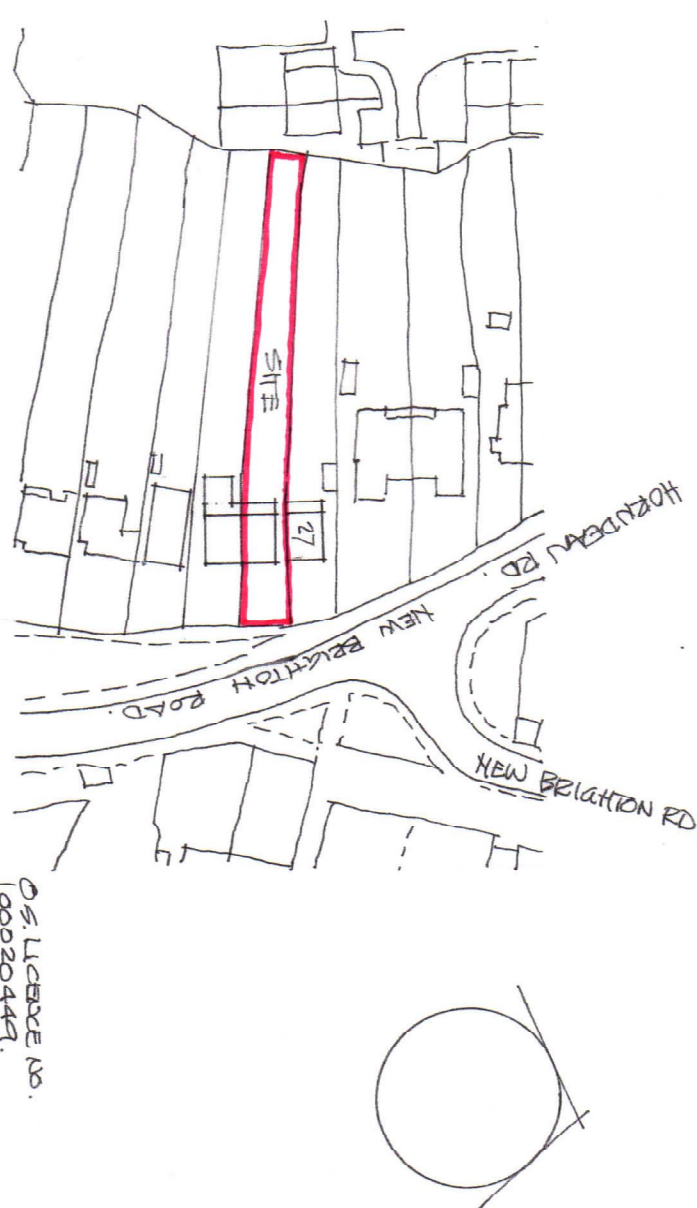

LOCATION PLAN 1-1250

EXISTING PLANS, ELEVATIONS
LOCATION PLAN

25 NEW BRIGHTON ROAD
EMSWORTH.

JAN 2016

SCHAFS 1-100, 1-1250

DRG 1.X