

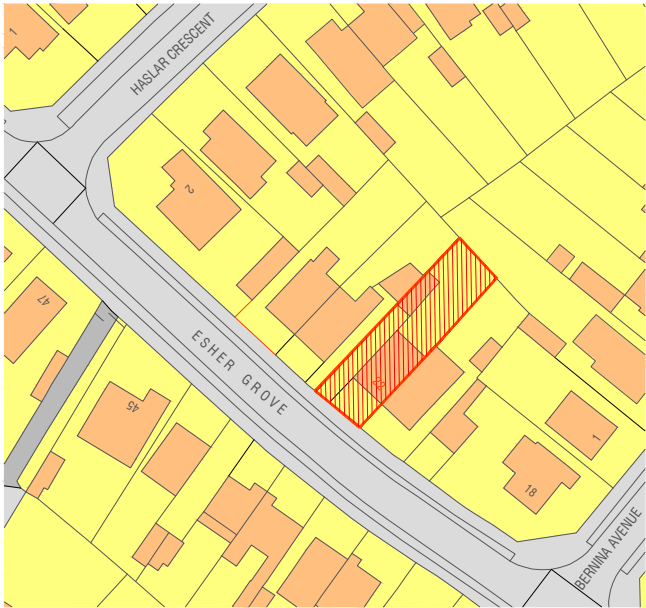
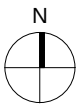
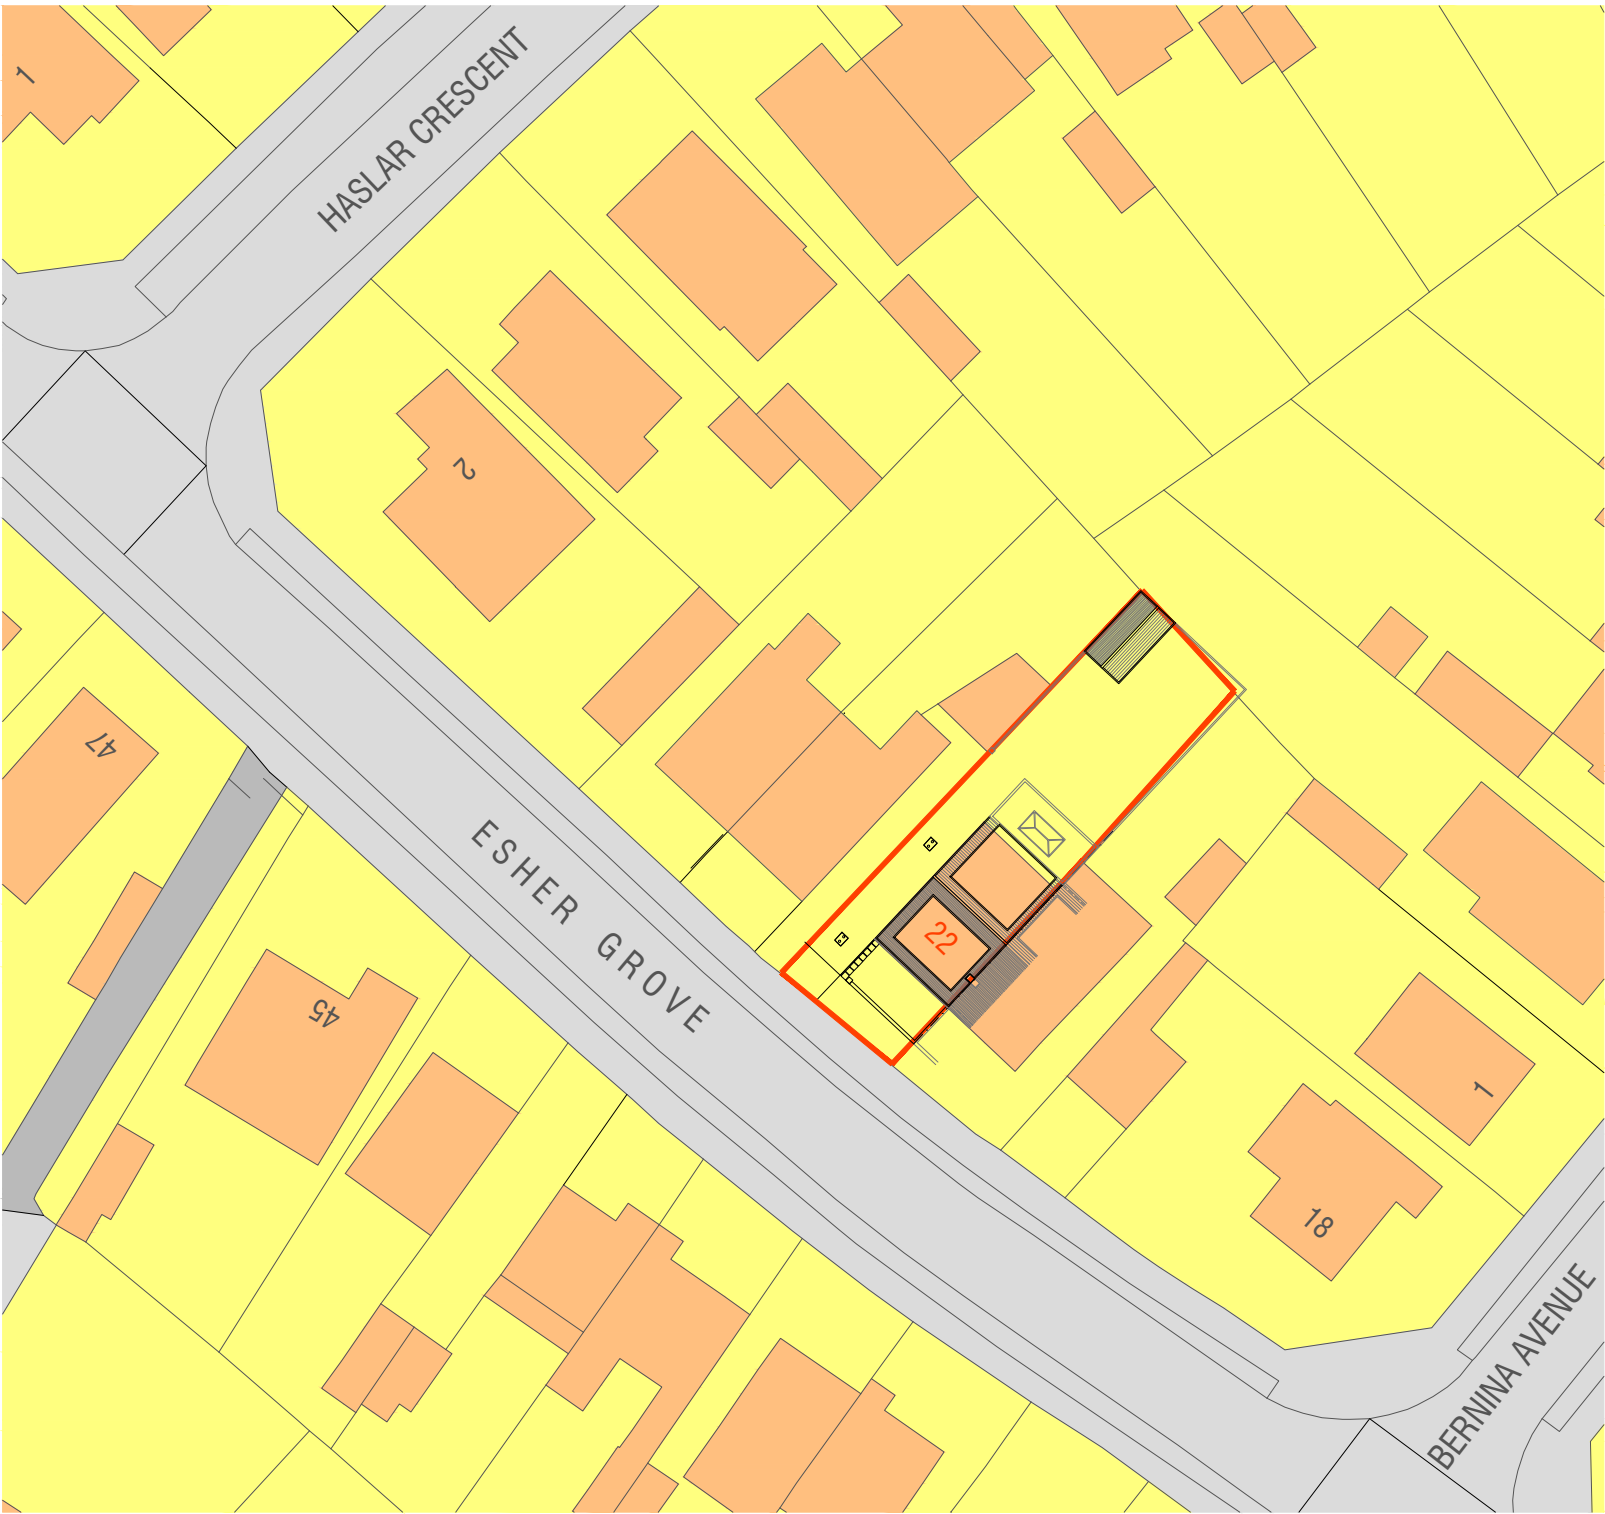


Location Plan 1:1250

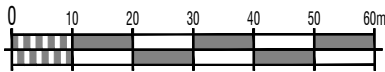


Block Plan 1:500

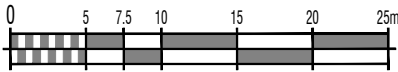

Rev	Date	Description	By	PM
B	15.09.17	Roof and garage revised	NO	JM
A	26.06.17	First Issue	NO	JM

REVISIONS

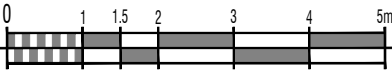

Design Team Studios LLP
Copyright Reserved
Check Dimensions on Site

© Crown copyright and database rights (2017)
Ordnance Survey 0100031673
© Local Government Information House Limited copyright and database rights (2017) 0100031673

DRAWING STATUS:
Planning

REVISION:
B

PROJECT
22 Esher Grove
Waterlooville, Hampshire PO7 6XG
CLIENT
Matthew Kirby

Scale @ A3: 1:100
Date : © Jun 2017

Drawn by : NO
Checked by : JM

DRAWING TITLE
Proposed
Block and Location Plans

DRAWING NUMBER:
320.P100_B



City Office (Design Drawn)
The Clock Tower, Great Southsea Street at Castle Road
Southsea, Portsmouth, Hants, PO5 3BY
Tel: 02392 837149



E: info@designteamstudios.com
W: www.designteamstudios.com