




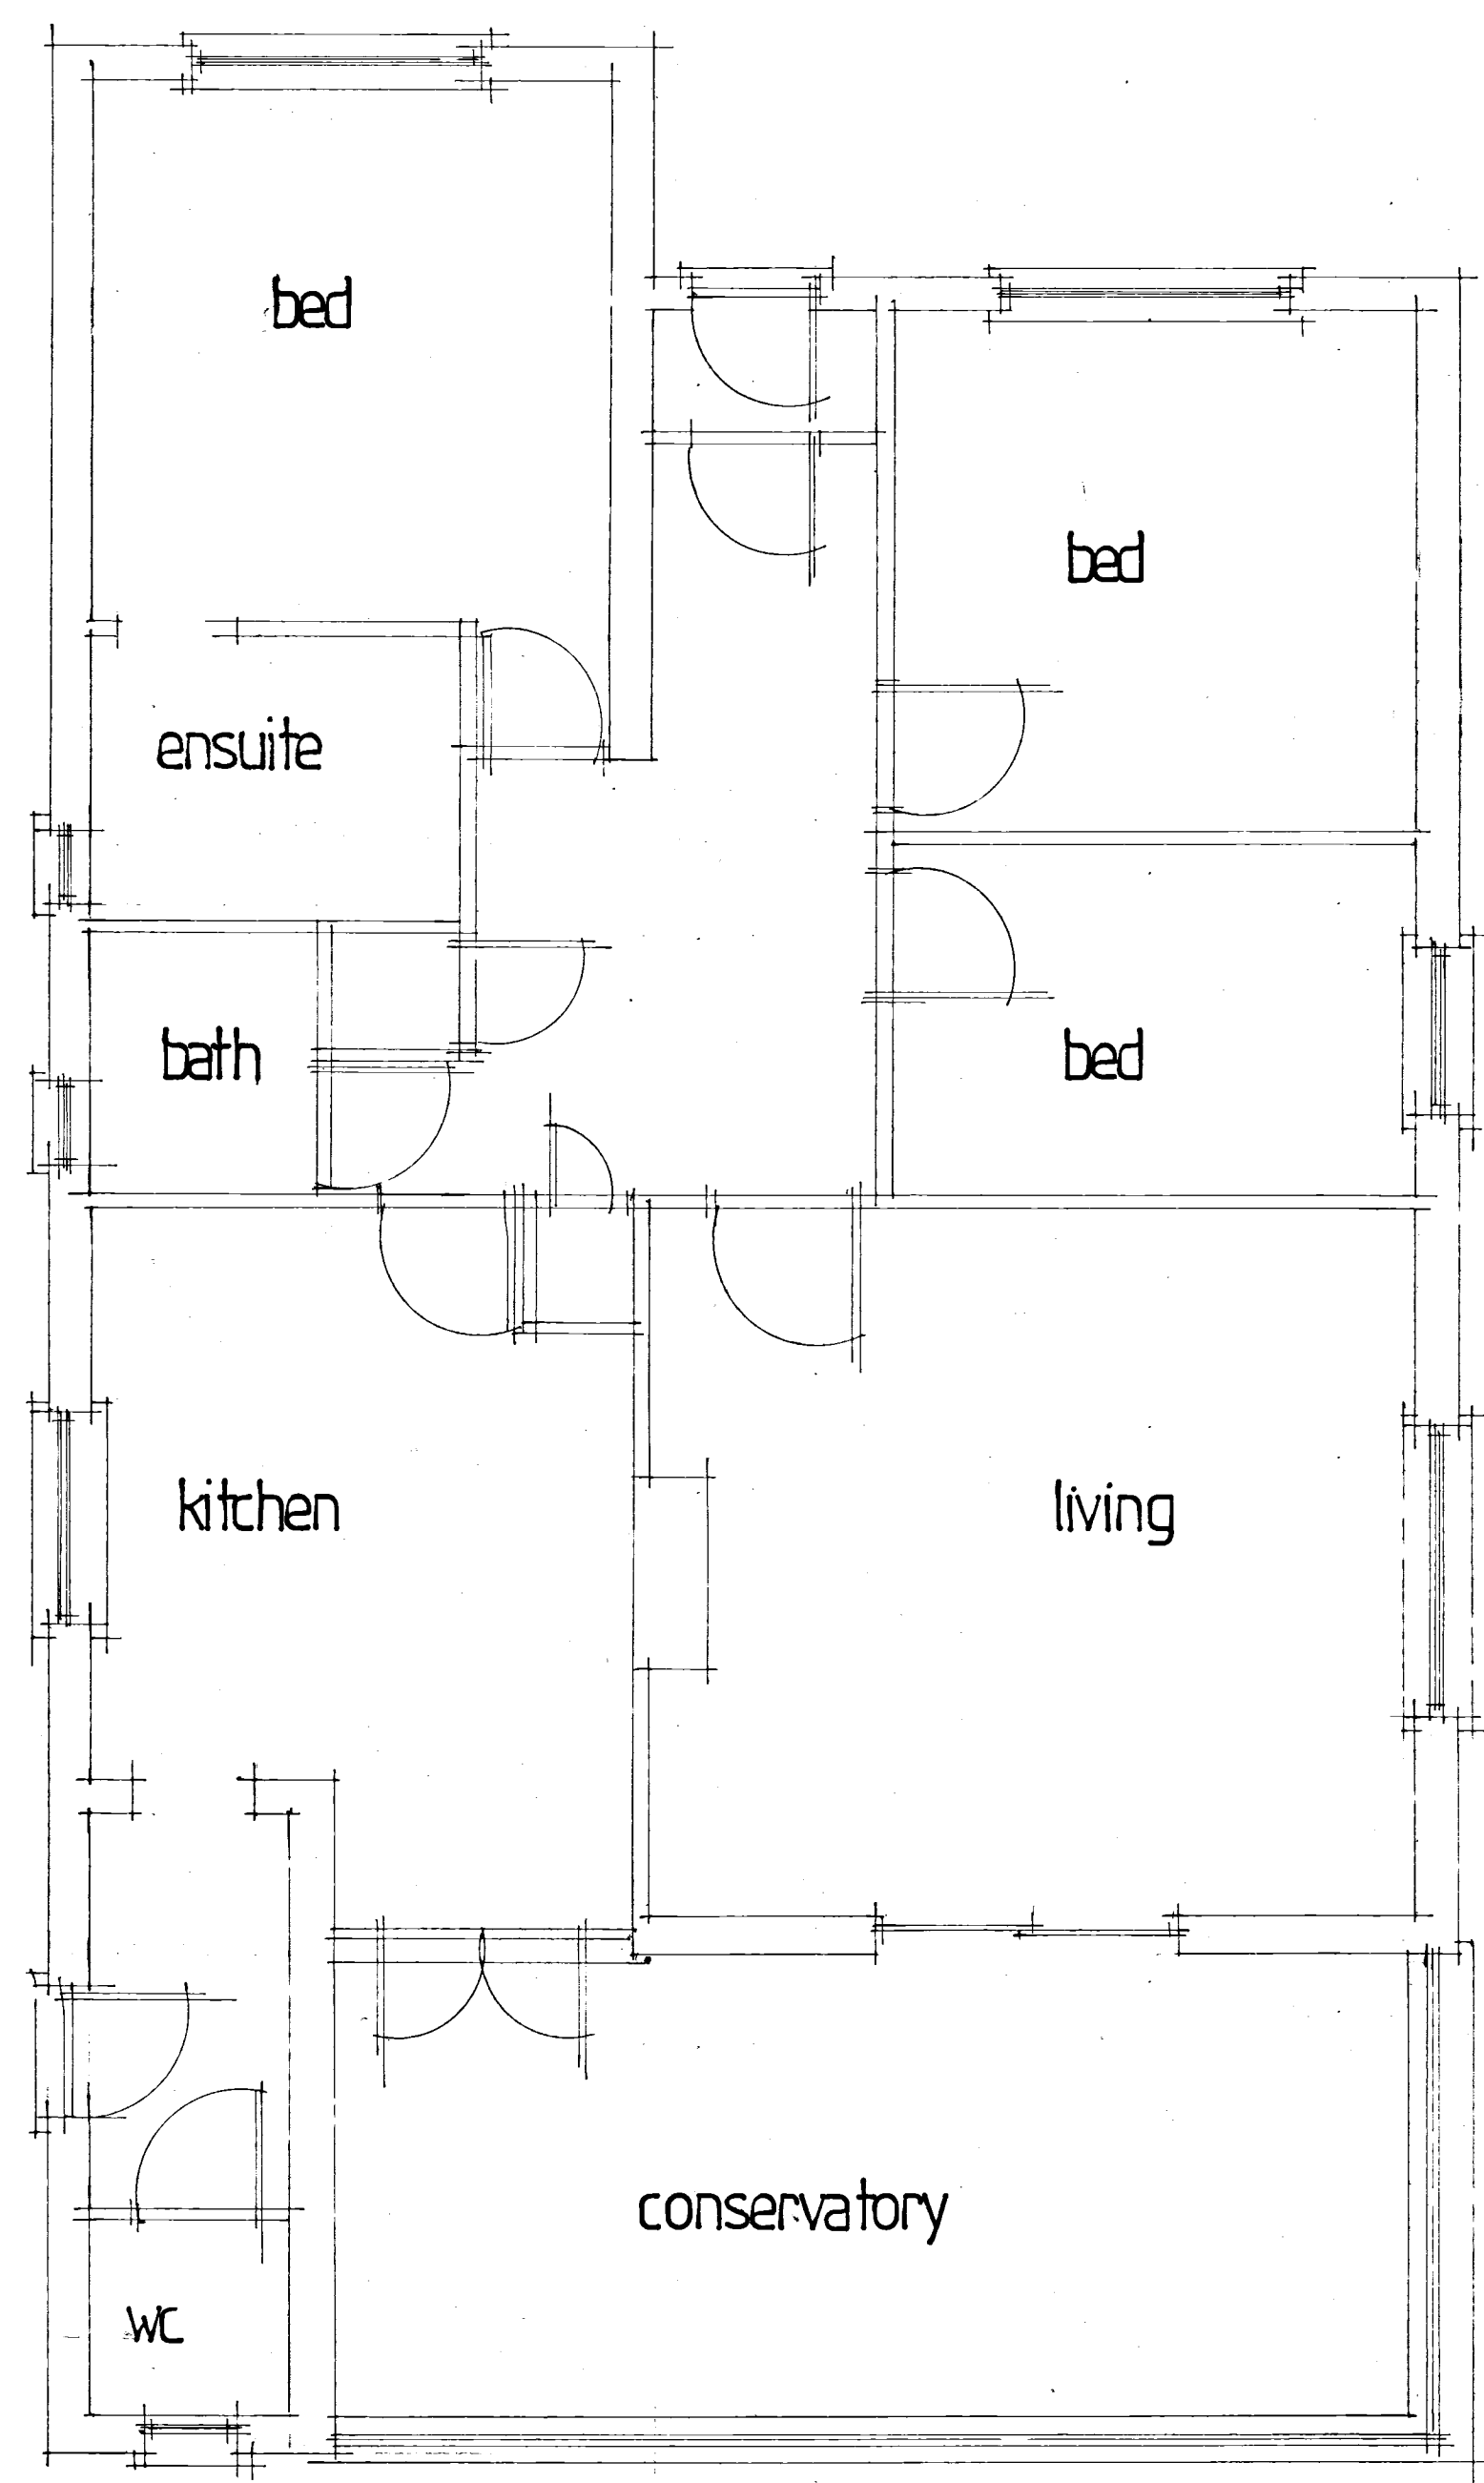


existing ground floor

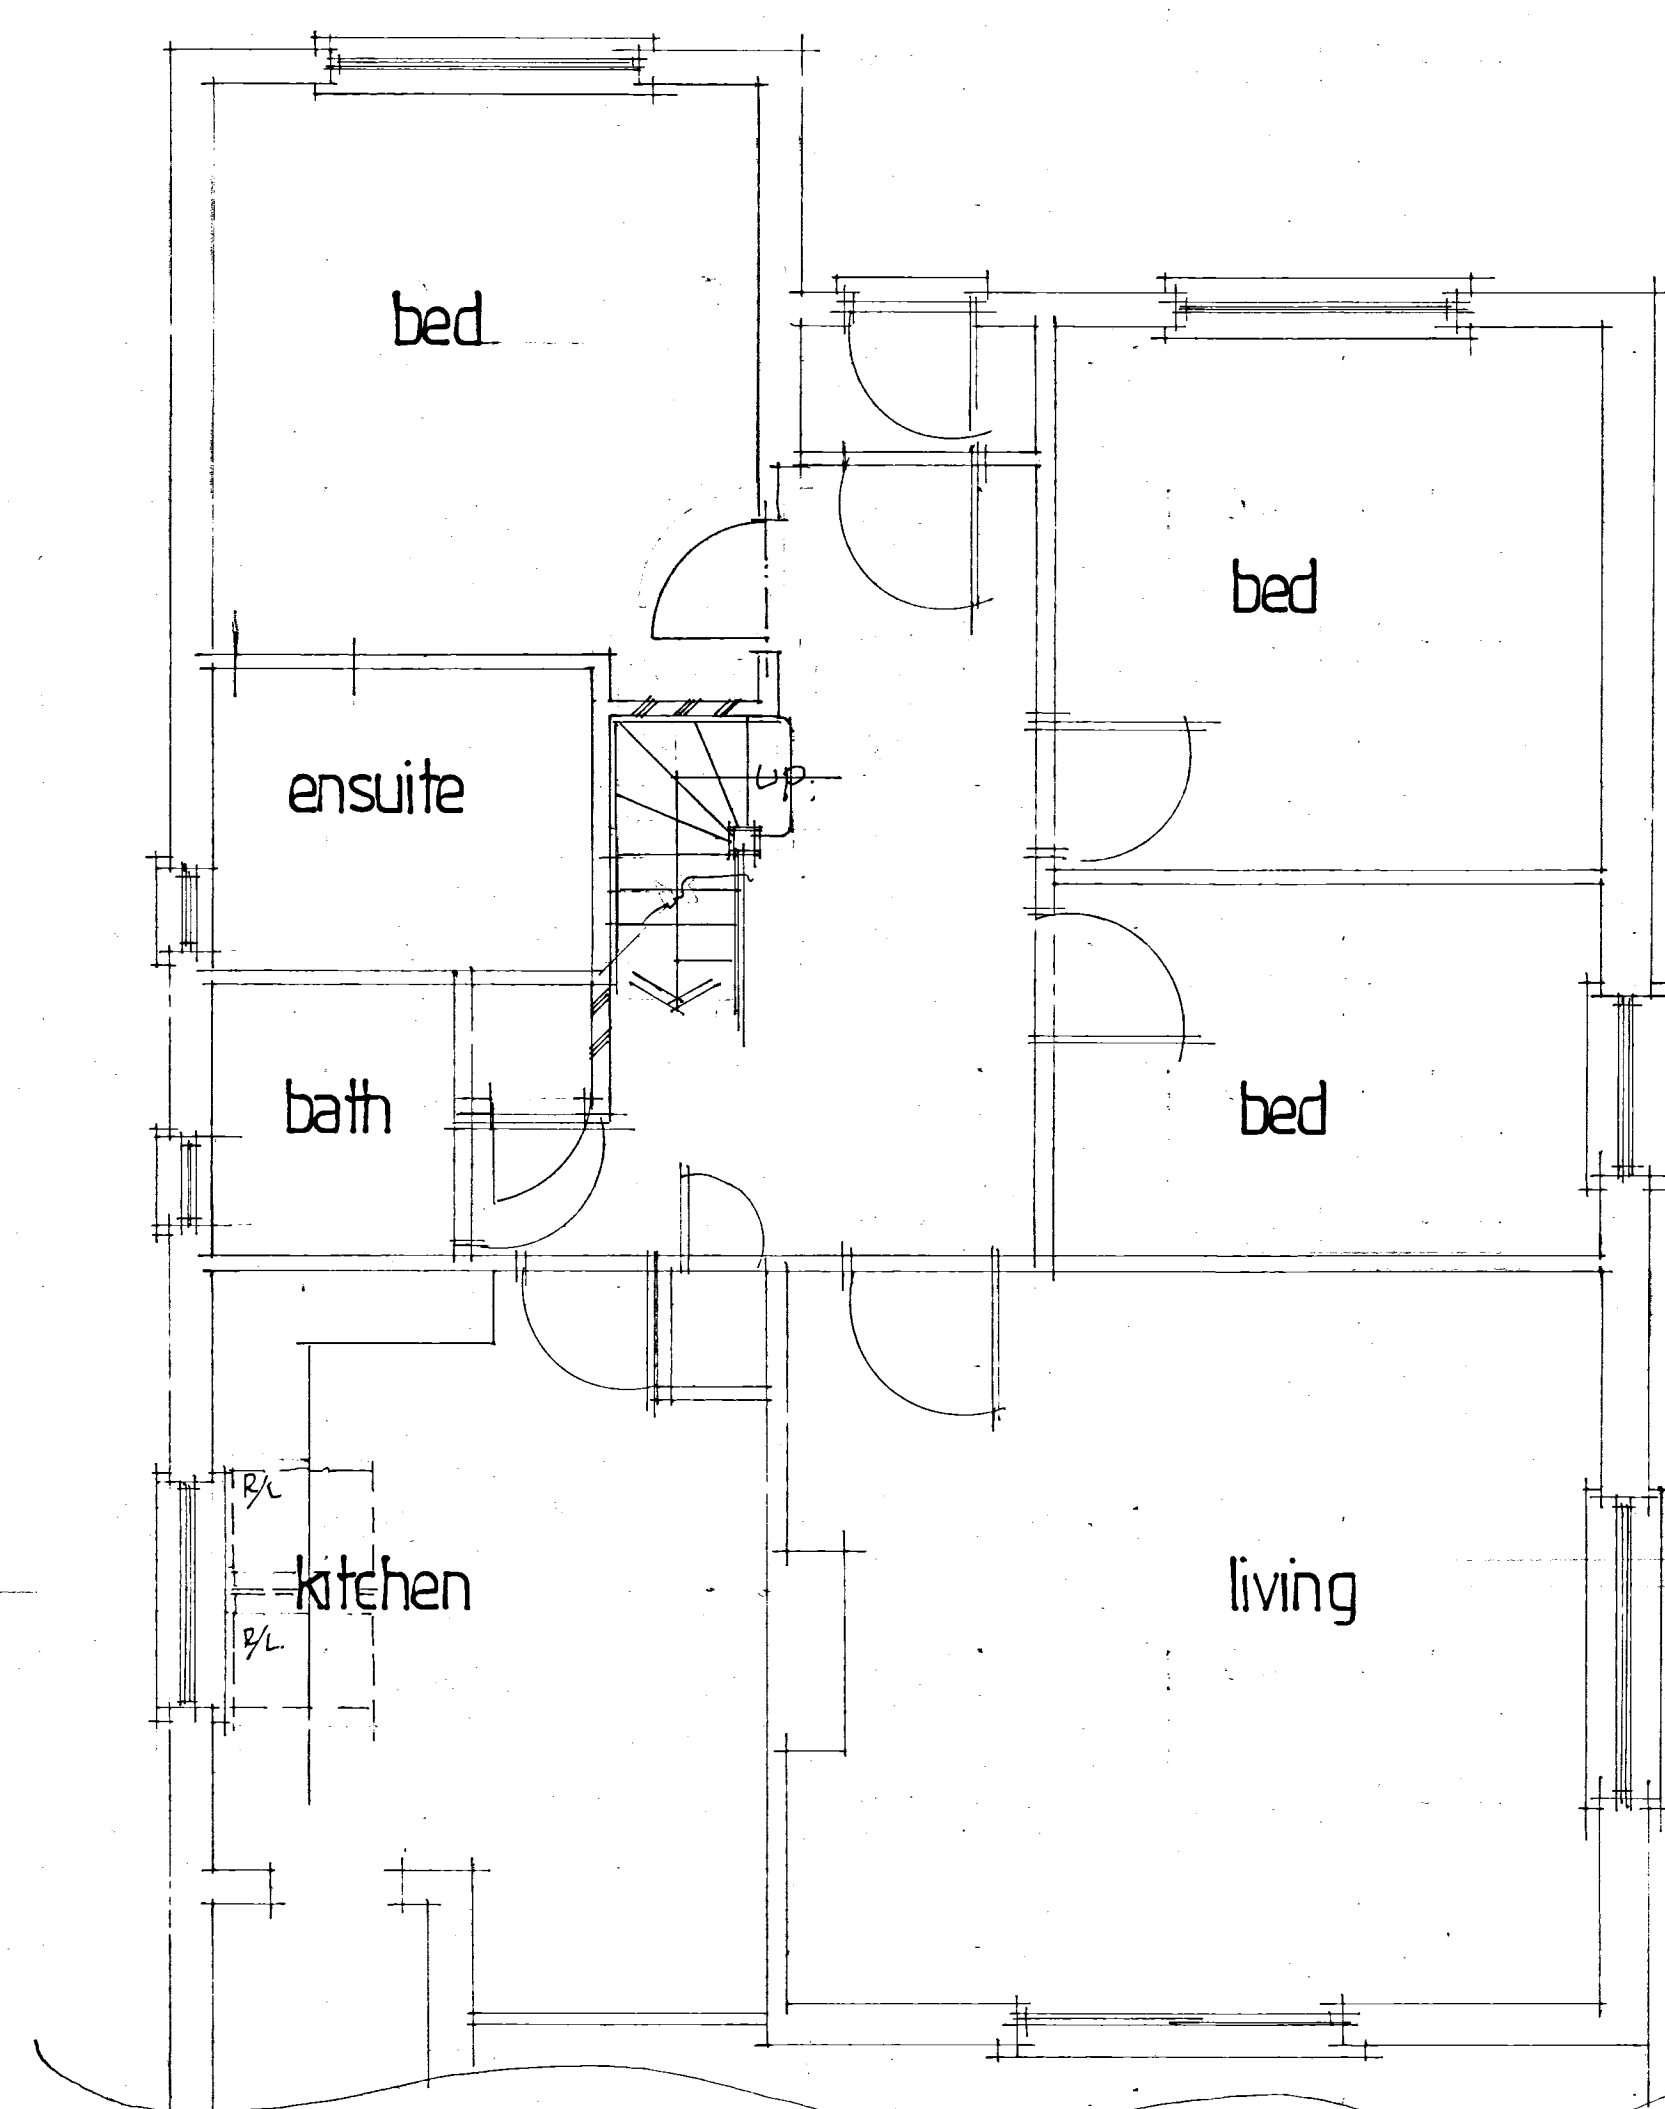


part proposed ground floor

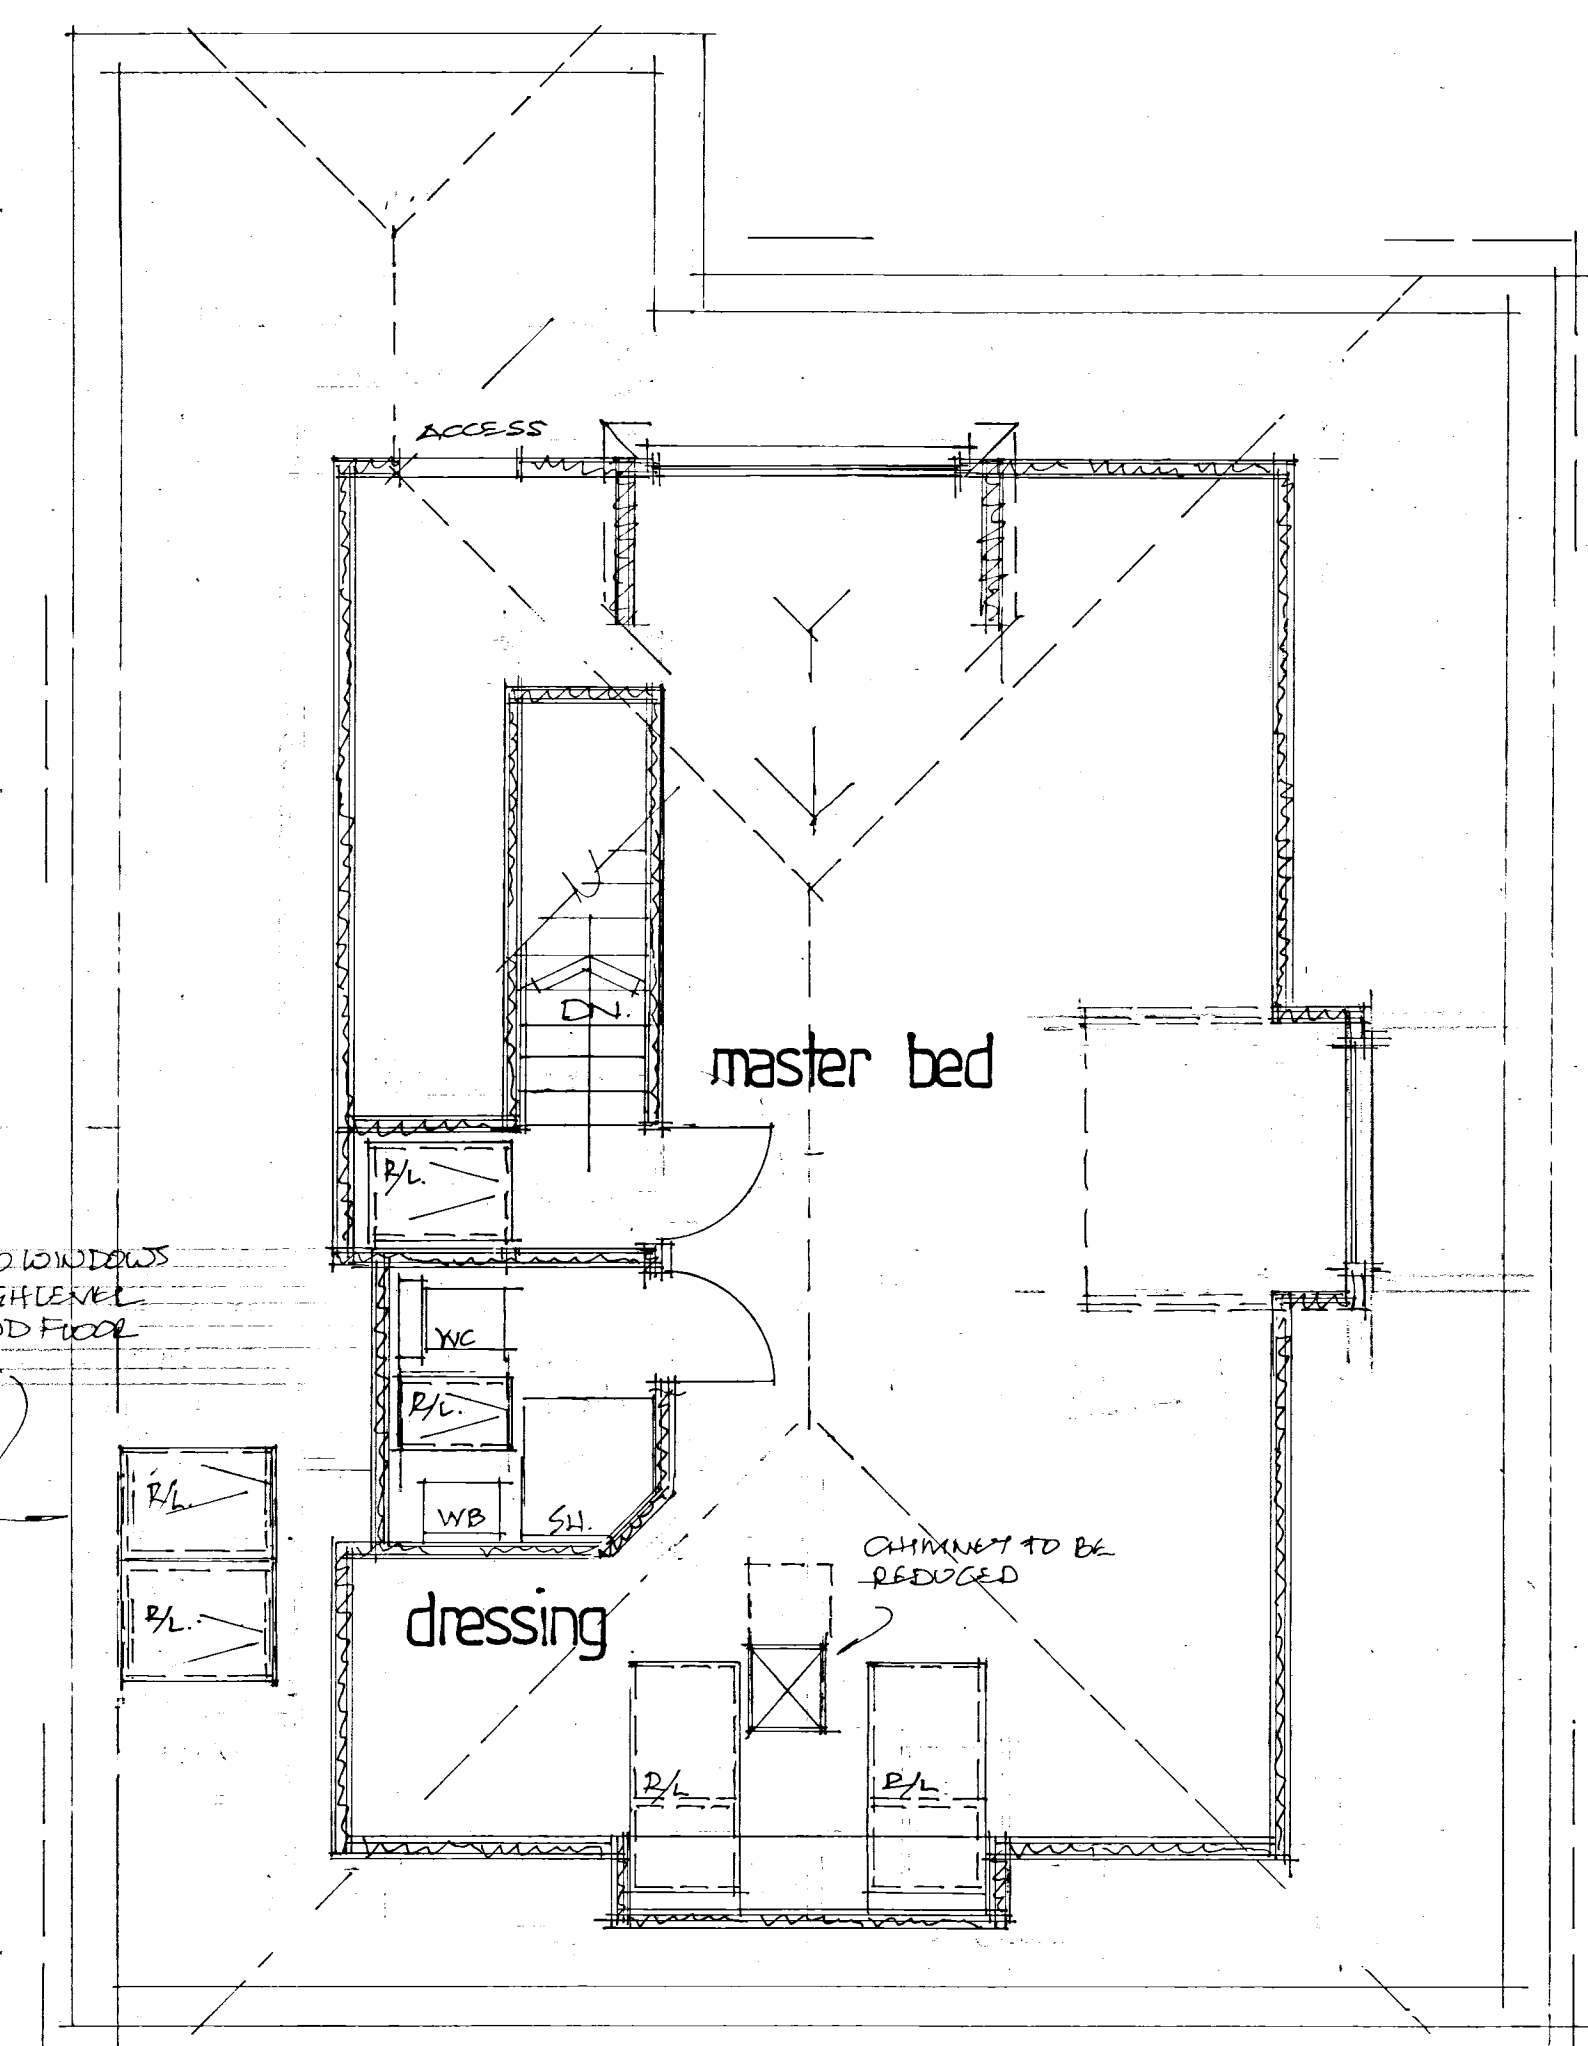

proposed loft

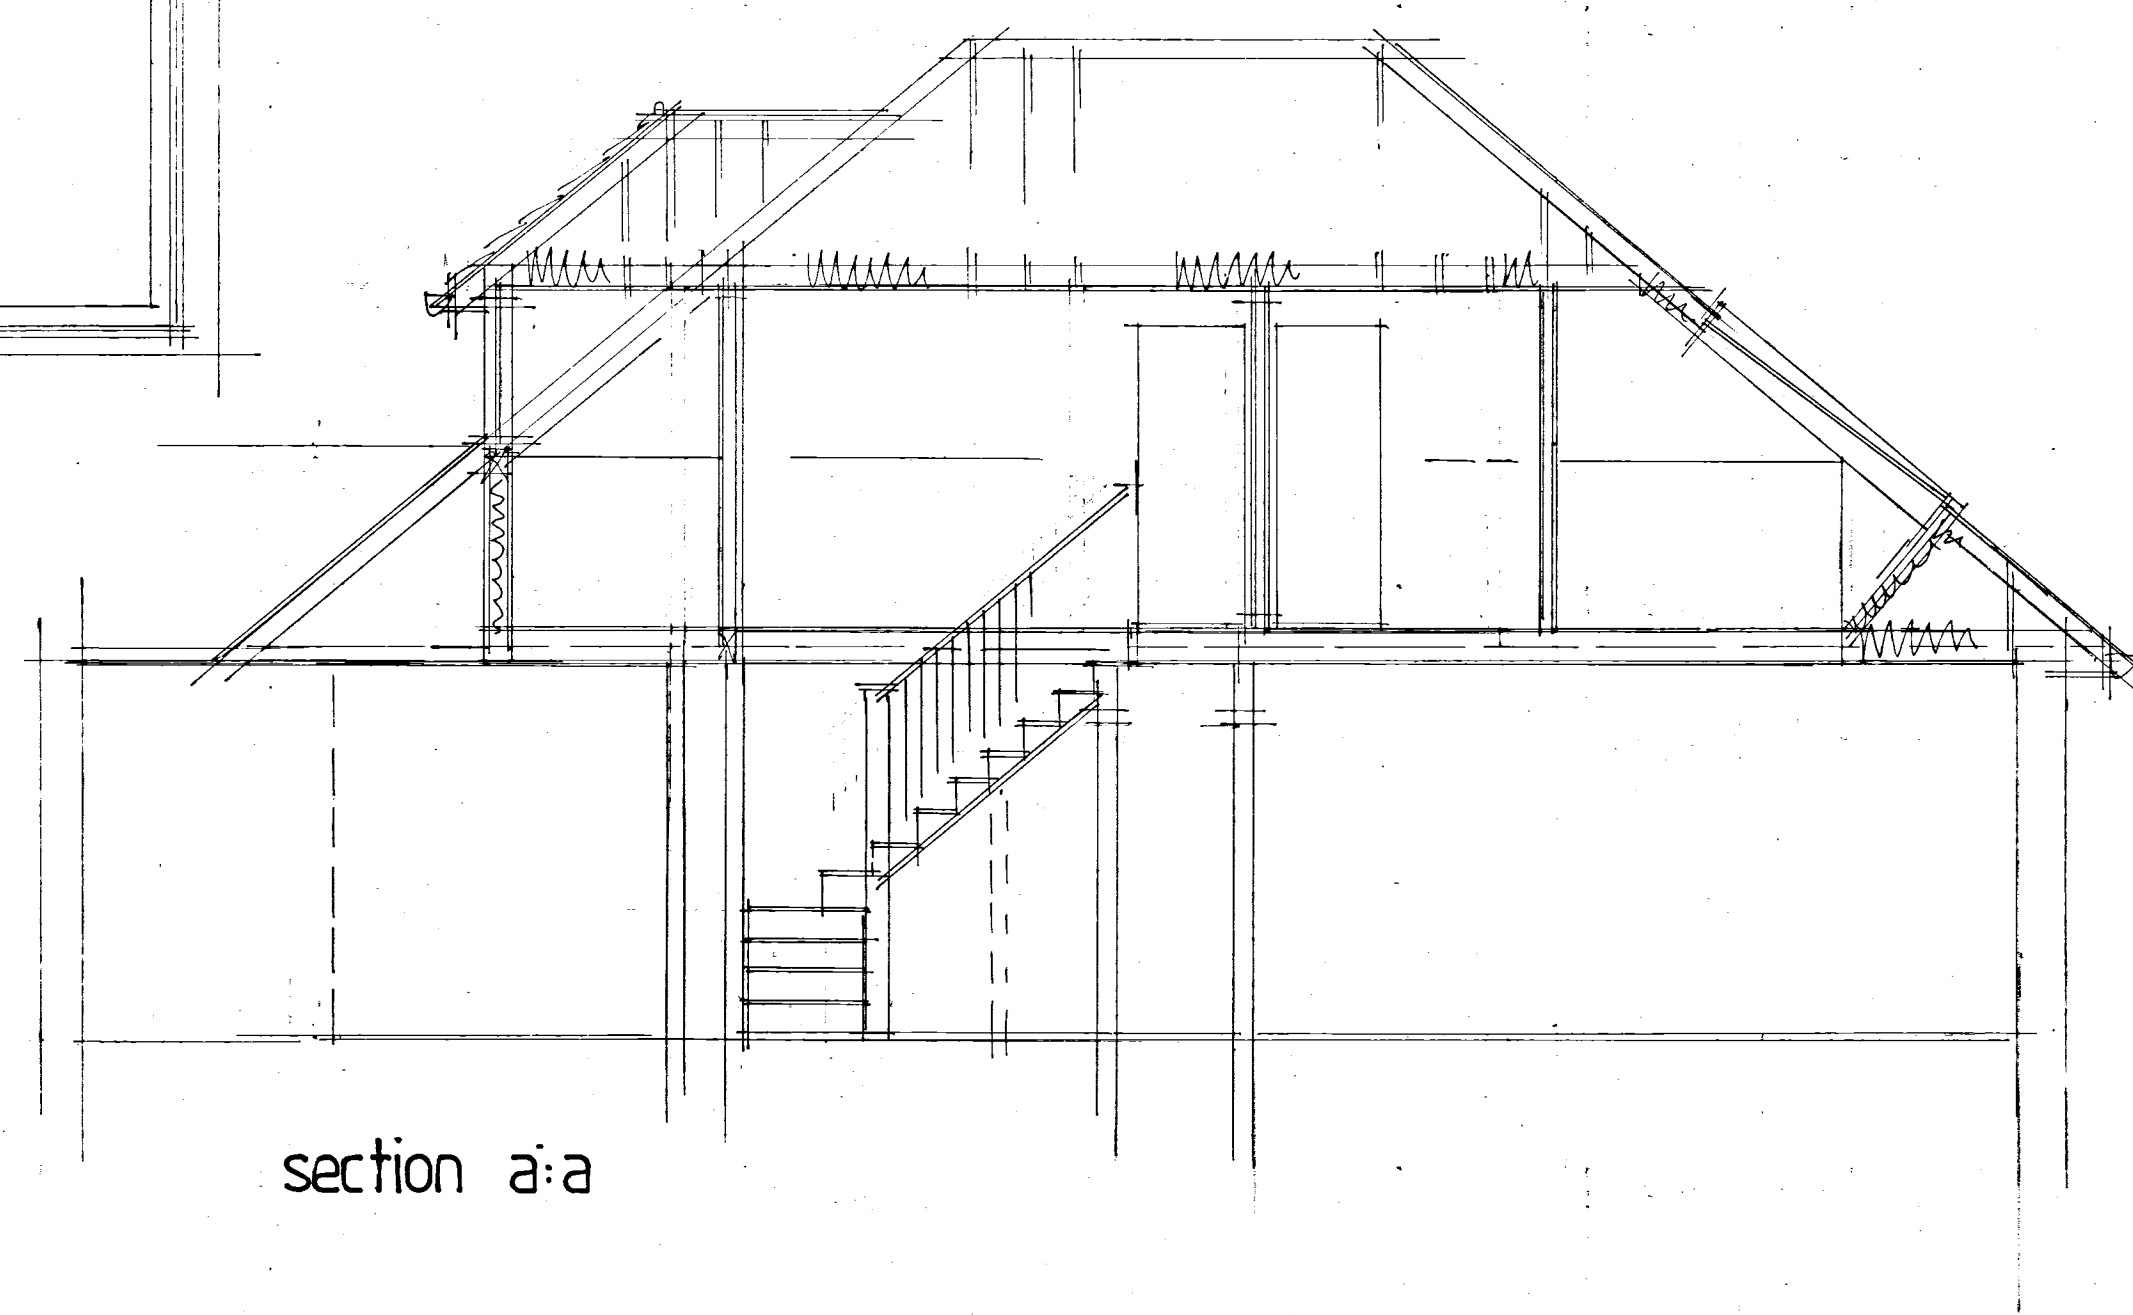

section a-a

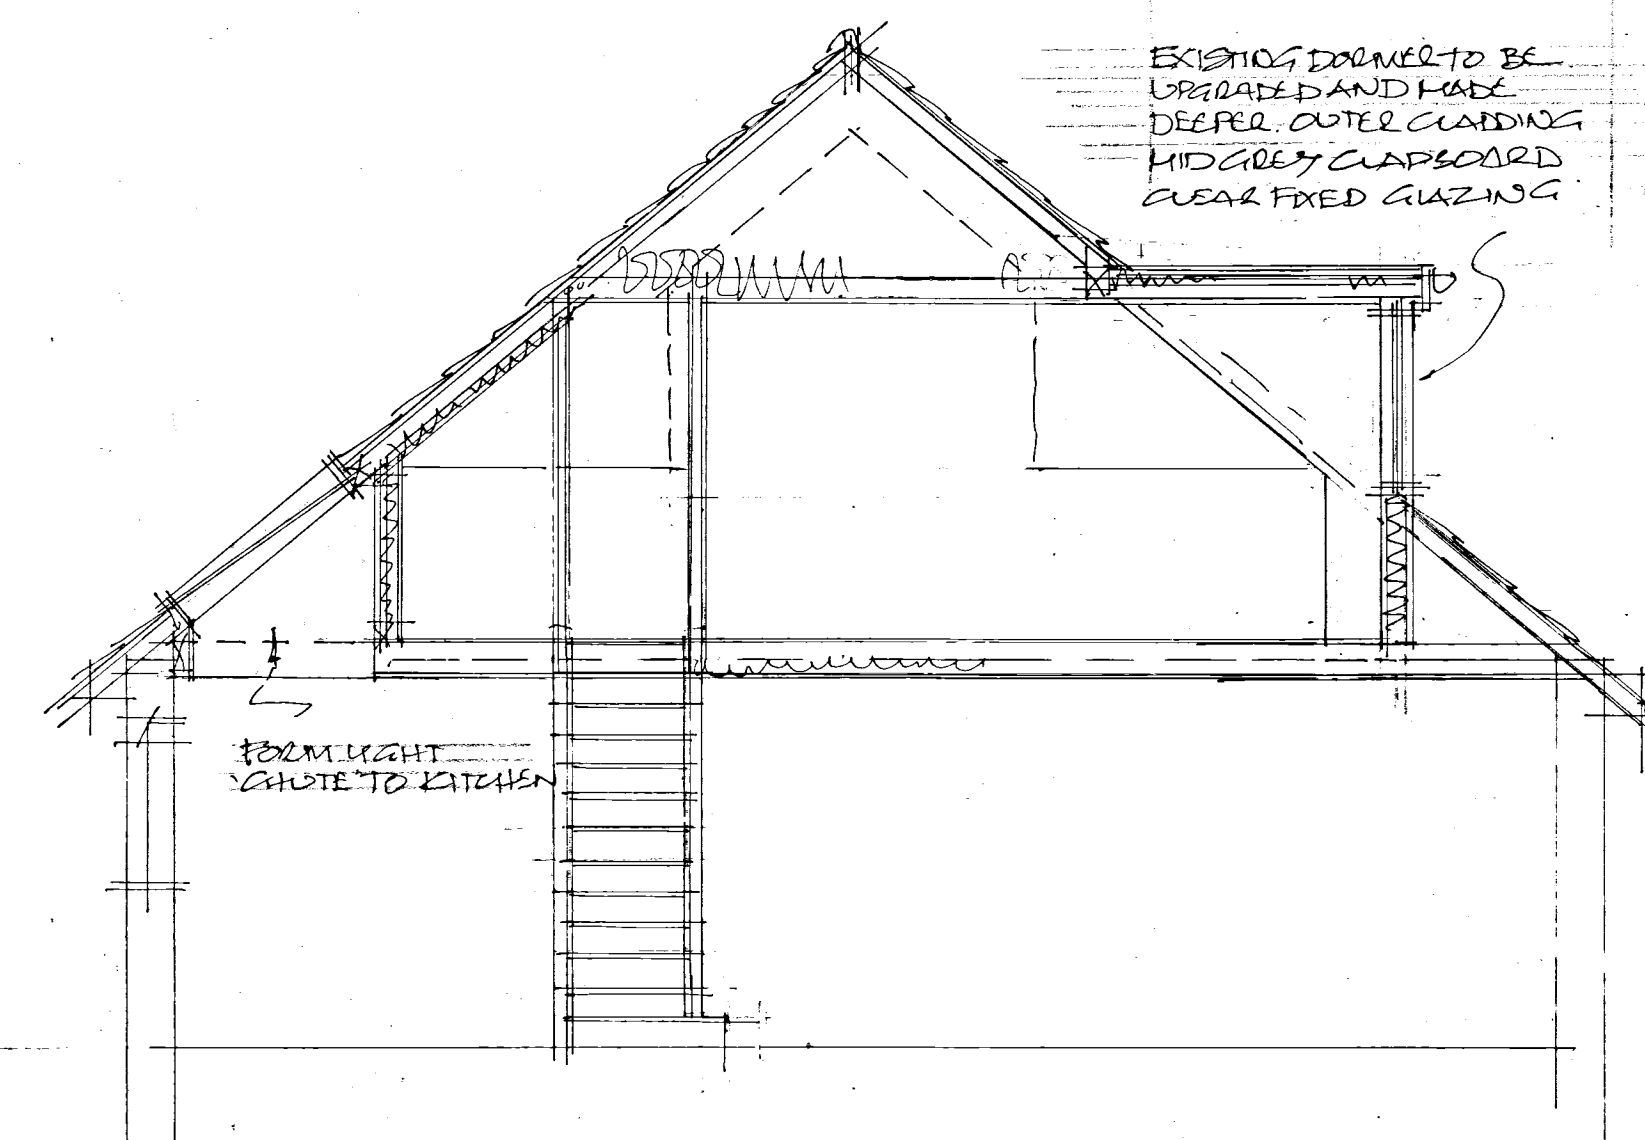

section b-b



|                                    |        |                |    |
|------------------------------------|--------|----------------|----|
| C. LARCH 17. KITCHEN & LOFT AMENDS |        |                |    |
| B. FEB 2017 CLIENT AMENDMENTS      |        |                |    |
| A                                  | JAN 17 | CLIENTS AMENDS | B. |
| Date                               |        | Revision       |    |

THORNS YOUNG  
ARCHITECTURAL

THORNS-YOUNG LTD  
CHARTERED BUILDING CONSULTANTS  
Website: www.thornsyoun.co.uk

Fareham Portsmouth  
21 Middle Road 232 London Road  
North End North End  
SO31 7GH PO2 8JQ  
Tel: (01329) 888 322 Tel: (02392) 672 883

Client  
MR AND MRS. FERLA

Job Title  
16, ST THOMAS AVENUE  
HAYLING ISLAND

Drawing Title  
PROPOSED LOFT  
CONVERSION

PLANNING DRAWING

Scale 1:50 & 1:100

Date DEC. 2016 Drawn by CML

Drg. No. 9232.16.1 Rev. C