
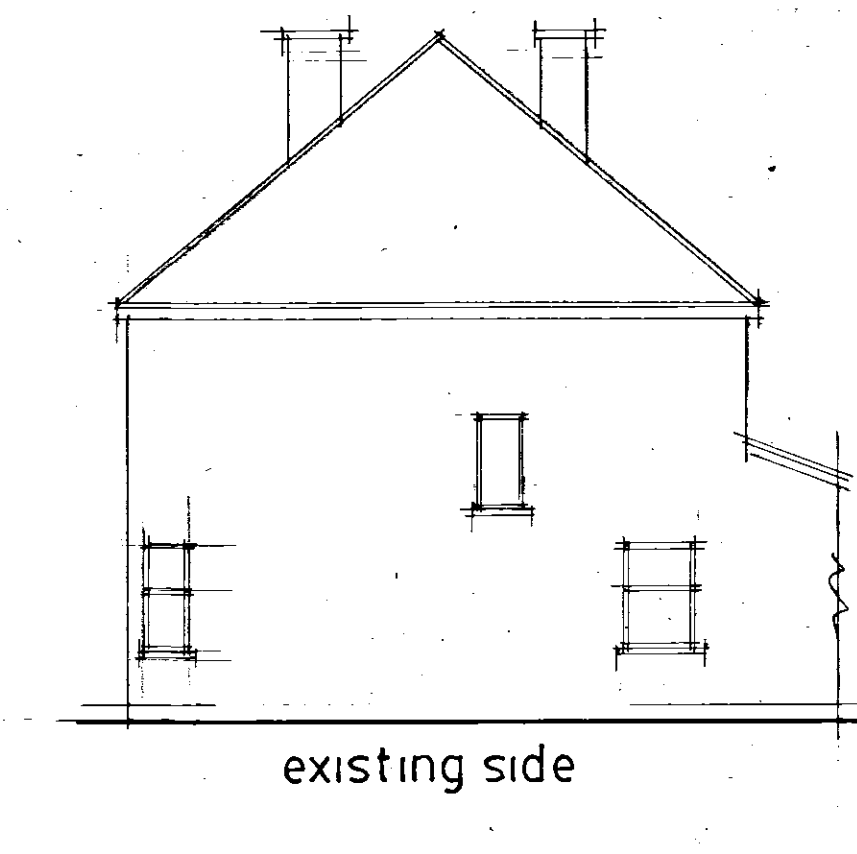
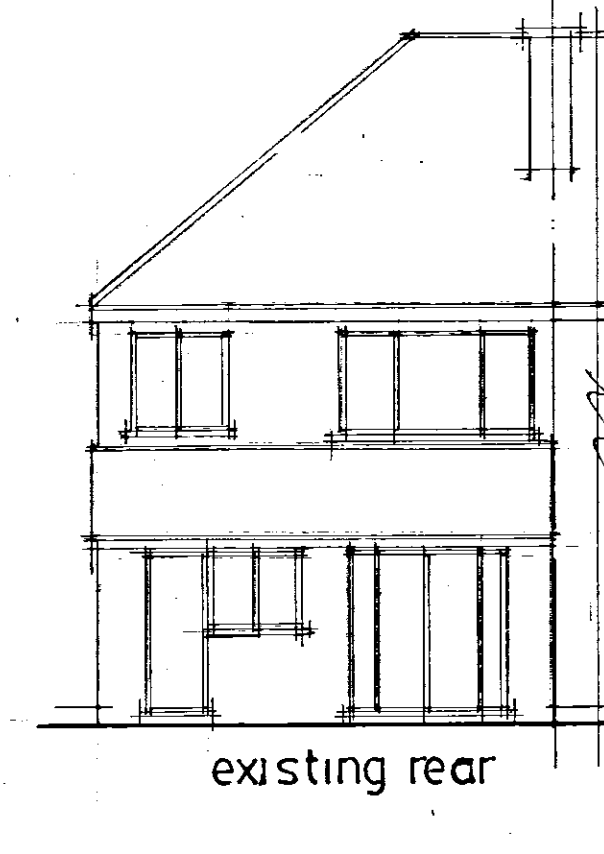
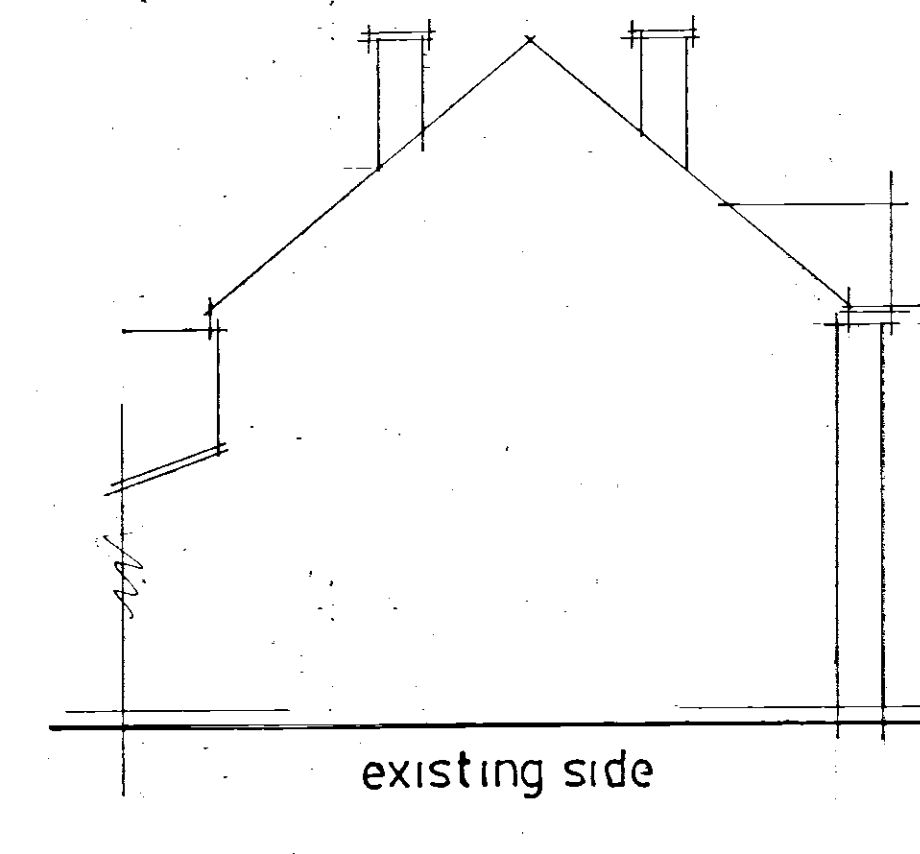
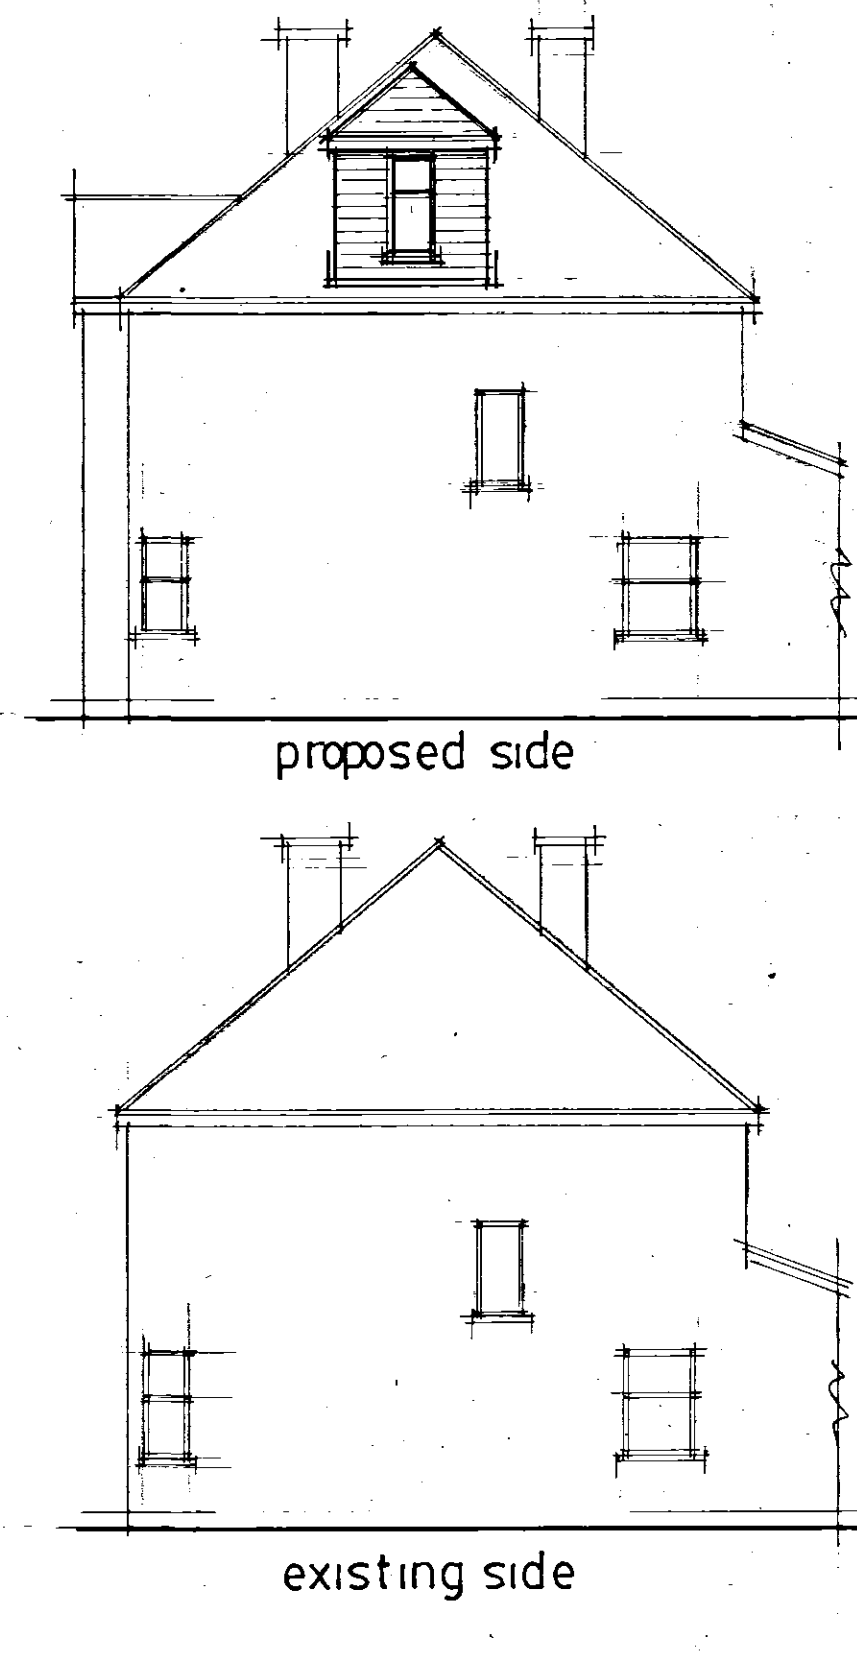
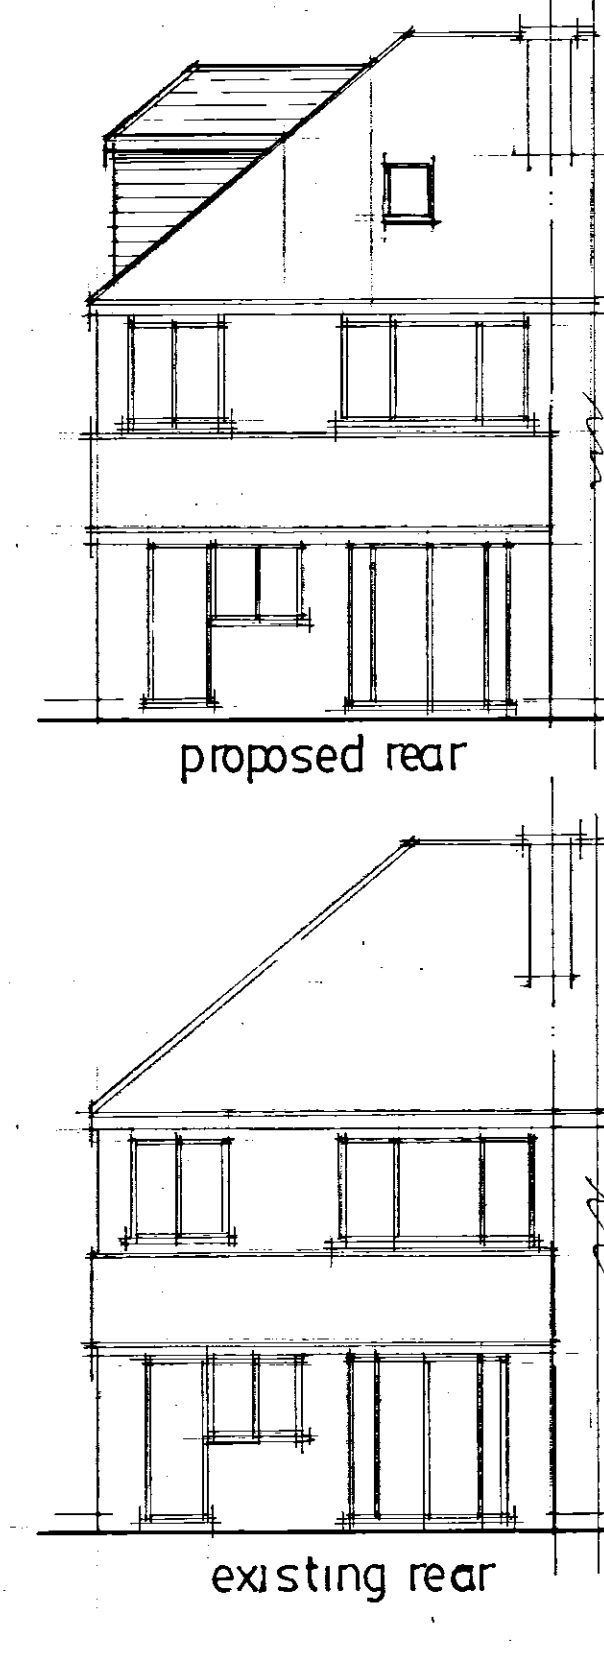
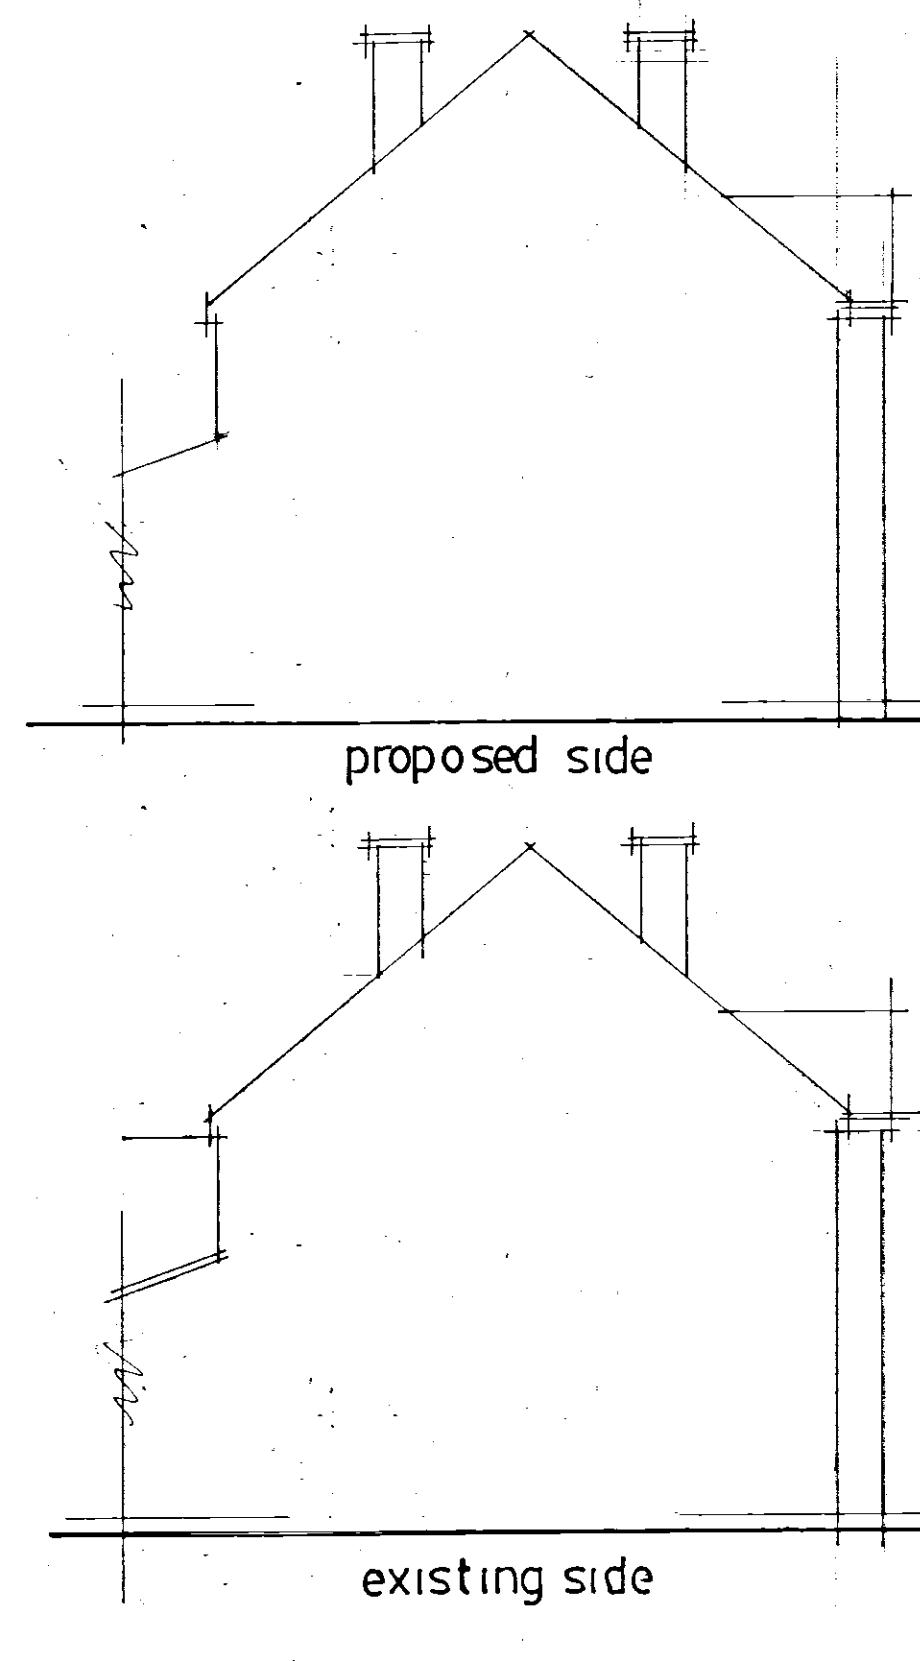
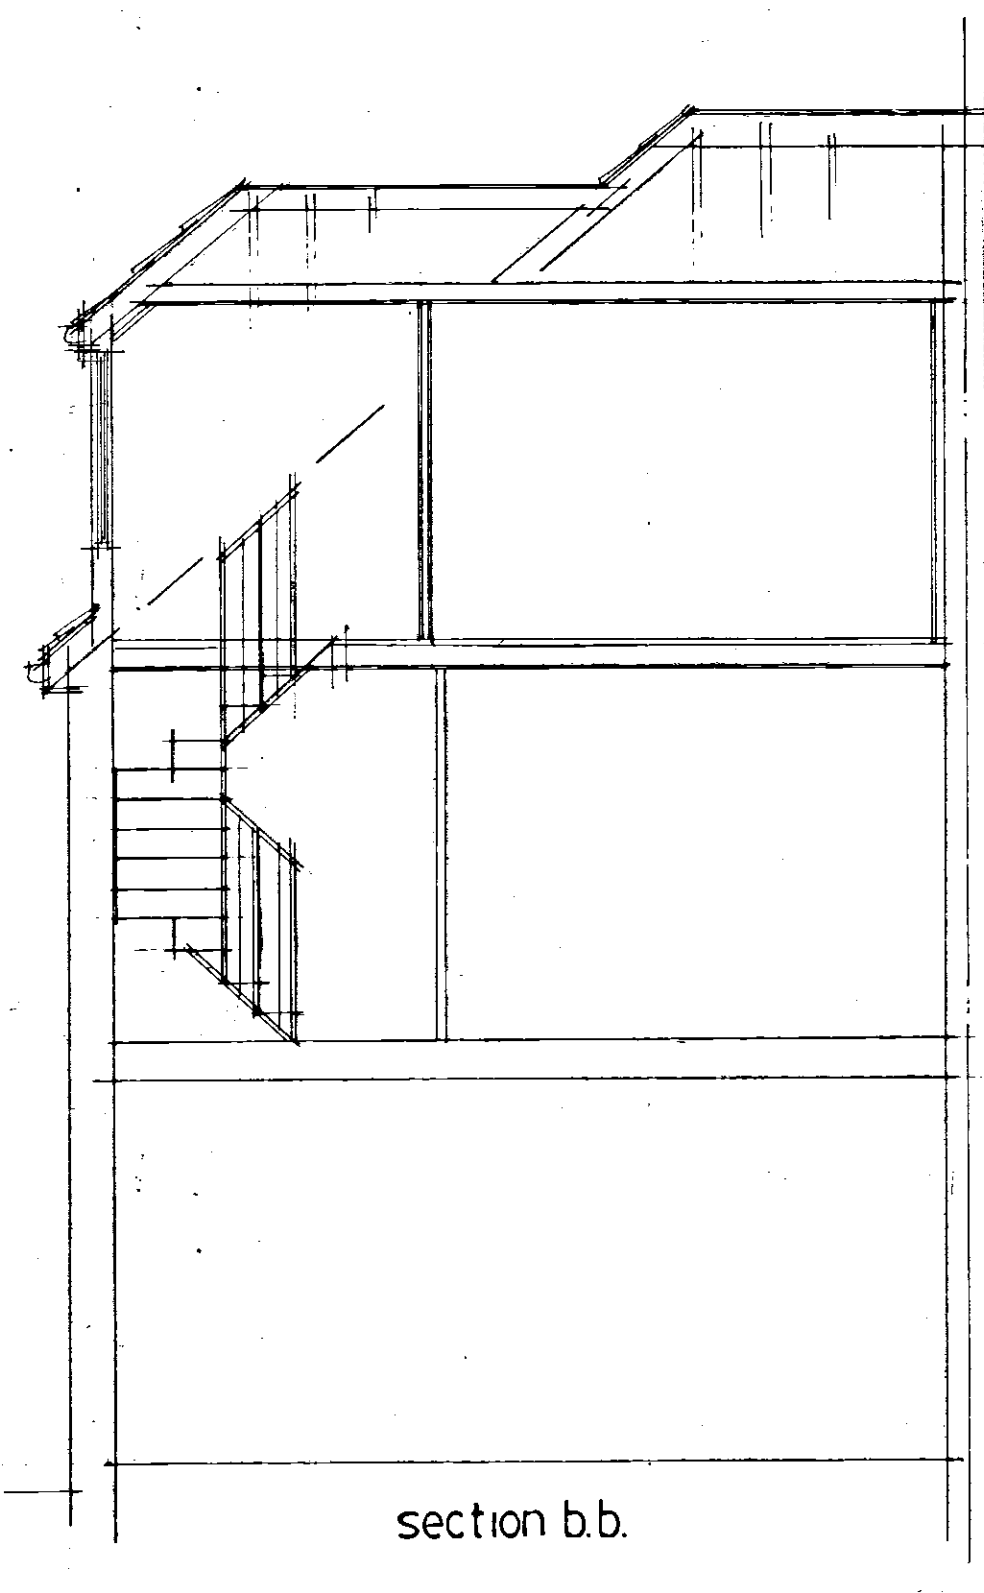
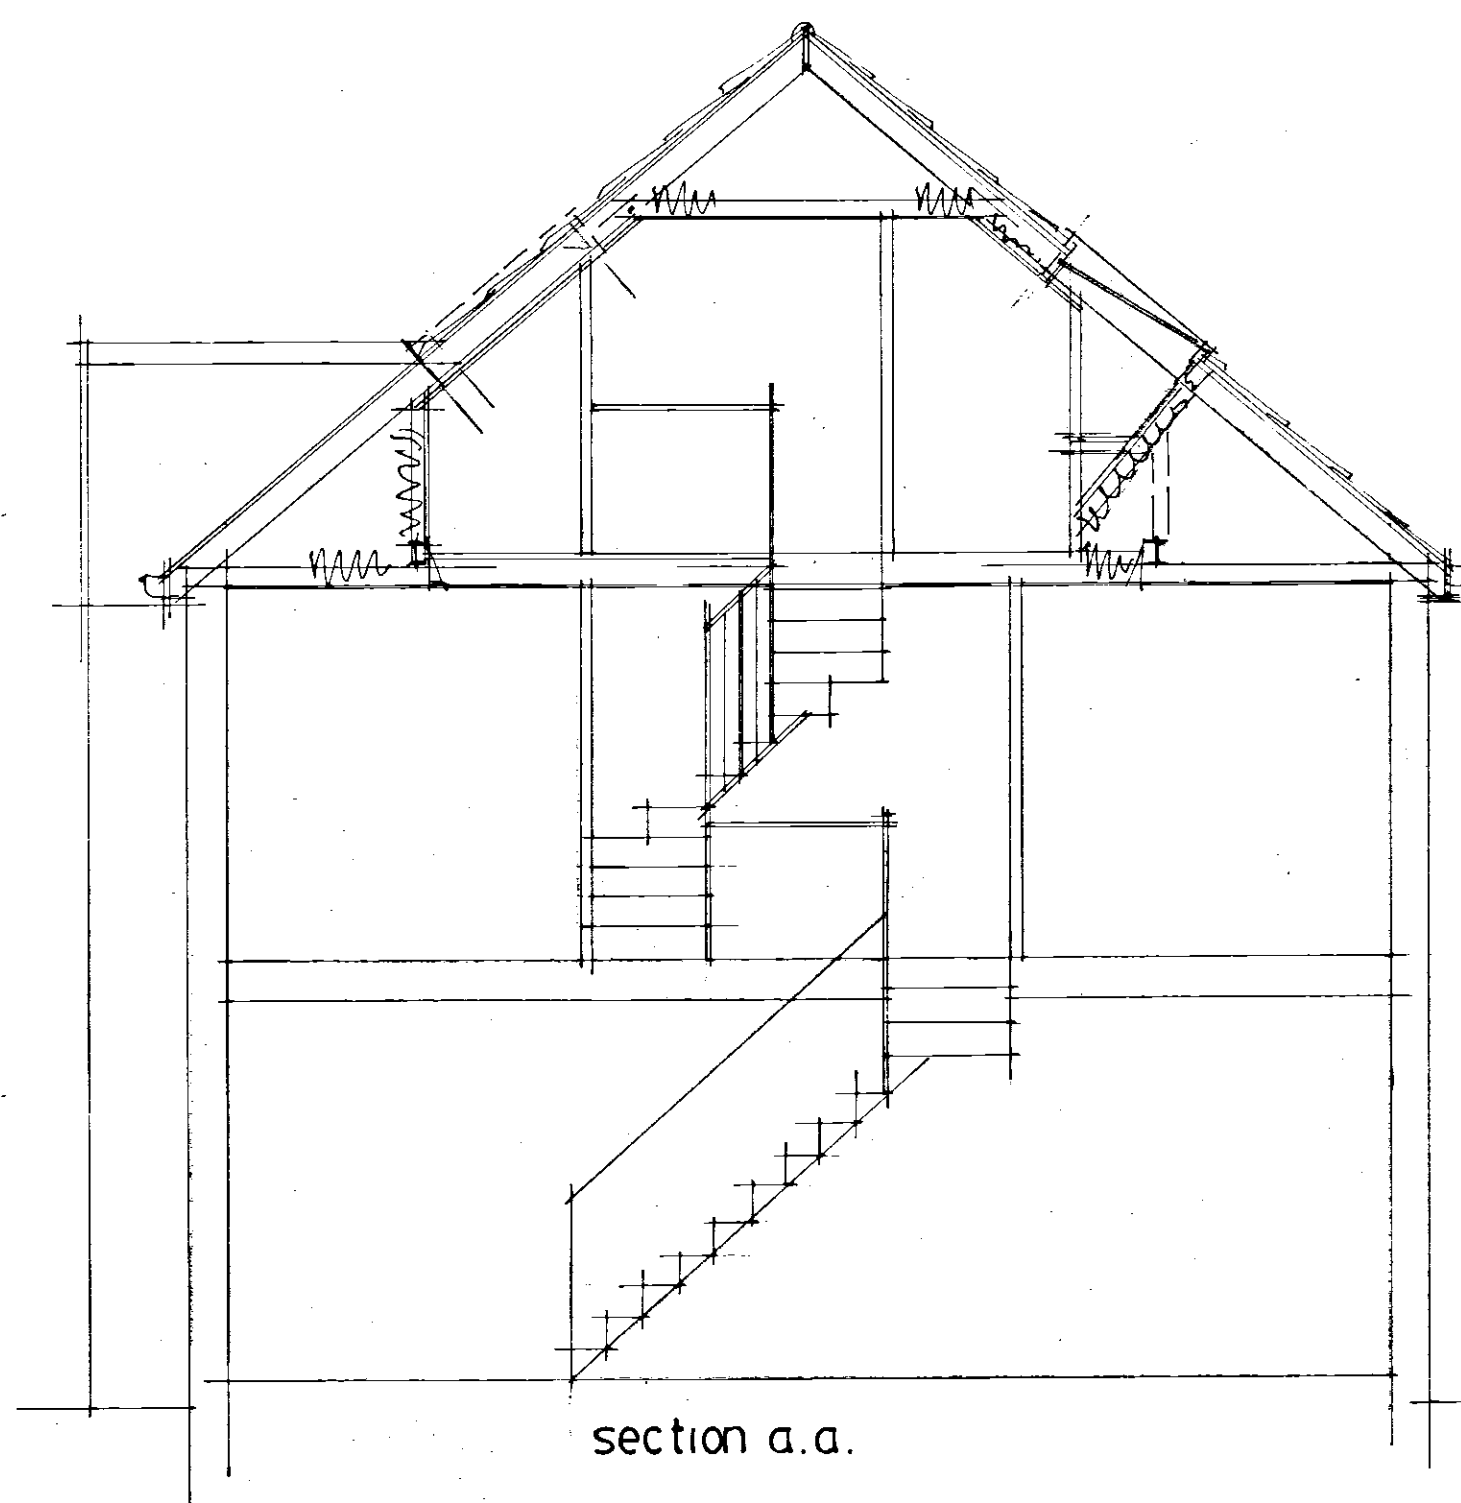
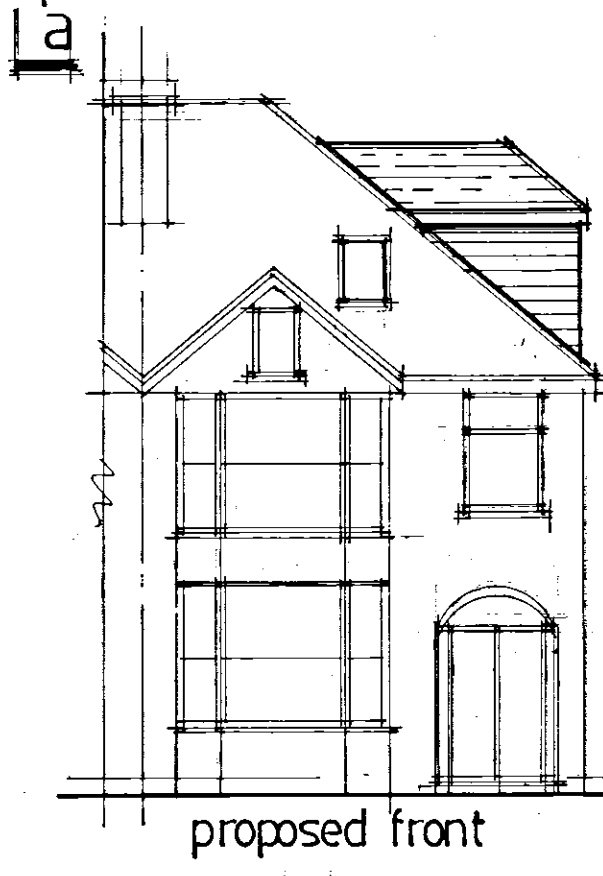
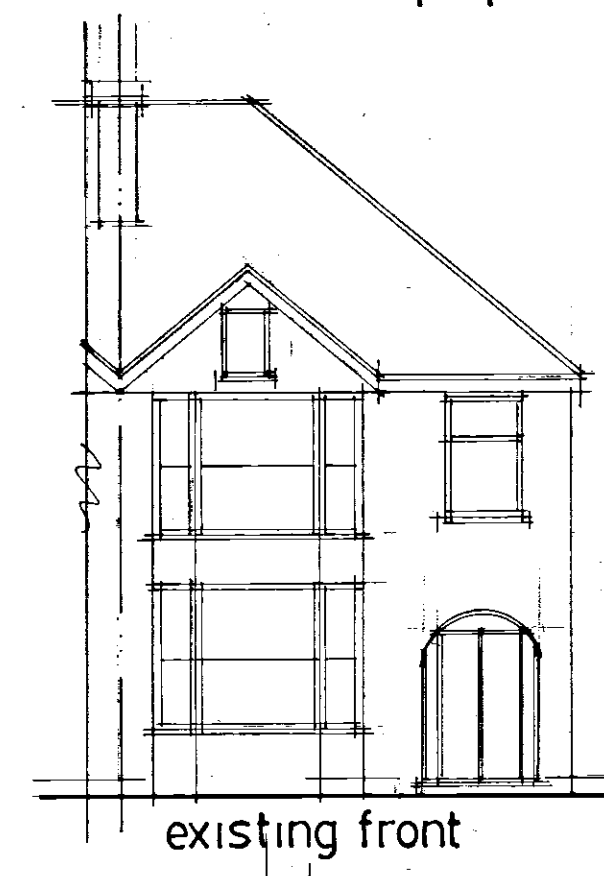
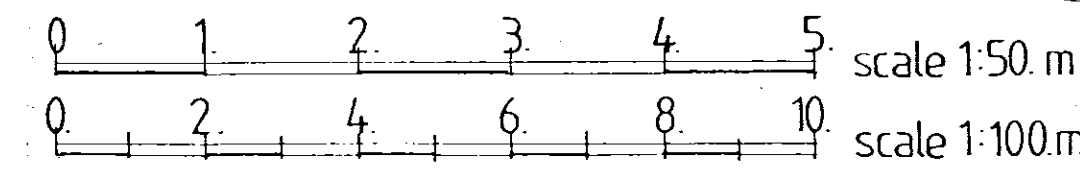
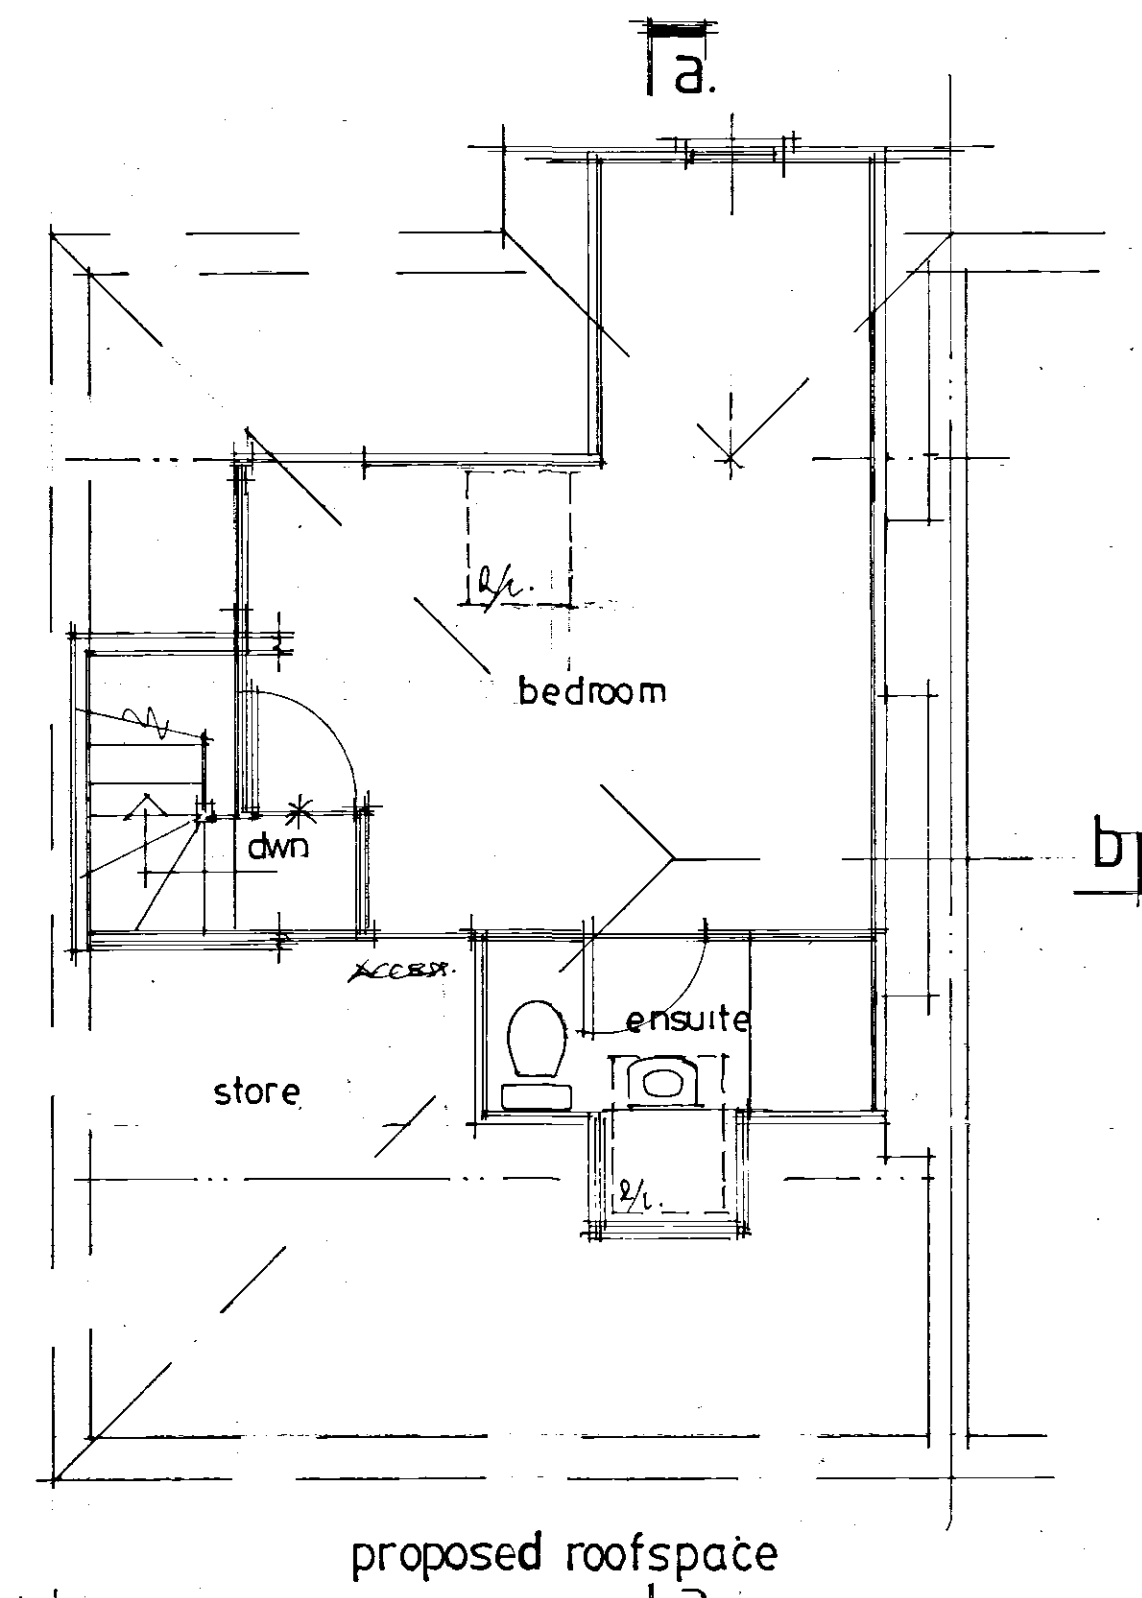
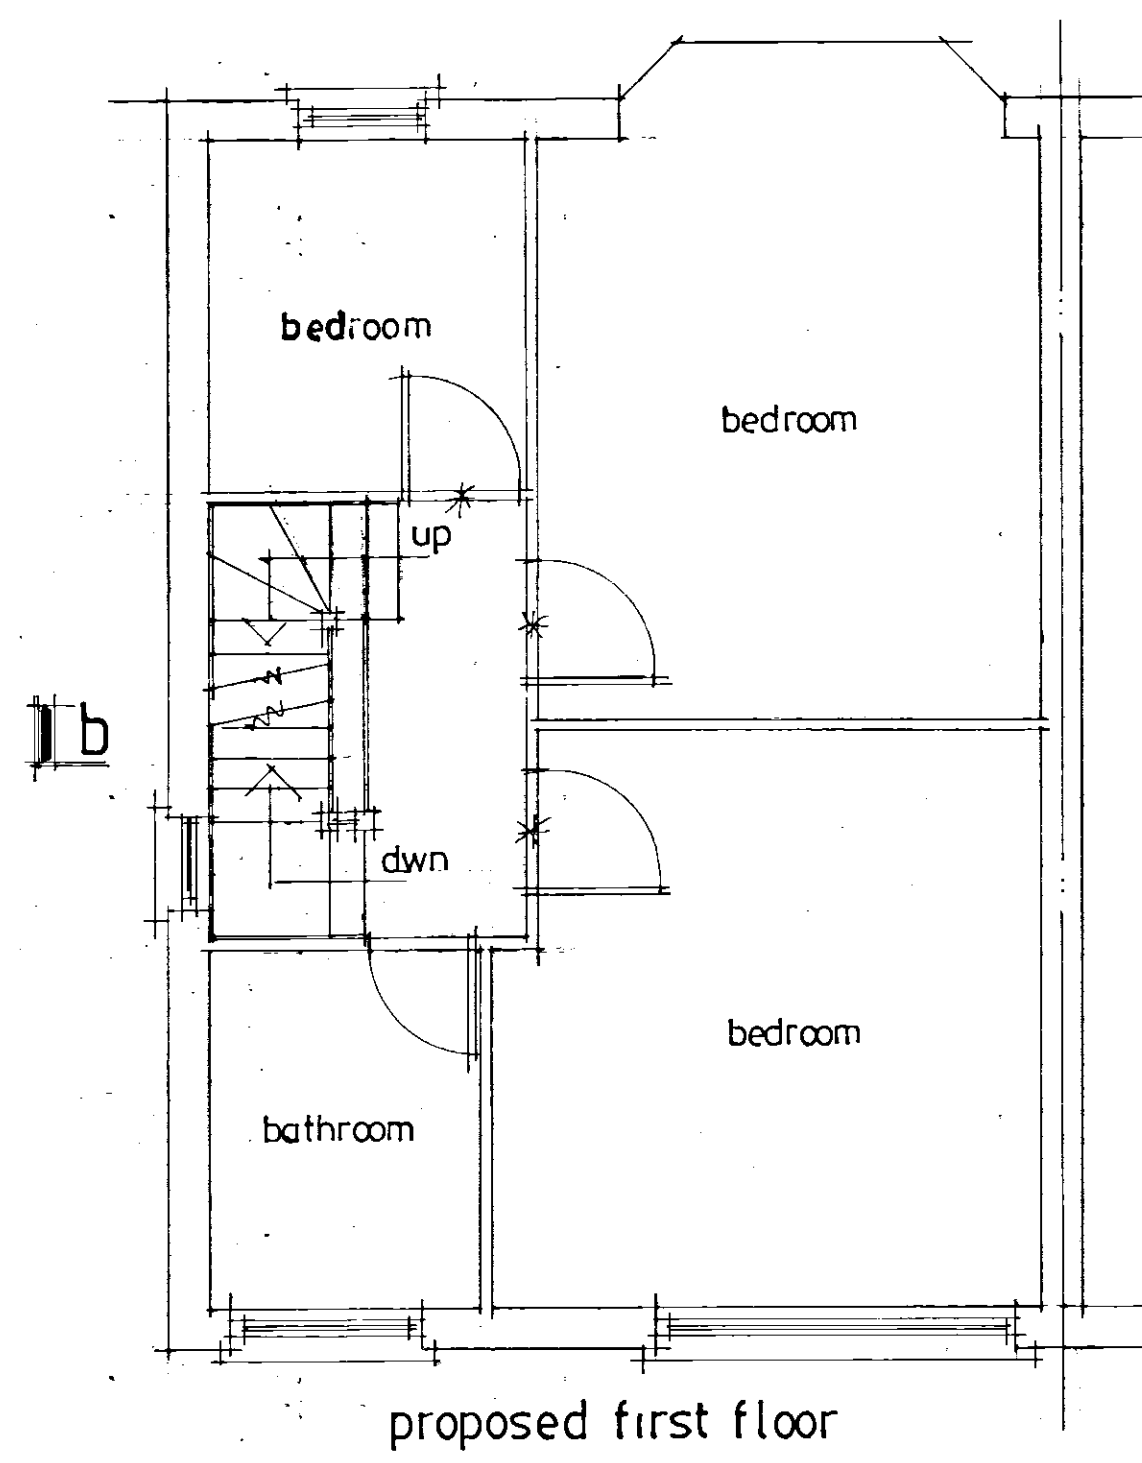
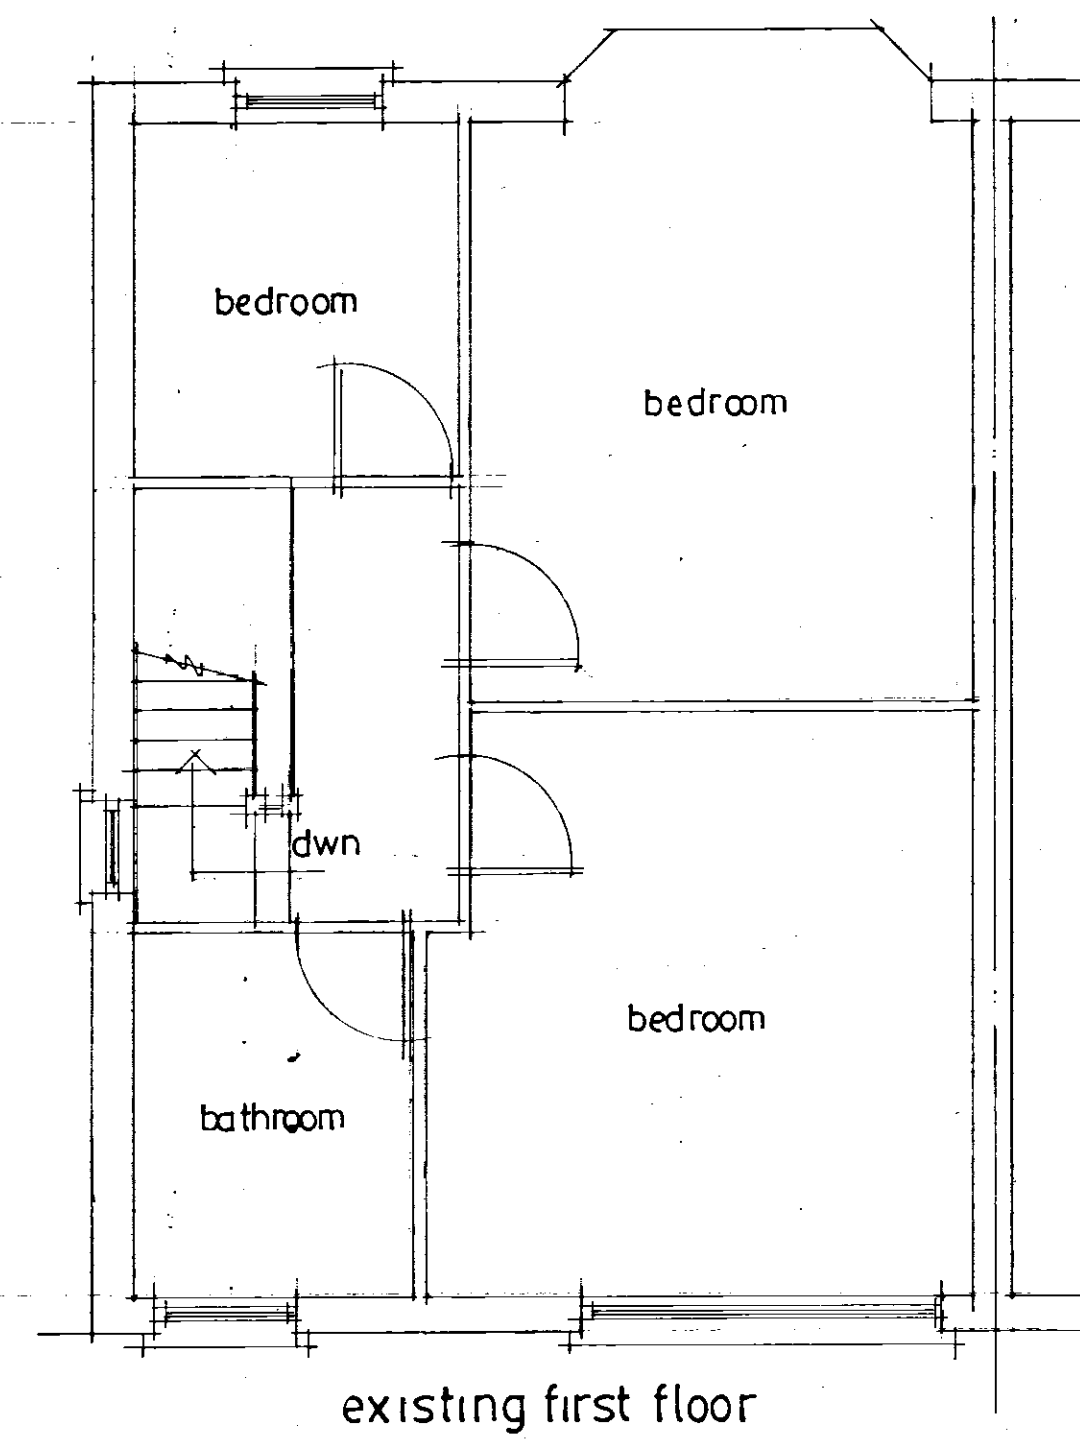


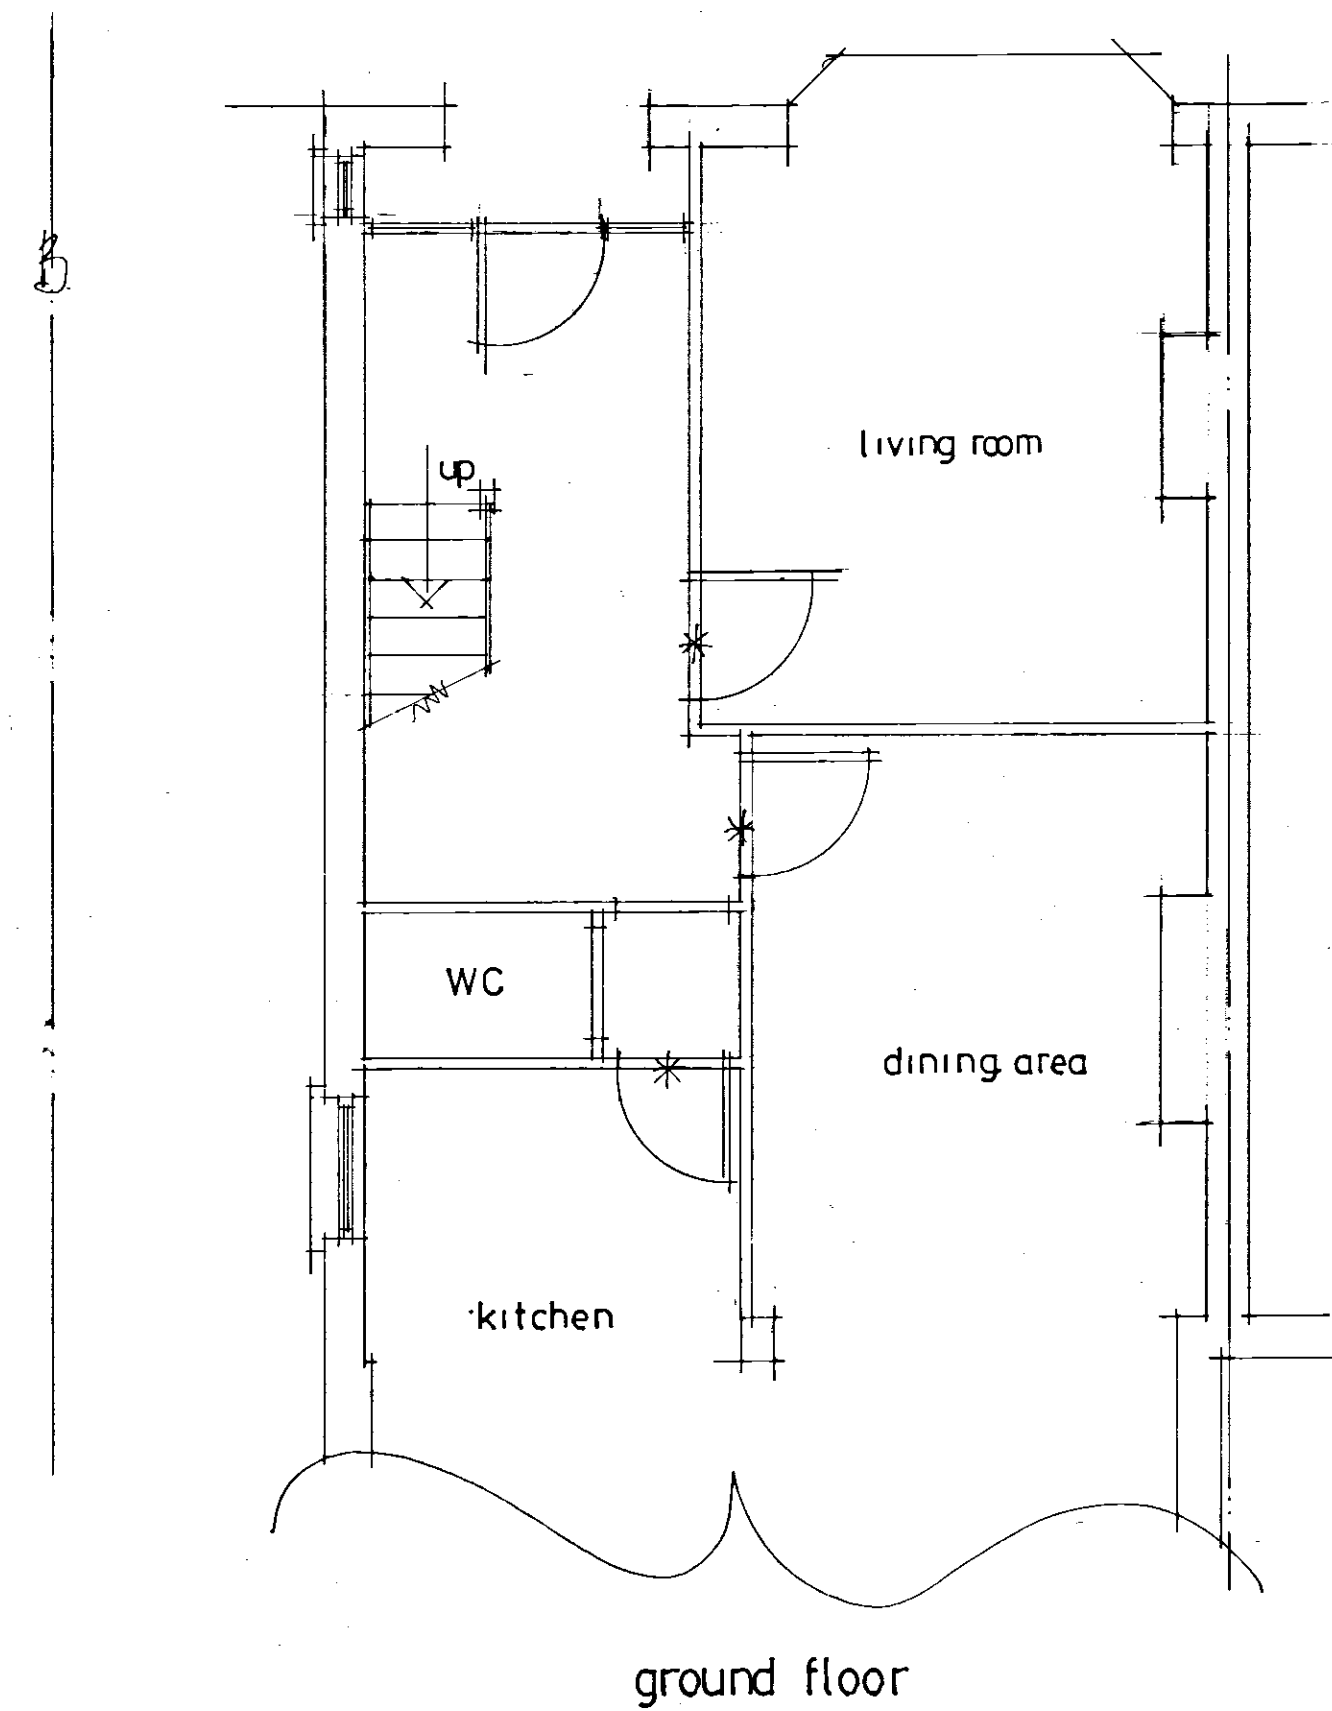

A			
Date		Revision	
© copyright			
THORNS YOUNG			
ARCHITECTURAL			
THORNS-YOUNG LTD			
CHARTERED BUILDING CONSULTANTS			
Website: www.thornsyounyoung.co.uk			
Fareham		Portsmouth	
21 Middle Road		232 London Road	
Park Gate		North End	
SO31 7GH		PO2 8JQ	
Tel: (01329) 888 322		Tel: (02392) 672 883	
Client			
Mr & Mrs Taylor			
Job Title			
117B West Street			
Havant			
Drawing Title			
loft conversion			
Scale 1:100 1:50 at A1			
Date DEC. 2016		Drawn by RN	
Drg. No.		Rev.	
9243-16			