


PHYSICAL SCALE IN METERS @ 1:1250

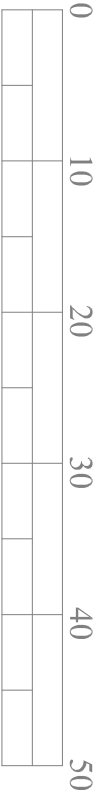


PHYSICAL SCALE IN METERS @ 1:500

NOTES:
This drawing has been produced solely for PLANNING/DESIGN.
Do not Scale from this Drawing except for planning purposes.
Any drainage shown is presumed and to be checked on site before commencement of works.
This drawing is the copyright of Mf Designs Ltd.



Produced on 20 November 2017 from the Ordnance Survey National Geographic Database and incorporating surveyed revision available at this date.
This map shows the area bounded by 474804,106667 474804,106808 474945,106808 474945,106667
Reproduction in whole or part is prohibited without the prior permission of Ordnance Survey,
© Crown copyright 2017. Supplied by cople ltd trading as UKPlanningMaps.com a licensed Ordnance Survey partner (100054135).
Data licensed for 1 year, expiring 20 November 2018. Unique plan reference v2b/204486/279651

Location

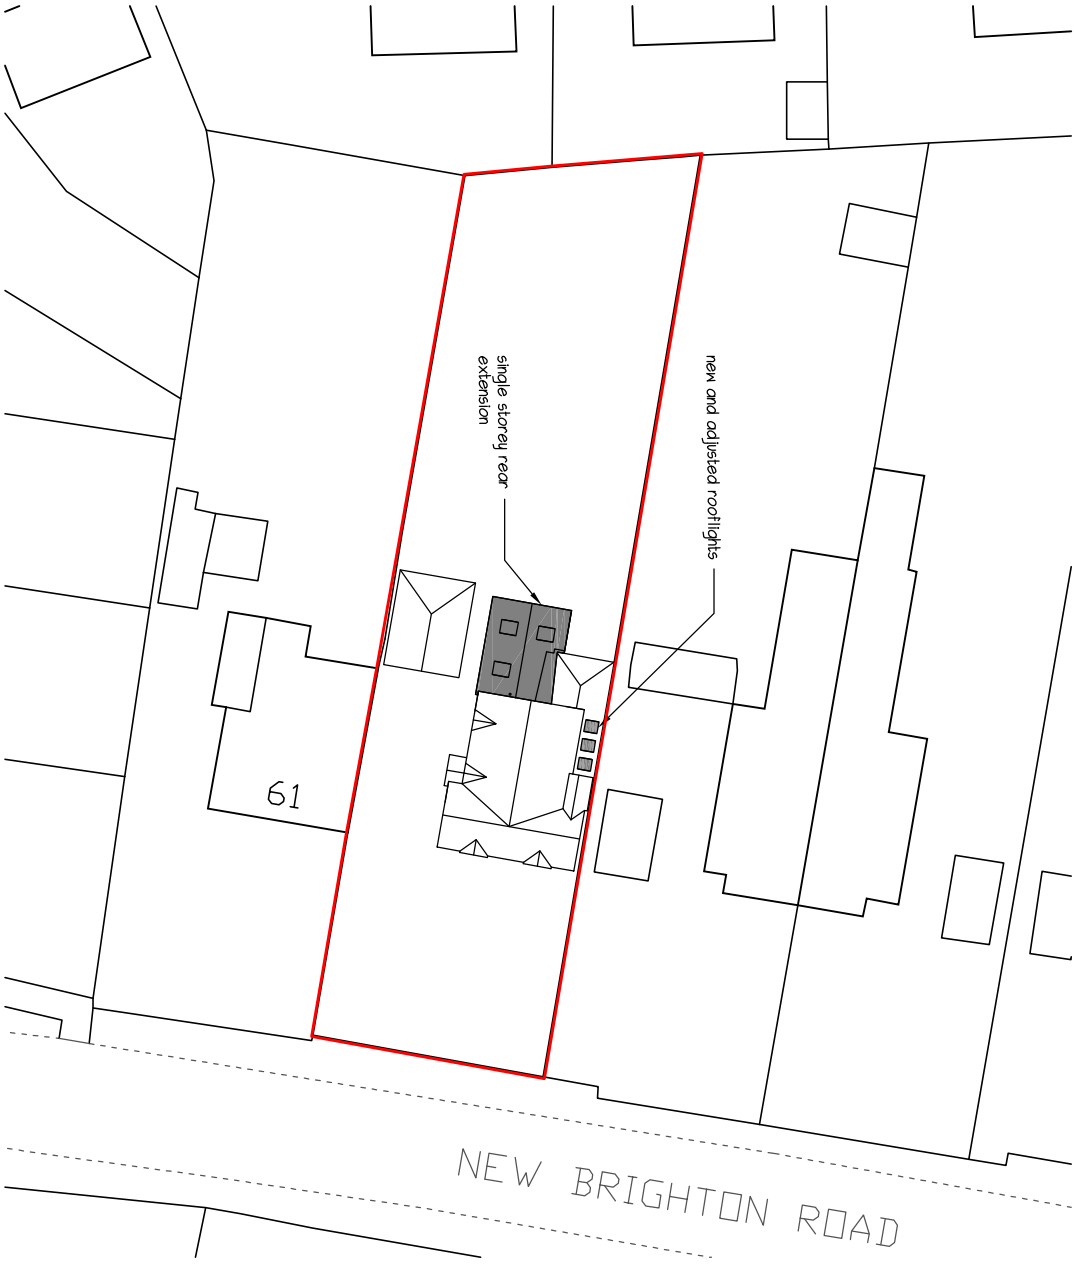

Block

mf designs ltd

Chartered Architects



36 Grove Road • Havant • Hampshire • PO9 1AR
Director: Martin Farrer RIBA • Co Registration No.4507379
e admin@mfdesigns.org.uk

Date: Nov 2017
Scale: 1:1250/500

Job No: 3191
Dwg No: P_03

PROPOSED REAR EXTENSION - 63 New Brighton Road, Emsworth. PO10 7QR