

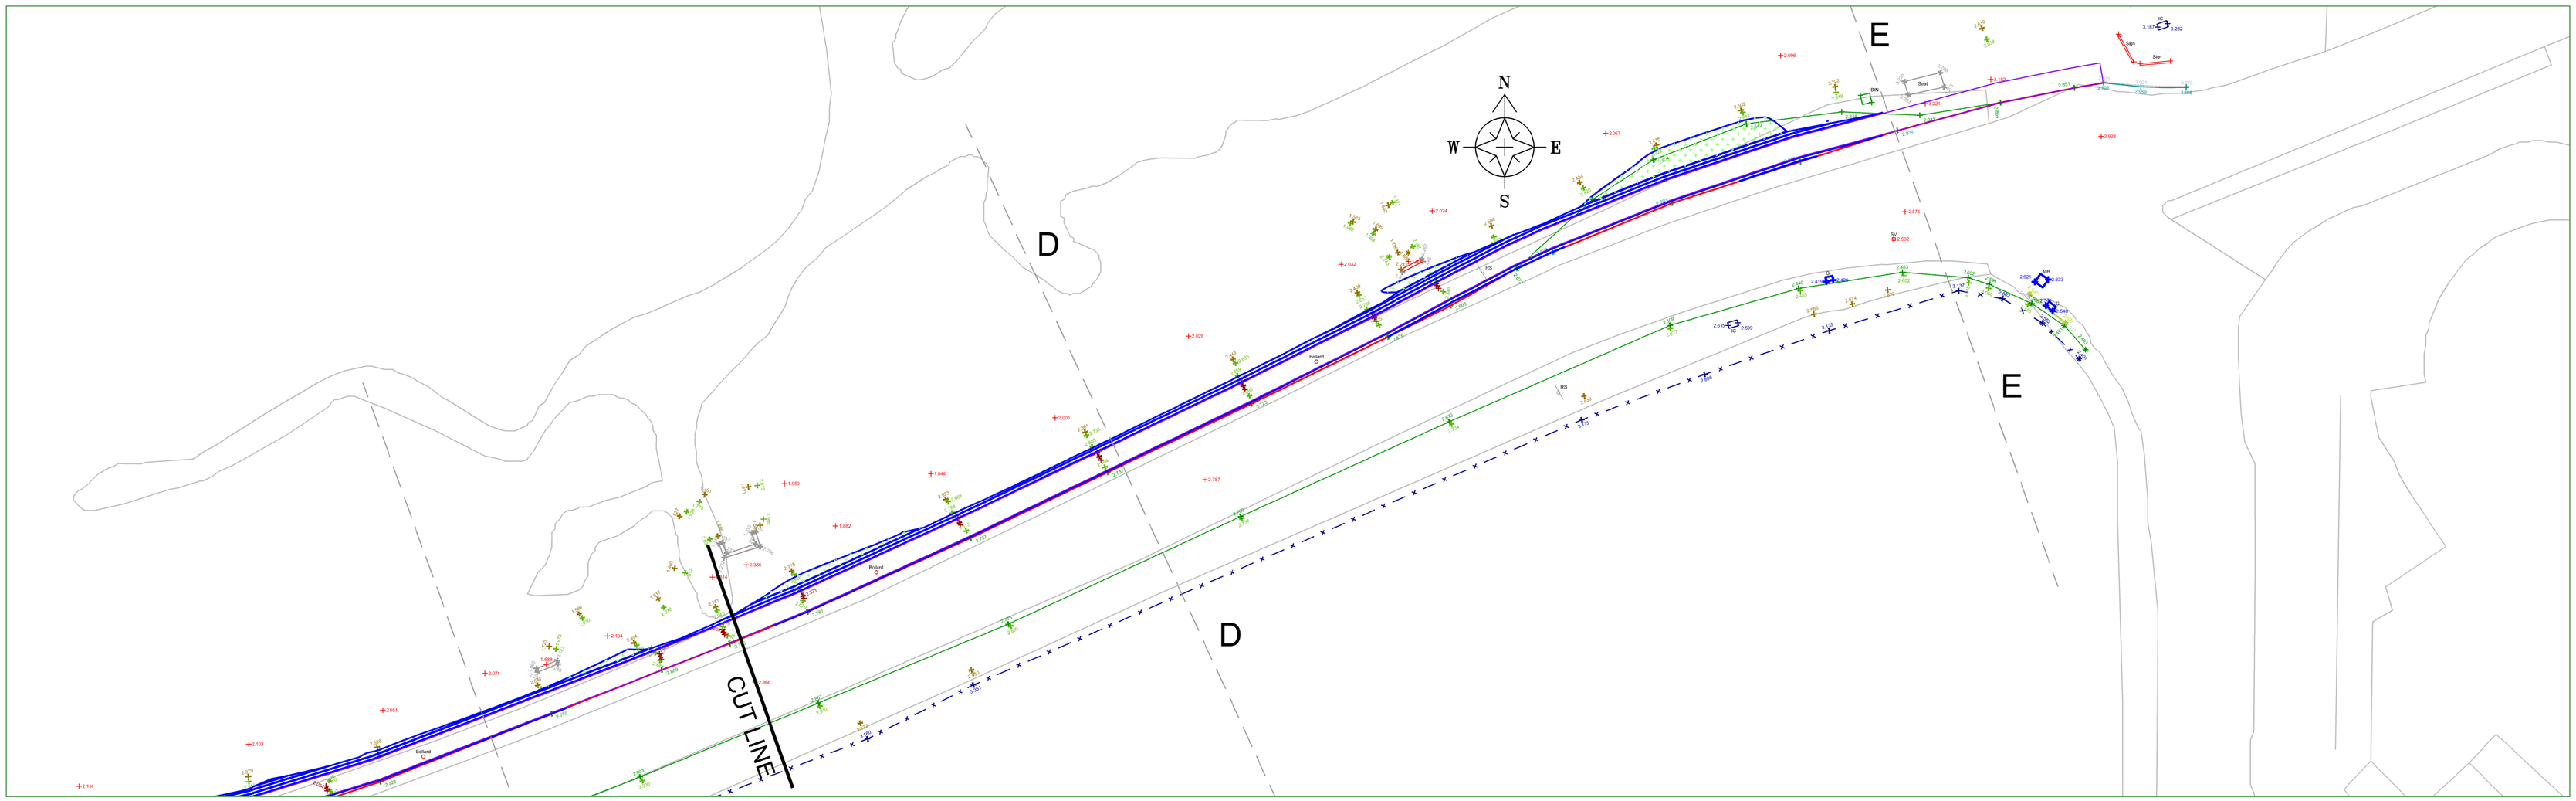


SECTION LOCATIONS: SECTIONS D-D AND E-E

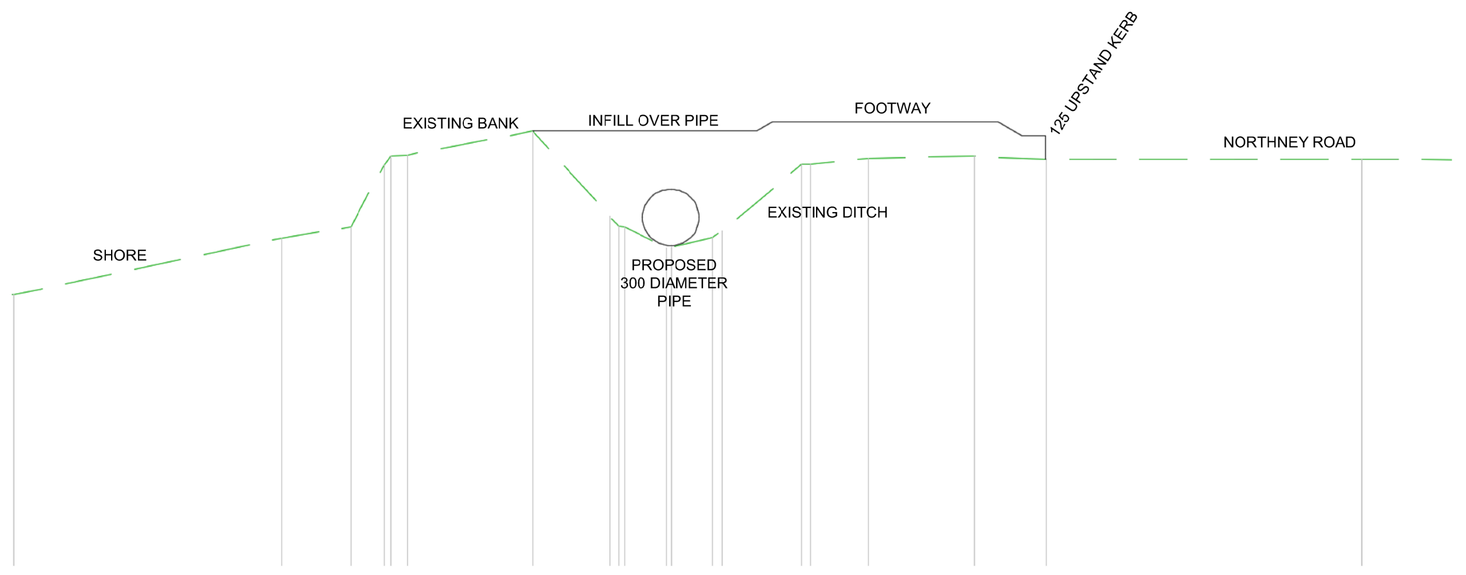

SECTION D-D AT CHAINAGE 200

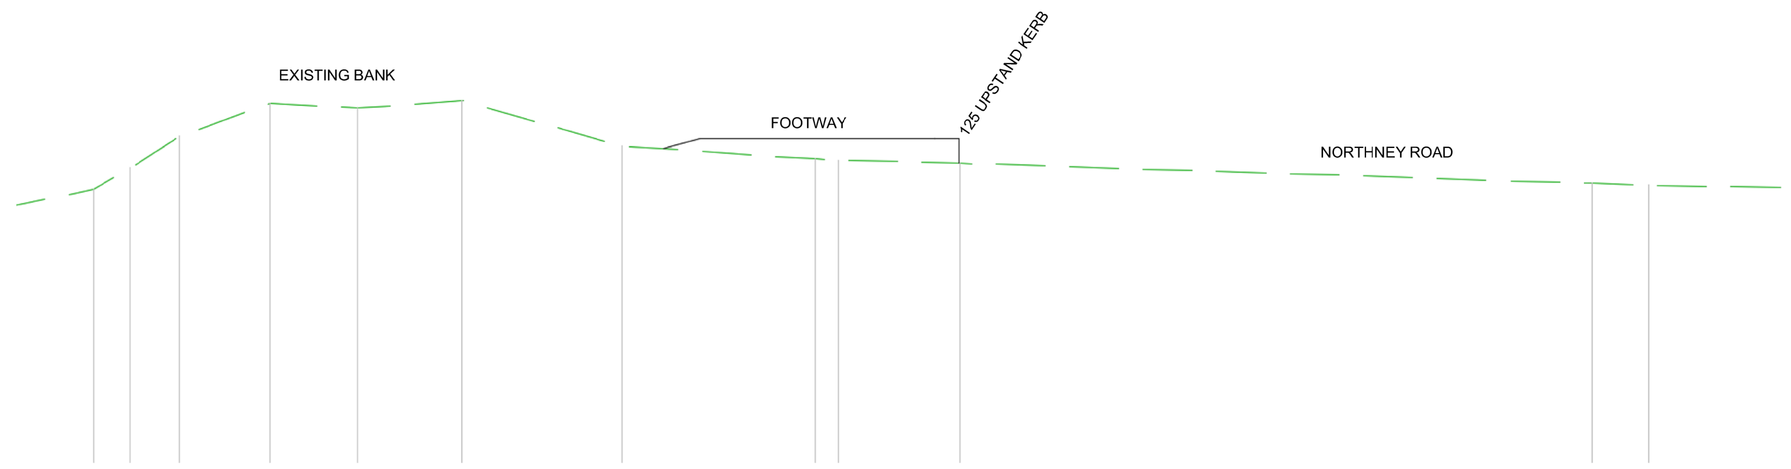

SECTION E-E AT CHAINAGE 250

REPRODUCED FROM THE ORDNANCE SURVEY MAPPING WITH THE PERMISSION OF THE CONTROLLER OF HER MAJESTY'S STATIONERY OFFICE CROWN COPYRIGHT © UNAUTHORISED REPRODUCTION INFRINGES CROWN COPYRIGHT AND MAY LEAD TO PROSECUTION OR CIVIL PROCEEDINGS". PAMPSHIRE COUNTY COUNCIL. 076651"

REV	AMENDMENTS	DATE	CAD	CHKD	APPD

CLIENT

CONSULTANT

Havant BOROUGH COUNCIL
Planning
Civil Engineering and Landscape

Public Service Plaza
Civic Centre Road
Havant. Hants. PO9 2AX
Telephone: (023) 9247 4174
Email: customer.services@havant.gov.uk
Internet: www.havant.gov.uk

DESIGNER	SM
CAD	SM
CHECKED	
APPROVED	

SCHEME: NORTHNEY ROAD, HAYLING ACCESS IMPROVEMENTS

JOB No.

DRAWING TITLE: EXISTING AND PROPOSED INDICATIVE SECTIONS CHAINAGE 200 - 250

CAD PLOT: 10/02/2016 10:15:58

SCALE @ A1	DATE	SHEET NUMBER	DRAWING NUMBER	REV
1:200	10 JUL 17	1 OF 1	2017_11/006	

FILE LOCATION: L:\Community Group\Engineering and Landscape\File Drawer\Projects\Hayling\Northney Road Path\Northney Road.dwg