


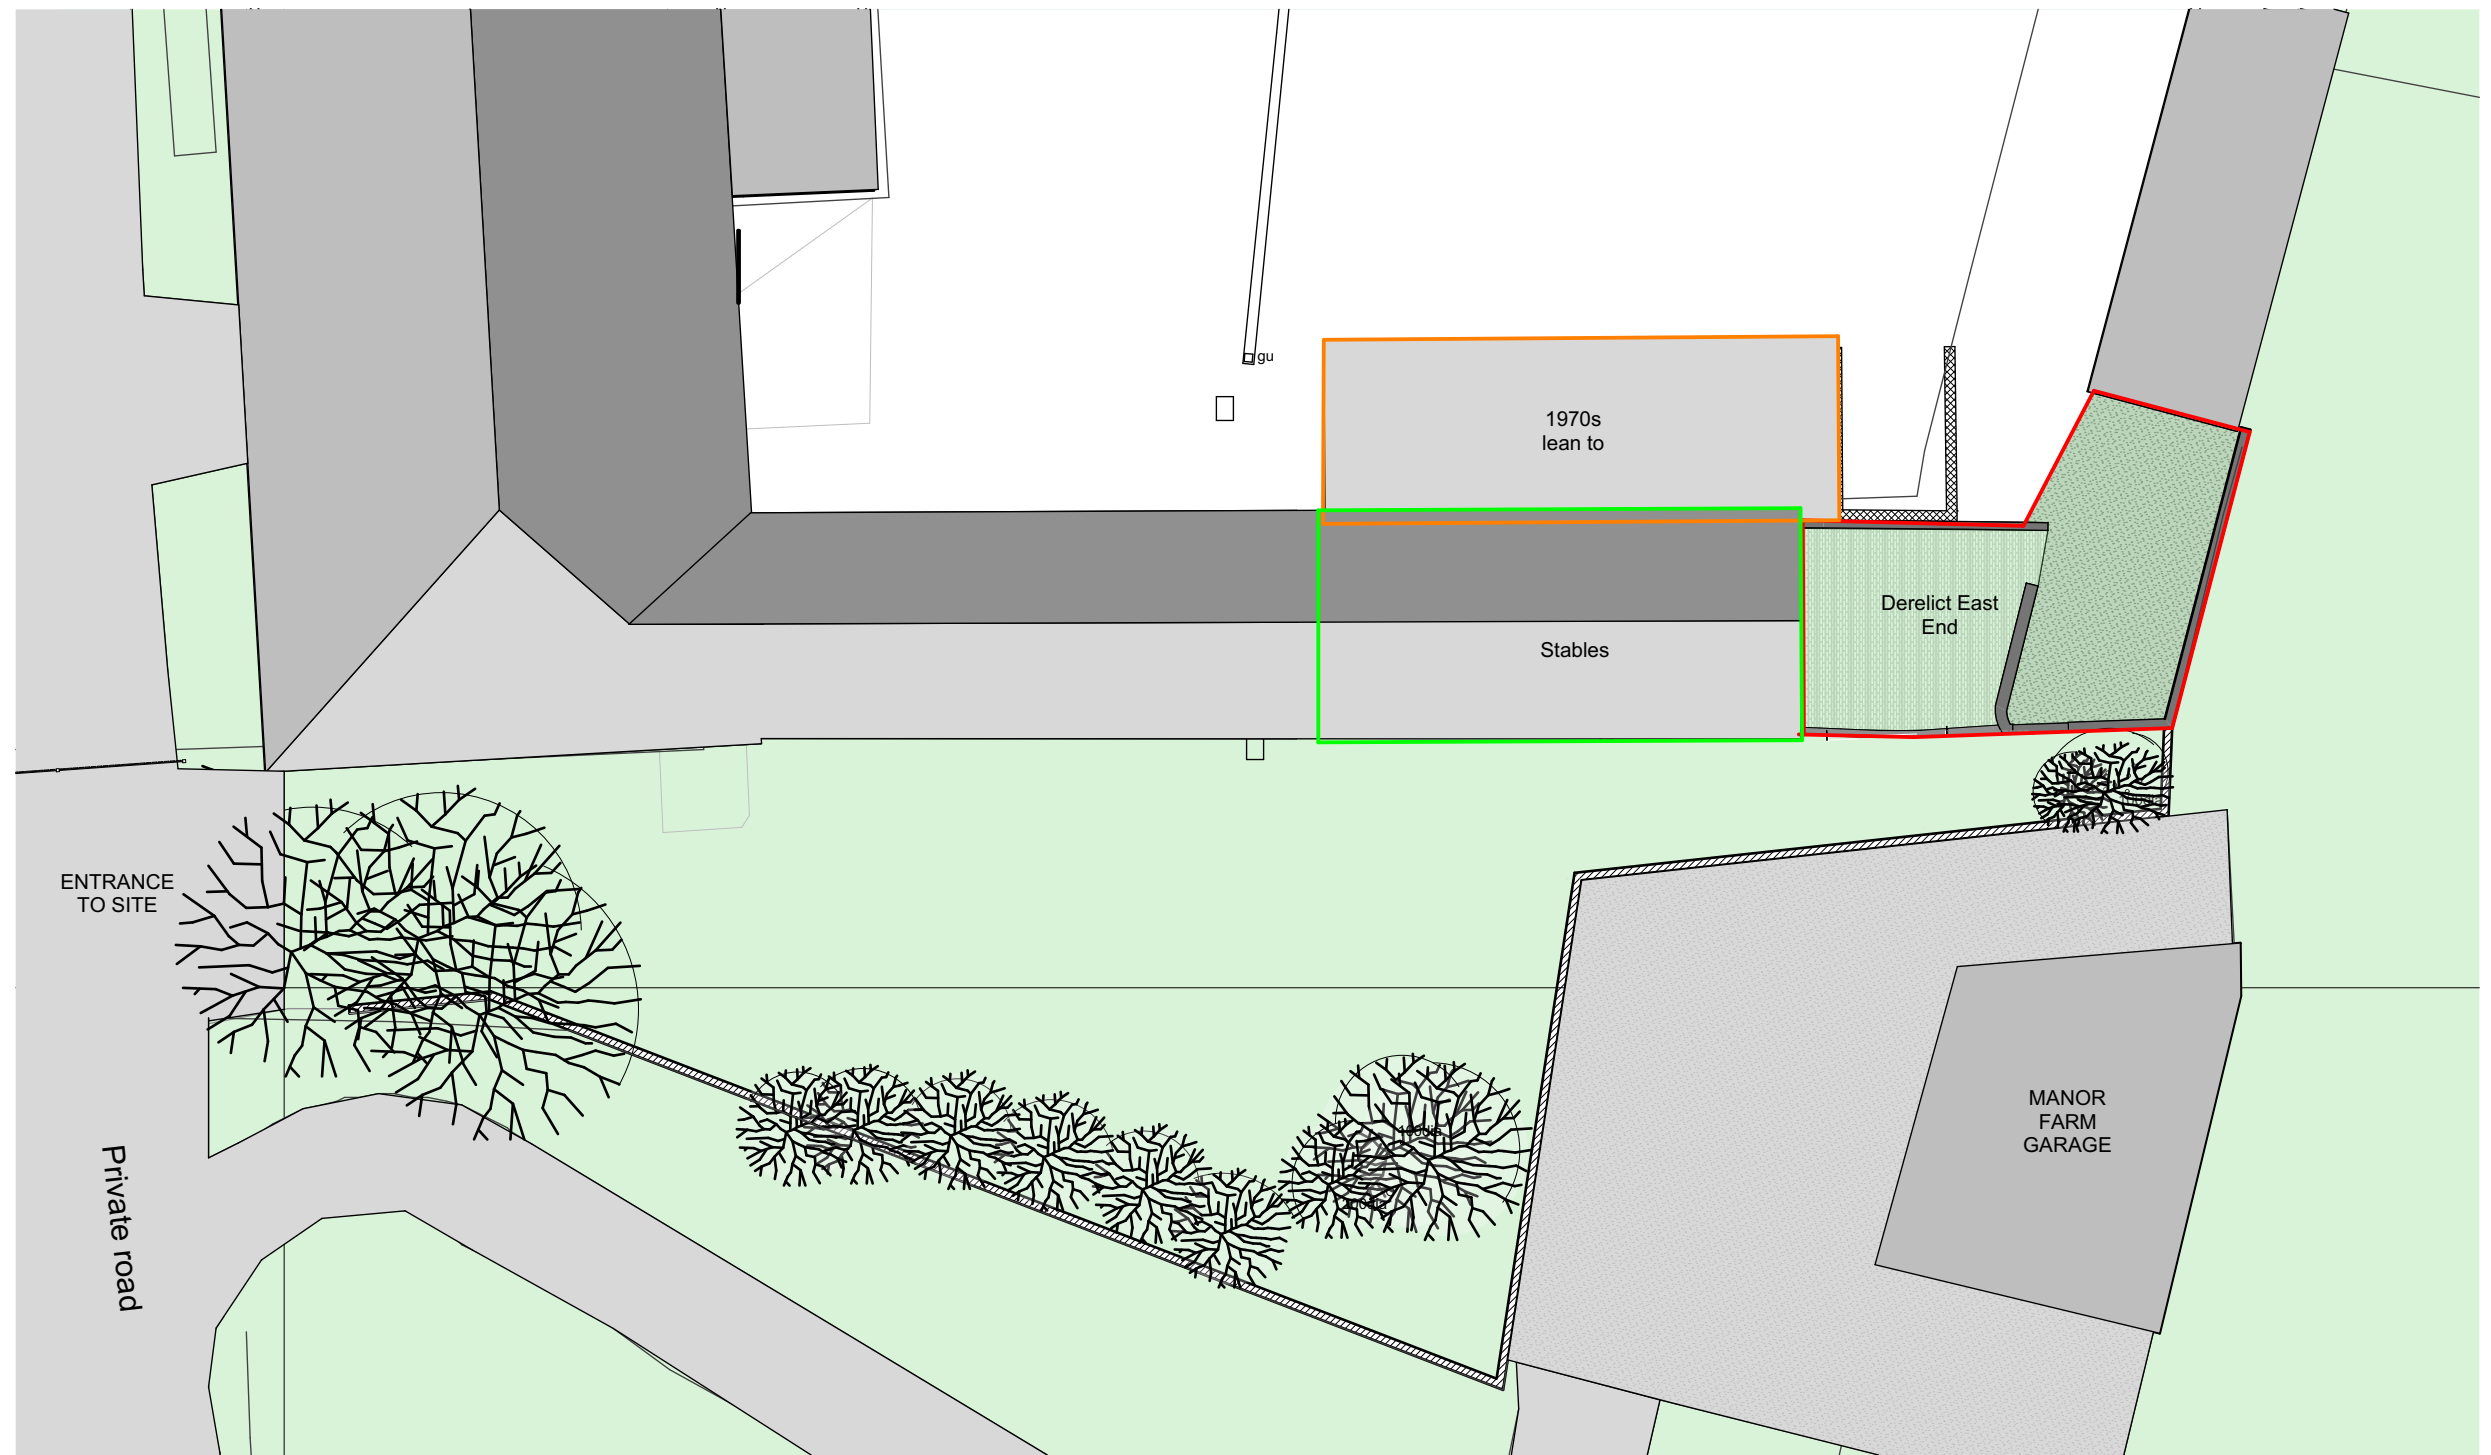

0.

Existing site plan

1:200