



This drawing is copyright and is not to be reproduced. The contractor will be held responsible for the accuracy of works involving the setting out and checking of all dimensions on the drawing and on site. Dimensions must not be scaled from this drawing.

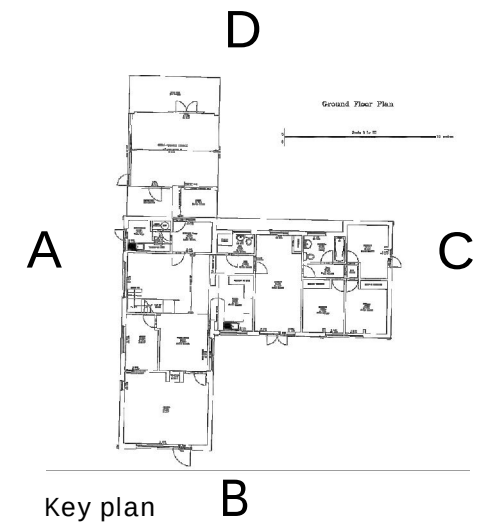

Key plan

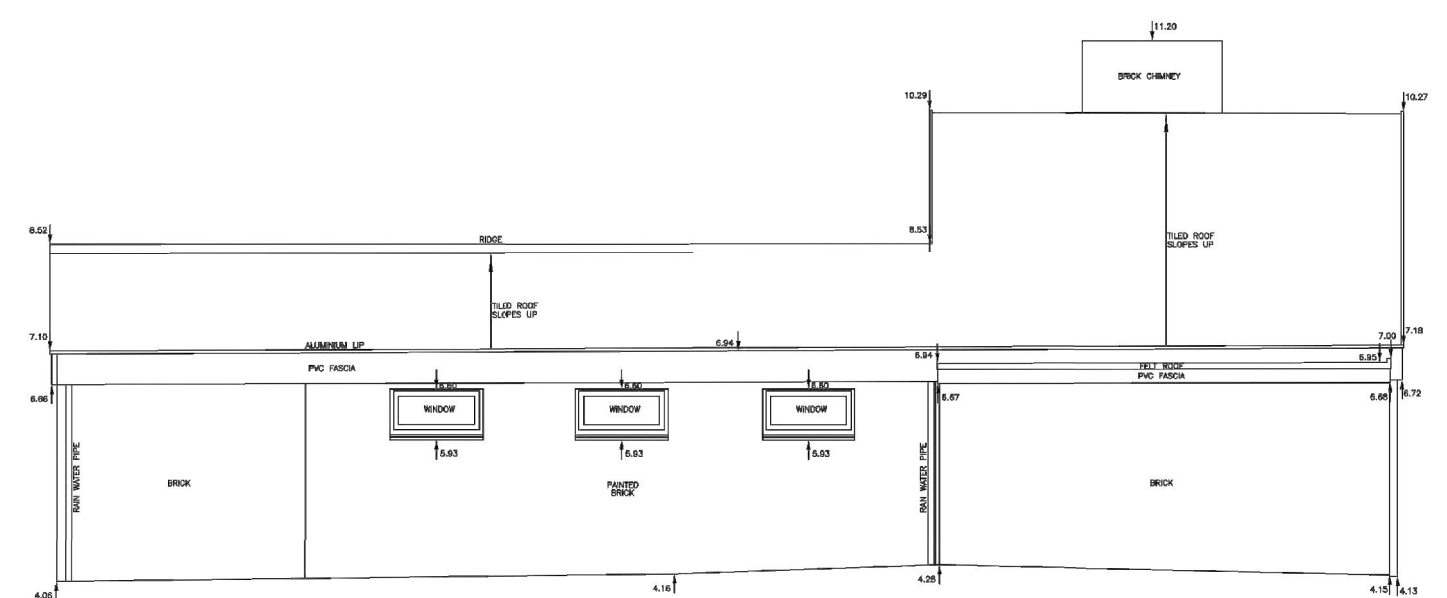

Elevation D



Harris Surveys
Chequers, Winchester Road,
Waltham Chase,
Southampton,
Hampshire
SO32 2LG
01489 894394

planning application only

REVISIONS:

SCALE:
1:100@A1

DATE:
Feb 2017

DRAWING No.
P16-082
02-91-002

DRAWN BY:
NB

CHECKED BY:

PROJECT:
Proposed replacement dwelling at Yacht Haven House,
Copse Lane, Hayling Island, PO11 0RH

CLIENT:
Mr & Mrs Walters

DRAWING TITLE:
Existing House Elevations



The Studio, 5 Oakridge Office Park, Southampton Road, Whaddon,
Salisbury, Wiltshire, SP5 3HT. Tel: +44 (0) 1722 711177.
Email: enquiries@barclay-phillips.co.uk www.barclay-phillips.co.uk