



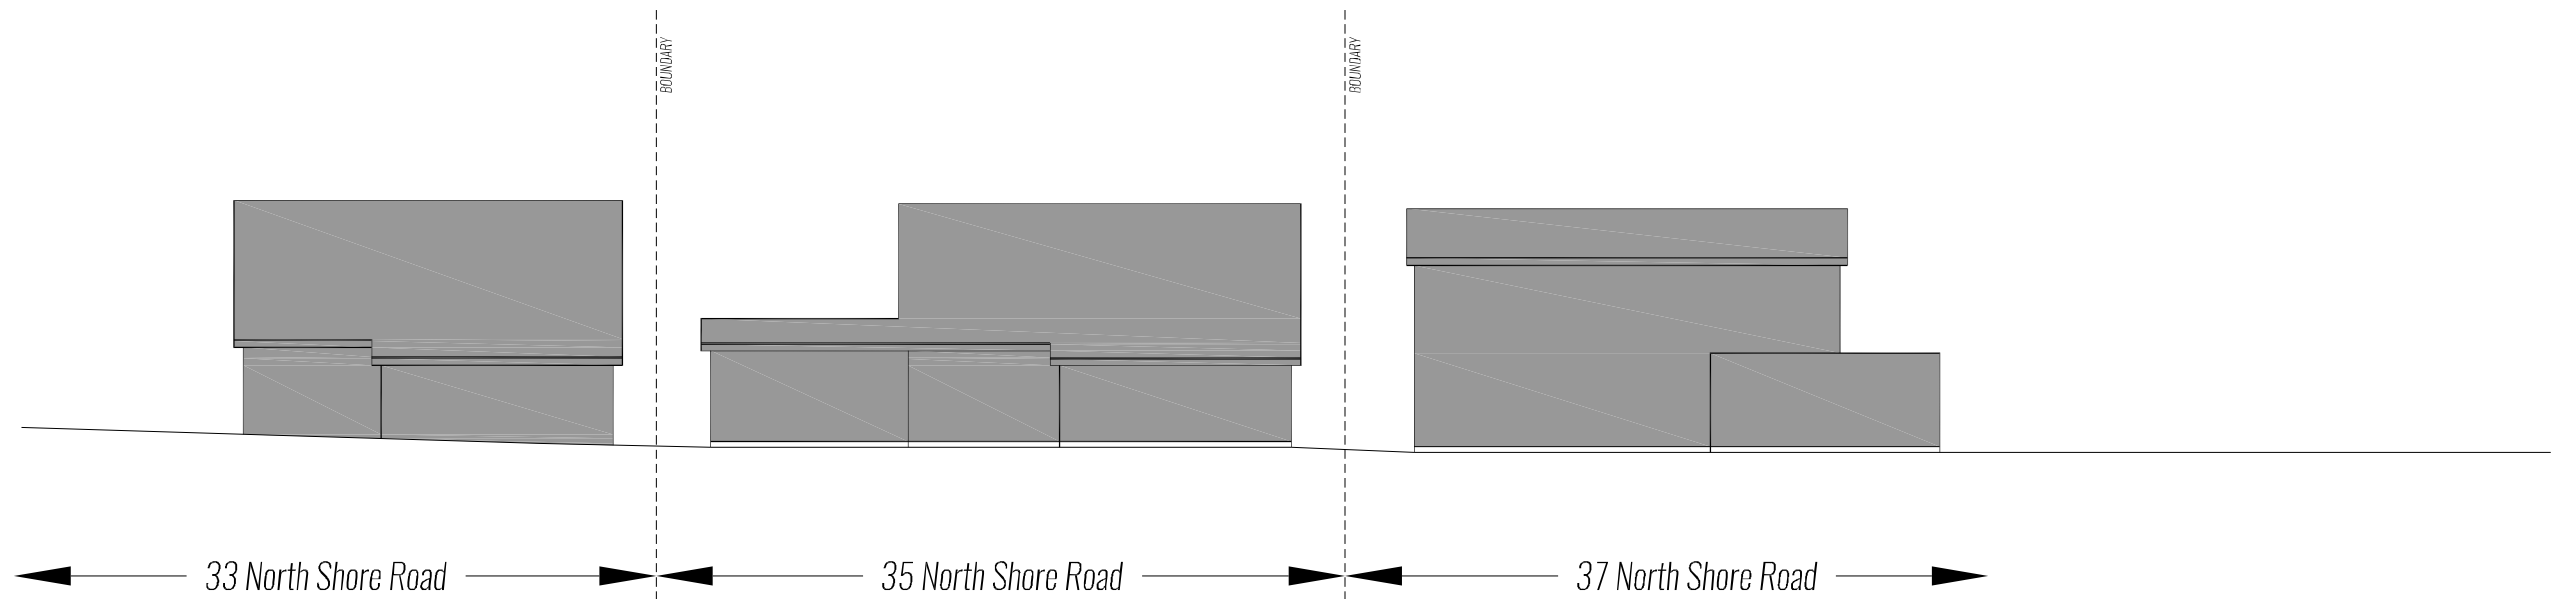

Street Scene | Existing

0m 2.0m 5.0m 10.0m
1:100

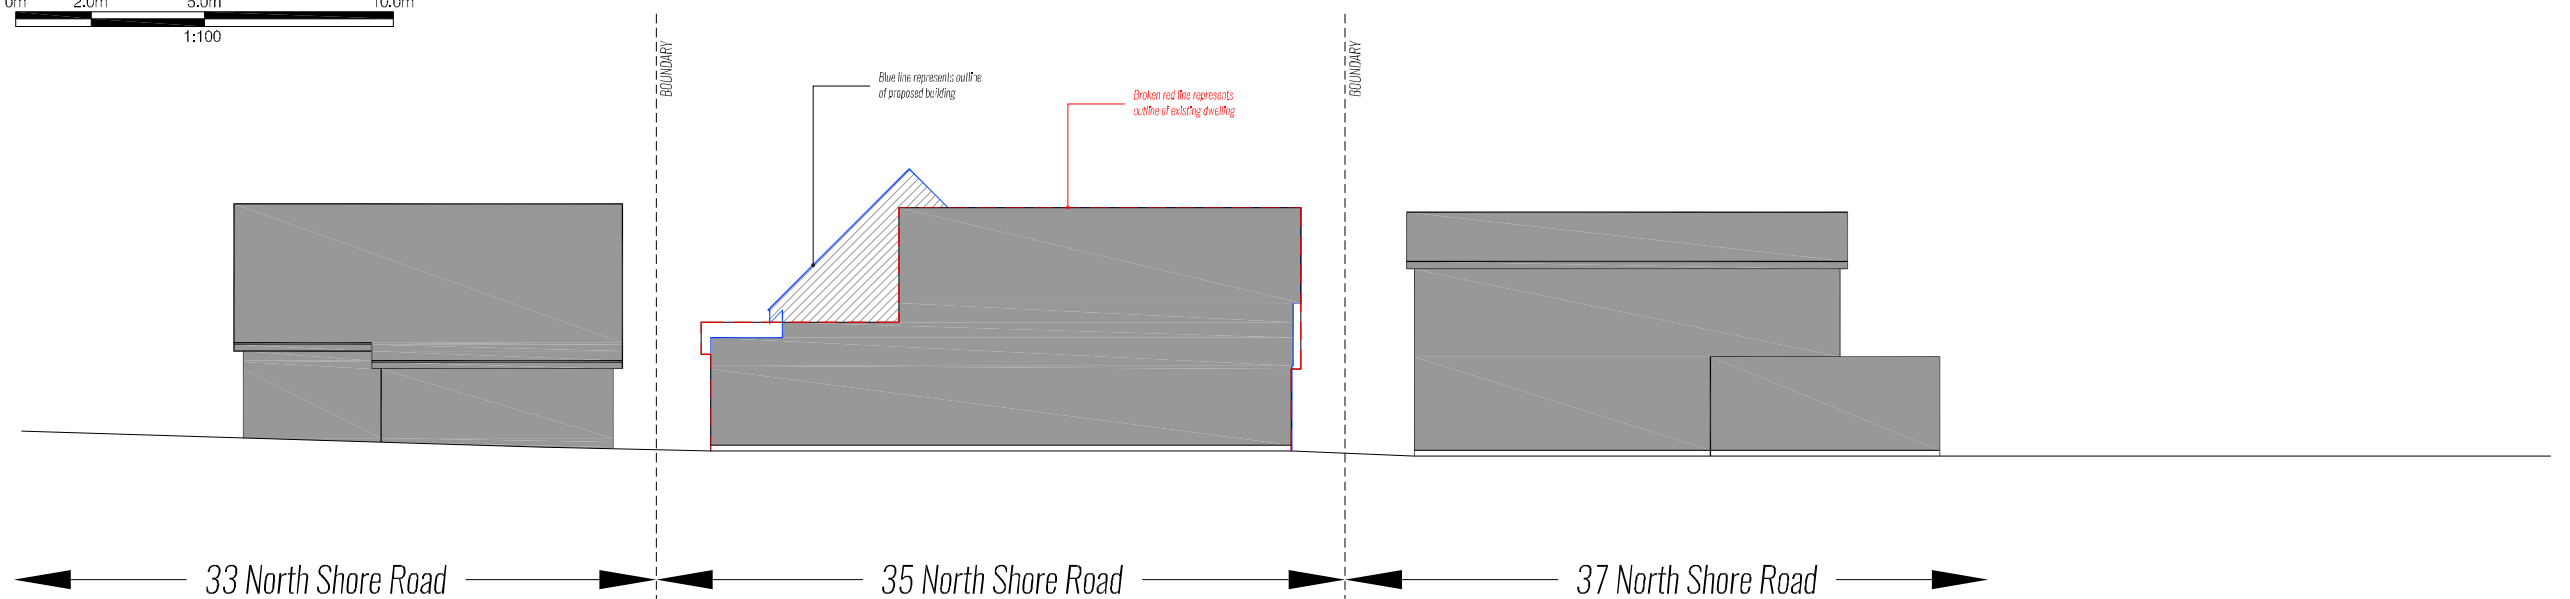

Street Scene | Proposed

0m 2.0m 5.0m 10.0m
1:100