



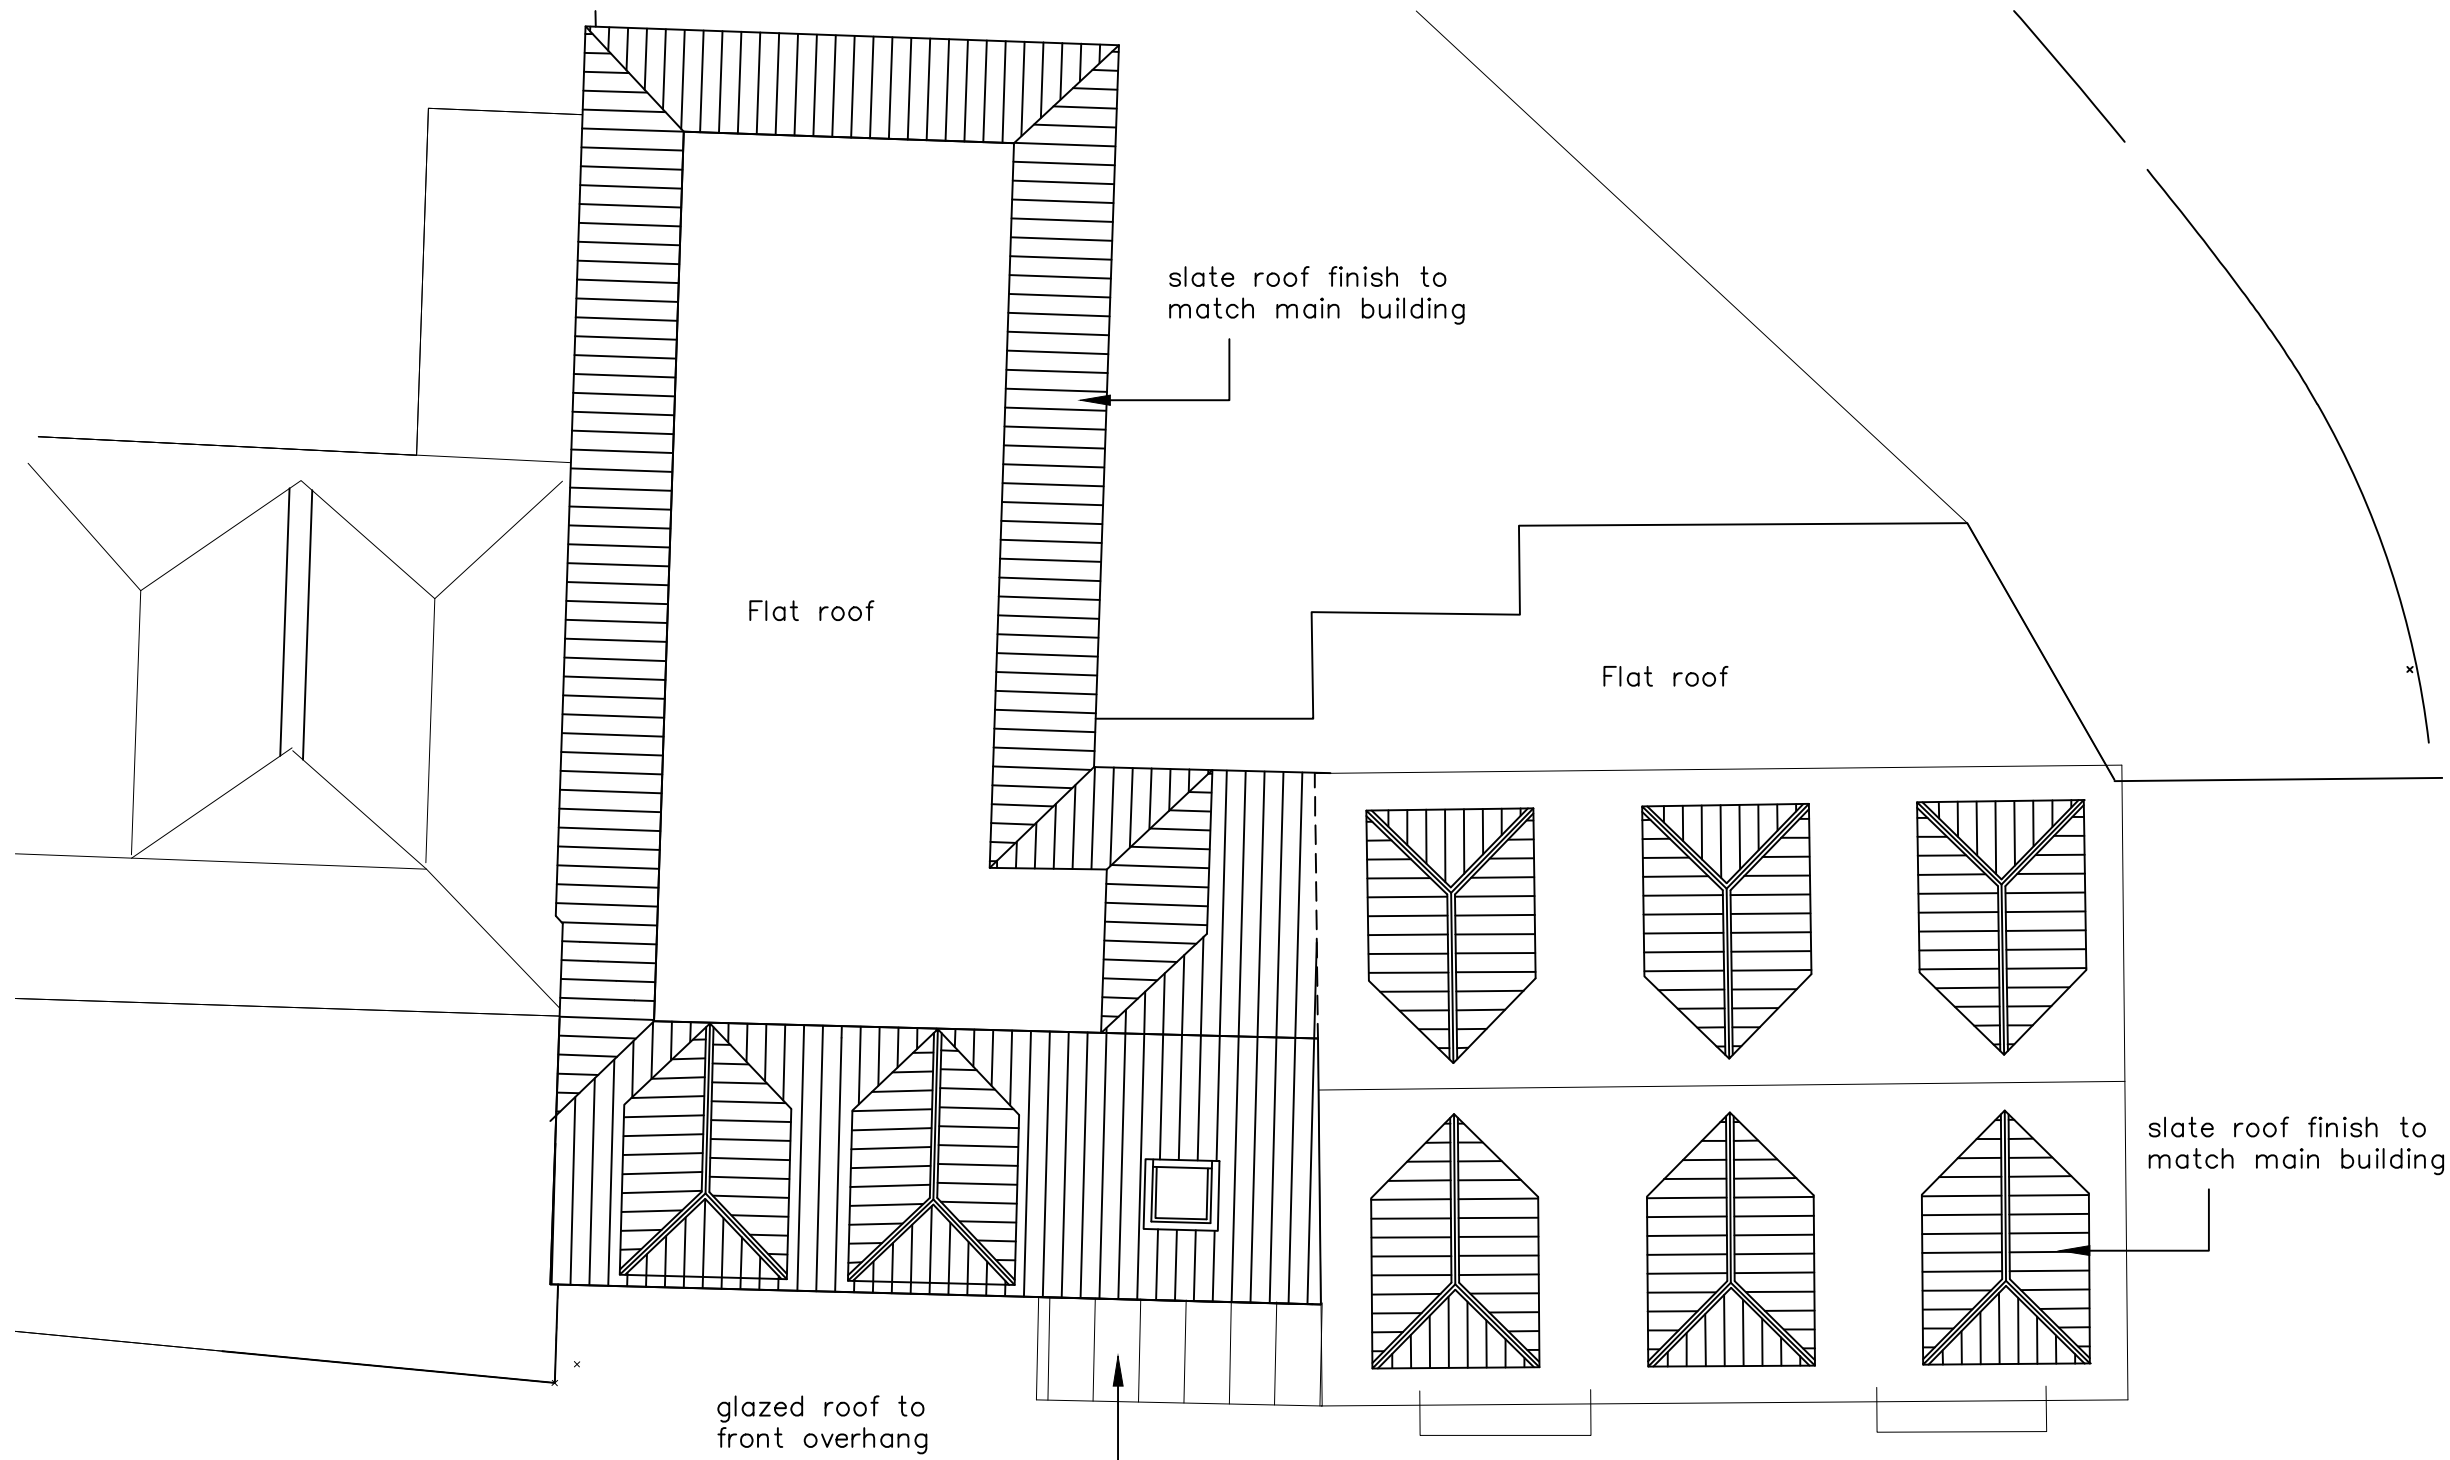

ROOF LAYOUT
SCALE 1:100

 

Notes: The design and construction of this project shall be in accordance with the current Building Regulations & NHBC Standards. These notes & drawings have been prepared solely for the purpose of Planning & Building Regulation approval. Do not scale from this drawing unless for Planning purposes. All dimensions to be checked on-site and any alterations to be approved by the Architect and/or client prior to any work commencing. Ordnance Survey Licence No: 100047591 This drawing to be copyright and to be read in conjunction with all other drawings	Revisions:	Key:	Drawing Details: PLANNING DRAWING Proposed Roof layout			Client Name: M Forfar Ltd	Project Address: The Wellington Public House 73 London Road Waterlooville PO7 7EX	 BH ARCHITECTURE Ltd Heath Cottage Newlands Lane Purbrook Waterlooville Hants PO7 5SQ Tel: 023 9223 2322 Mob: 07747 771808 E-mail:bernard@bernardharding.com
			Project No: 898	Drawing No: 13	Rev No:			
			Scale: 1:100 @ A3	Drawn: BWH	Date: 15/12/17			