




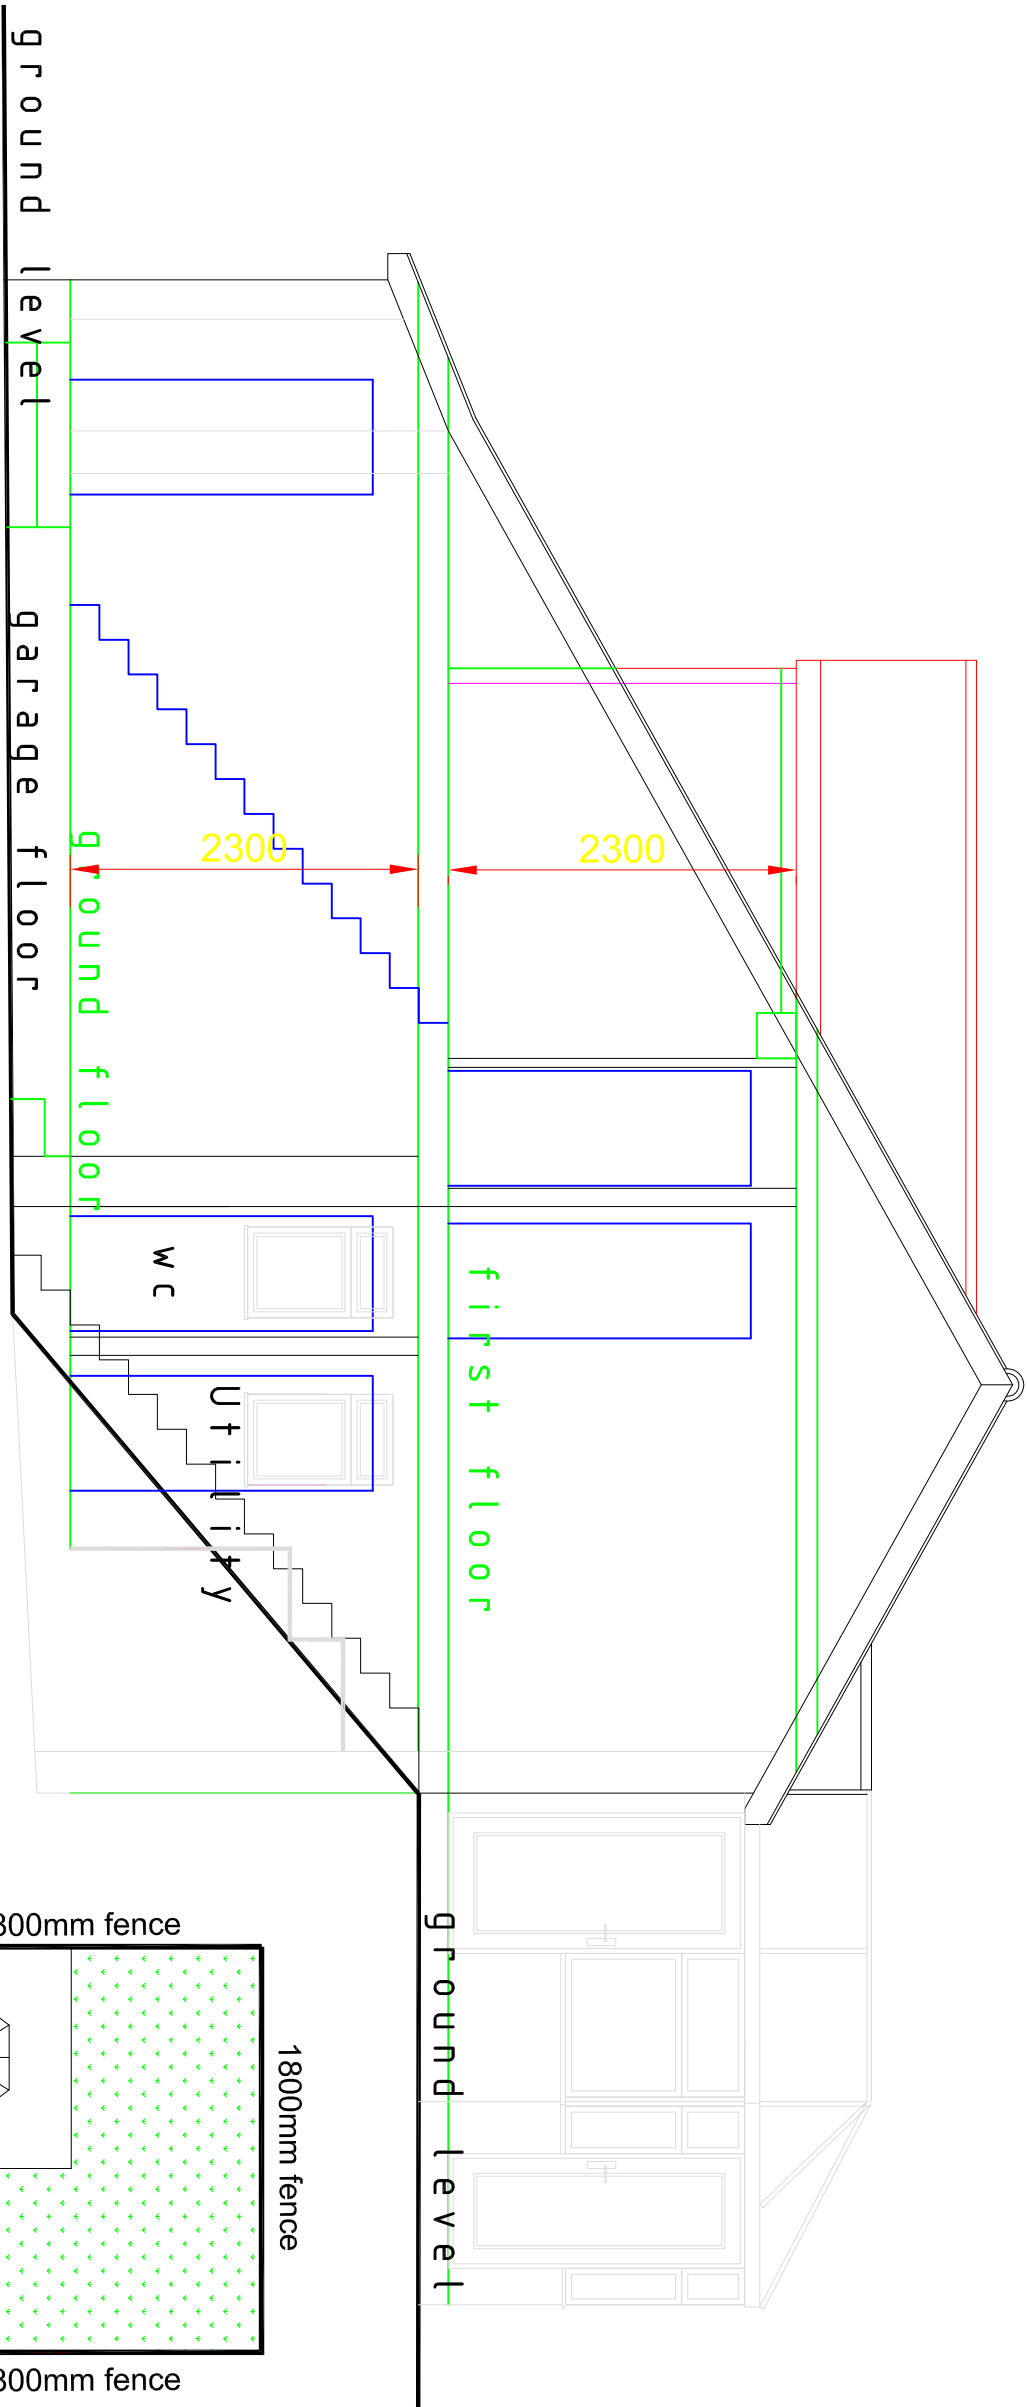

PROPOSED SECTION THROUGH
scale 1:50

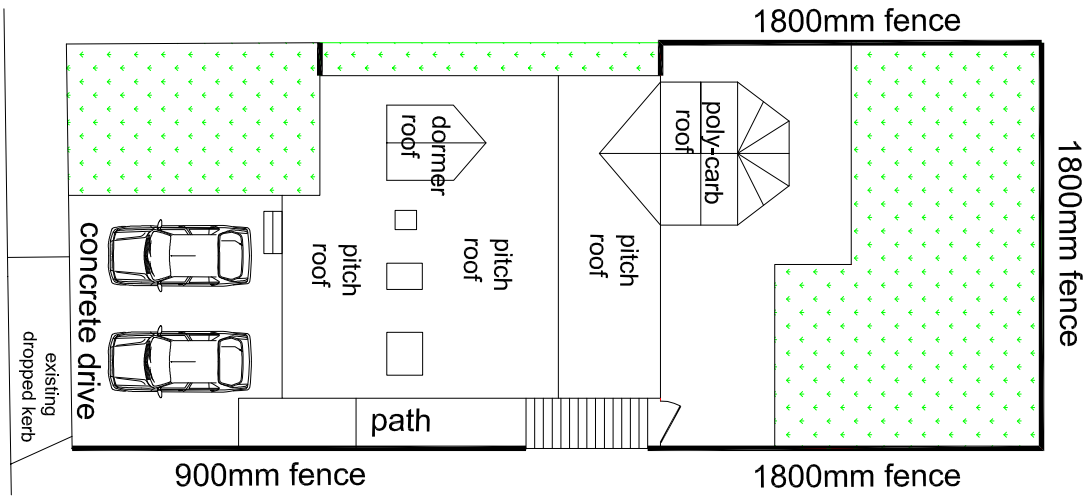

EXISTING
BLOCK PLAN
SCALE 1:200

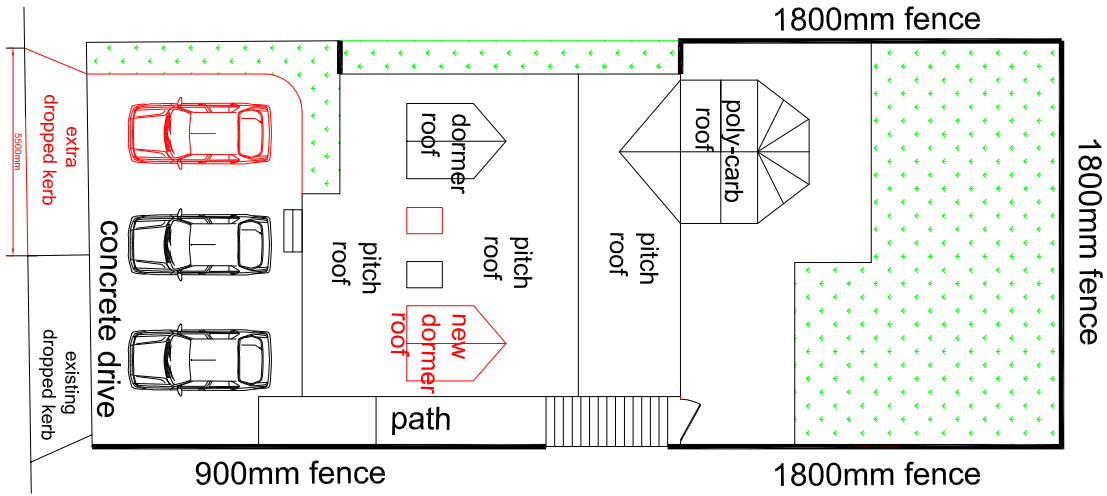

PROPOSED
BLOCK PLAN
SCALE 1:200