

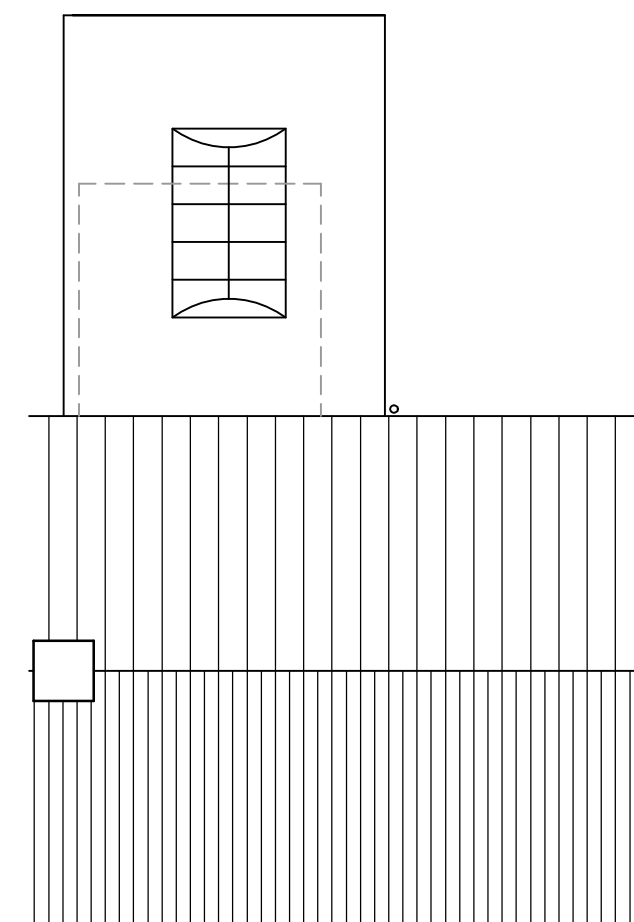
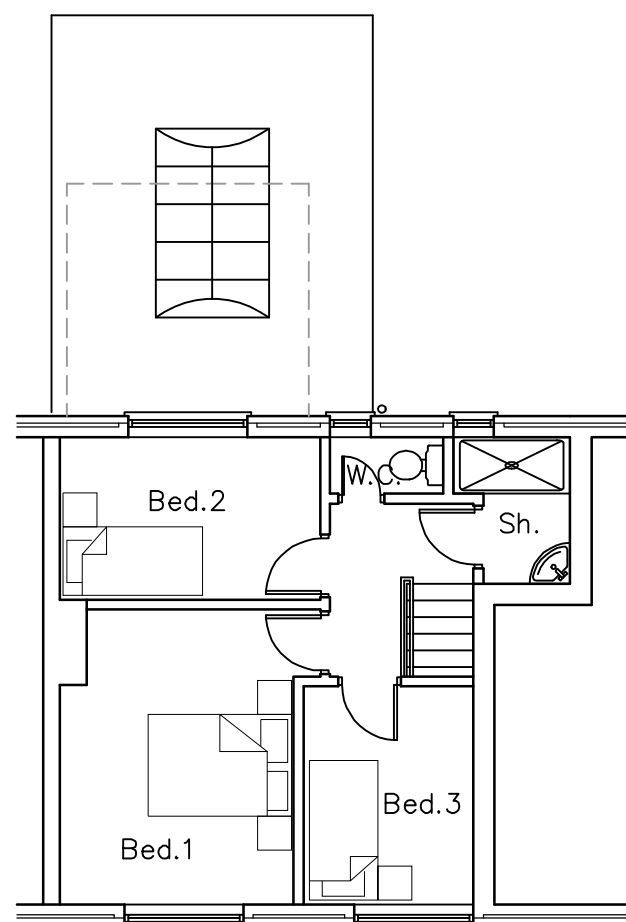


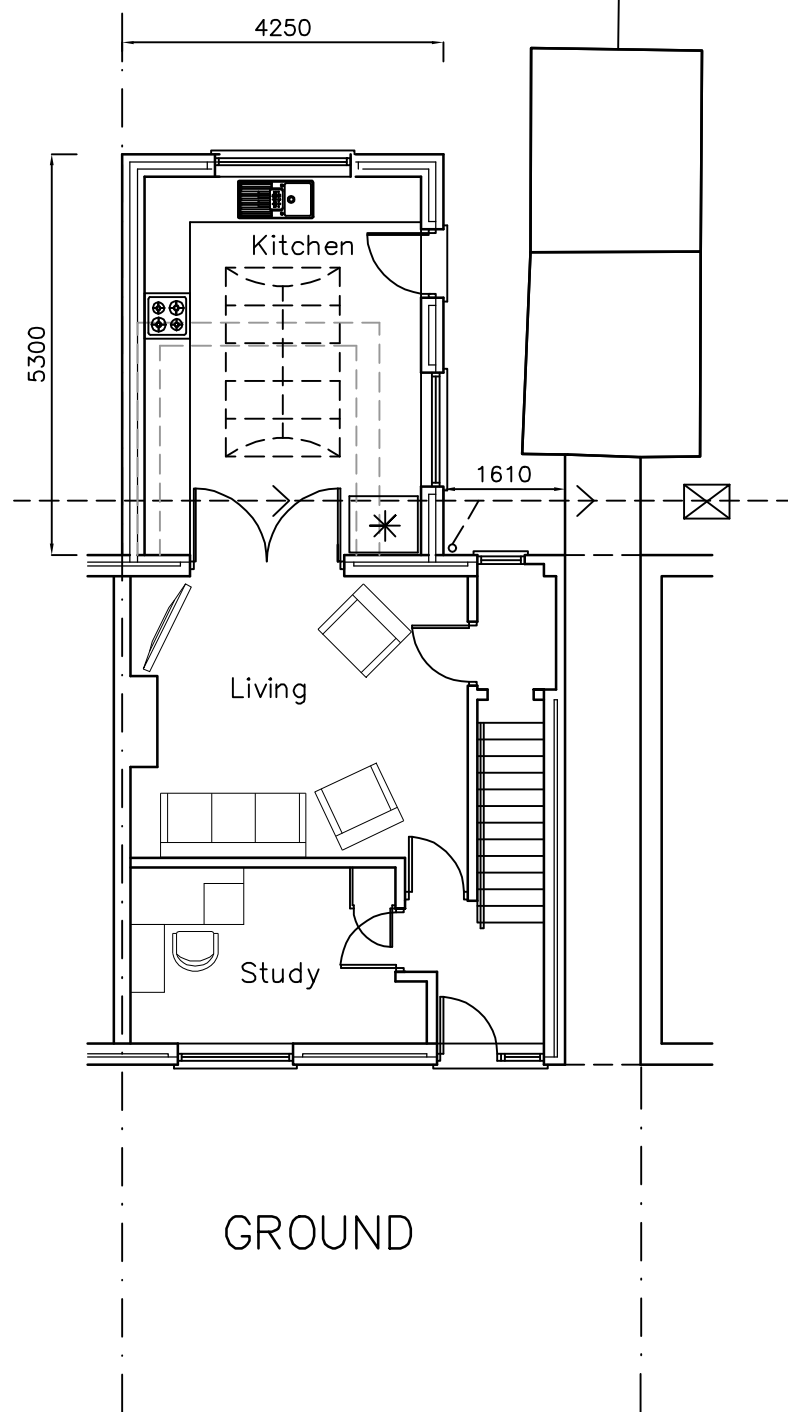

27 Littleton Grove,
Havant,
PO9 5HH

PROPOSED FLOOR PLANS

Revisions
A. Client revisions. 17/07/17
B. Client revisions. 19/07/17

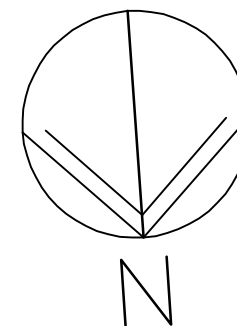

Scale A3 = 1:100
Drawn JHL
Date 06/07/17

17071-401^B

metres

10

20

30

40