



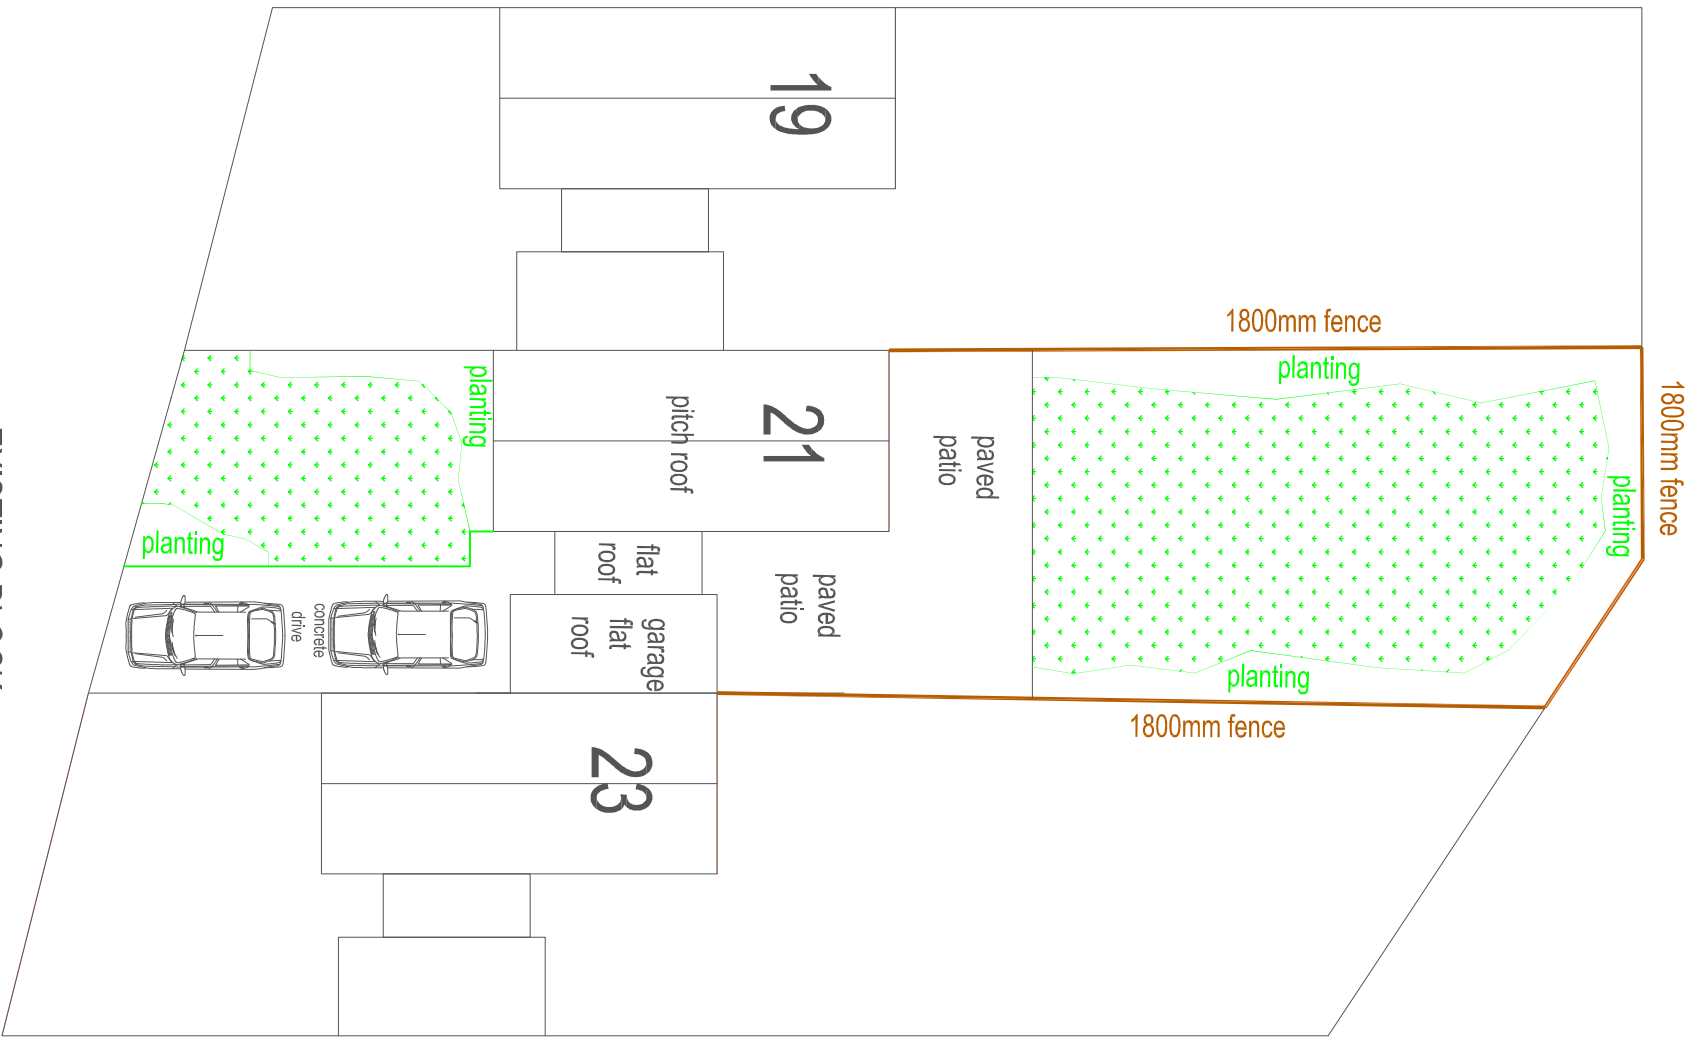

EXISTING BLOCK
PLAN
SCALE 1:200

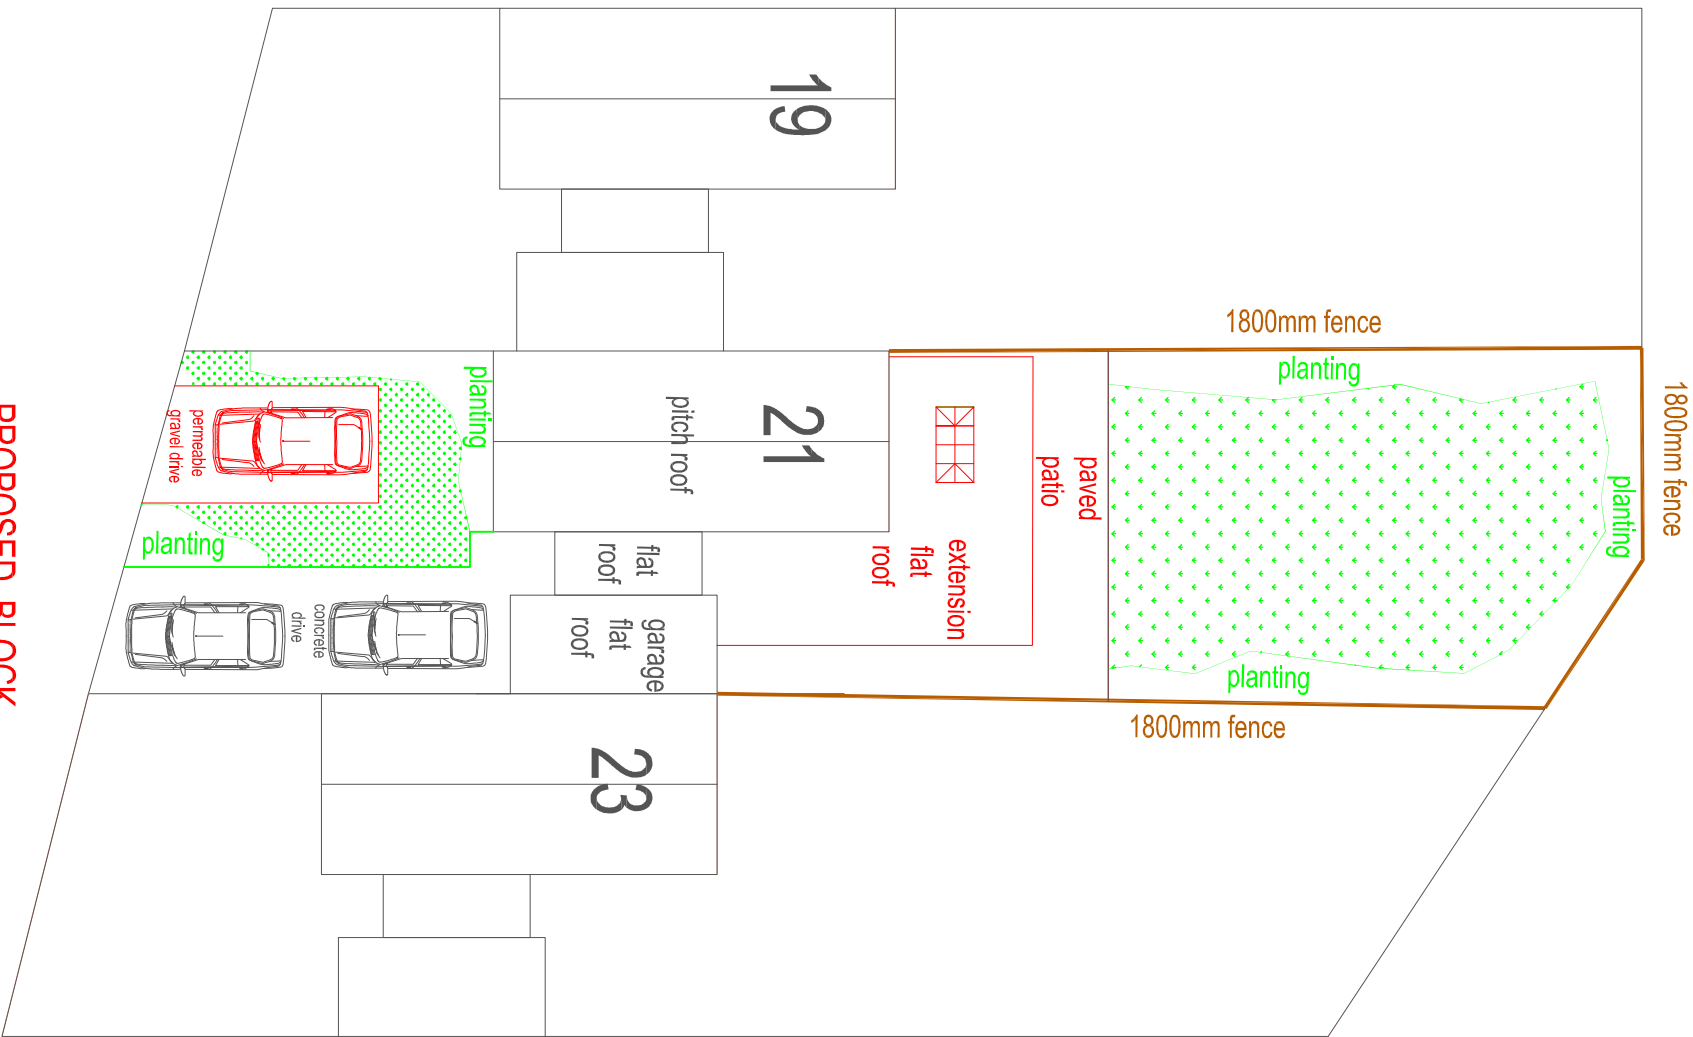

PROPOSED BLOCK
PLAN
SCALE 1:200