


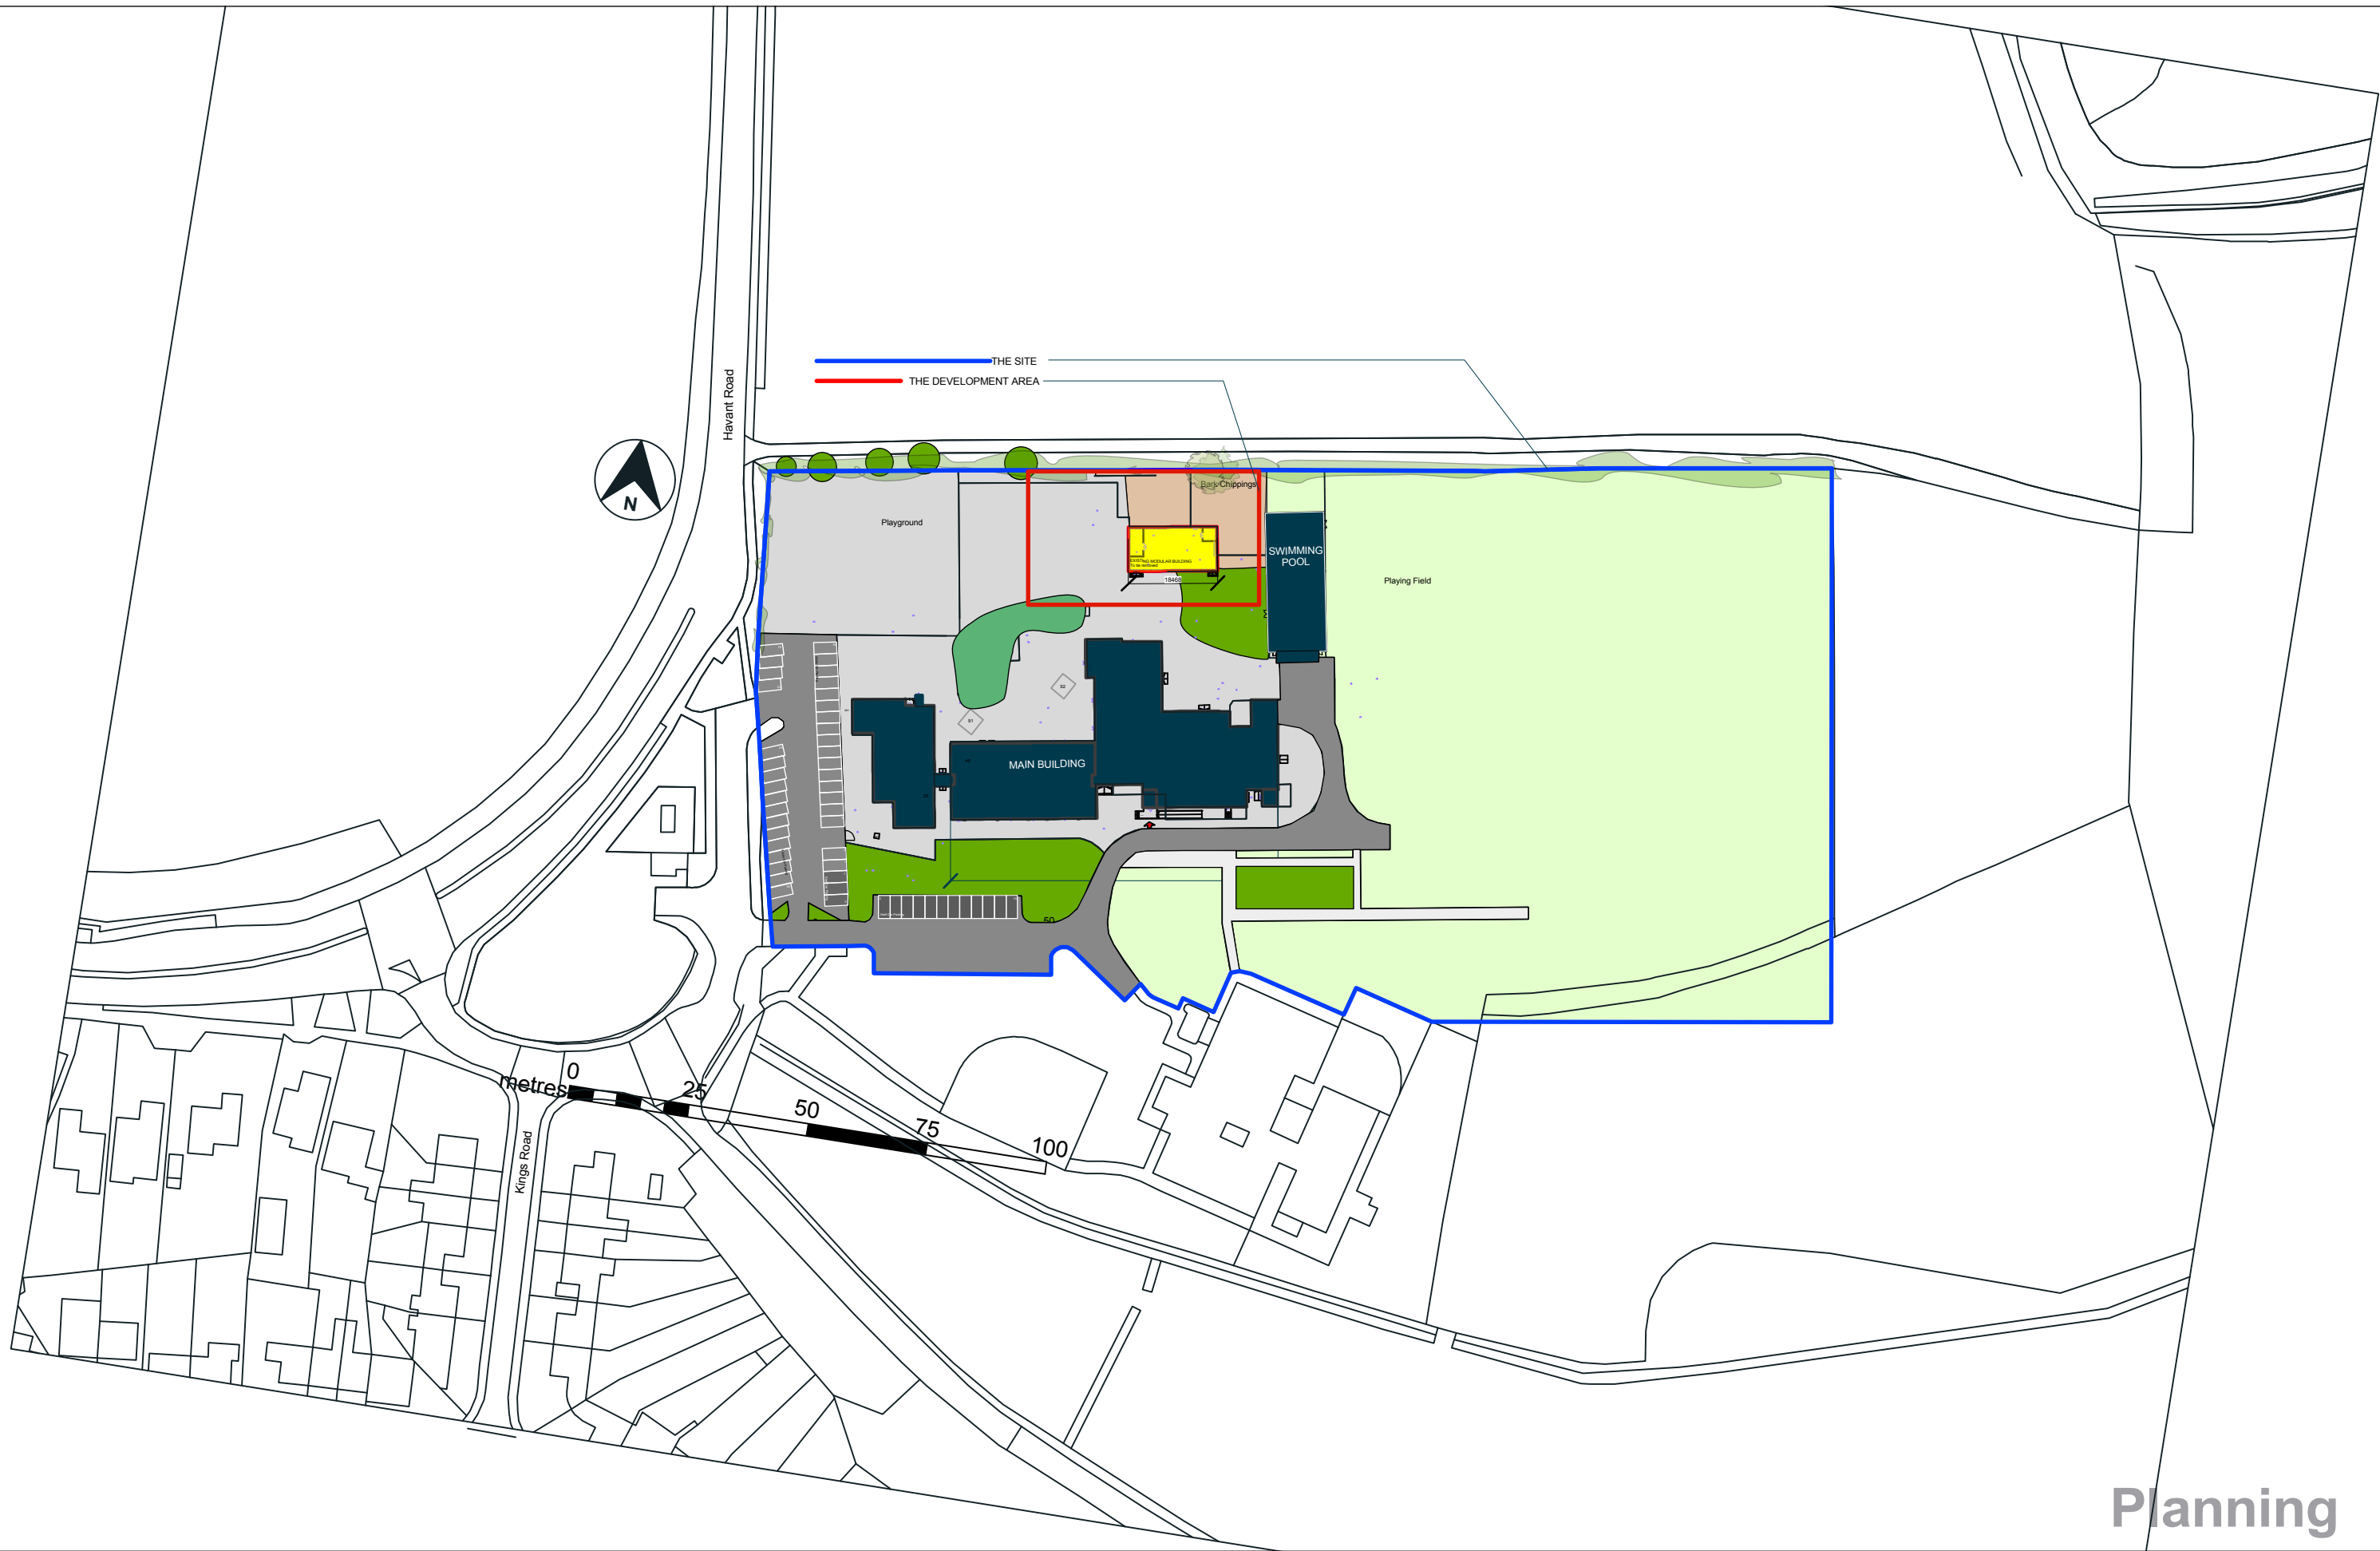

Planning



HCC Property Services,
Three Minsters House,
76 High Street, Winchester SO23 8UL.
tel: (01962) 847801

Notes	
1 This drawing is © copyright Hampshire County Council 2017. No unauthorised reproduction permitted. All rights reserved.	3 This map is reproduced from Ordnance Survey material with the permission of Ordnance Survey on behalf of the controller of Her Majesty's Stationery Office © Crown Copyright. Unauthorised reproduction infringes Crown Copyright and may lead to prosecution or civil proceedings. (100019180), (2017)
2 No dimensions are to be scaled from this drawing	

rev	description	date	by

PROJECT Mill Rythe Junior School Hayling Island PO11 0PA			
SCALE @A1 @A3 1:1250	DATE 14/09/17	DRAWN. AcD	CHKD. KH

SHEET CONTENTS Existing Location Plan		
DRAWING No. 2106/ 100	FILE REF. <i>File name</i>	
		REVISION