


LOCATION PLAN 1:1250

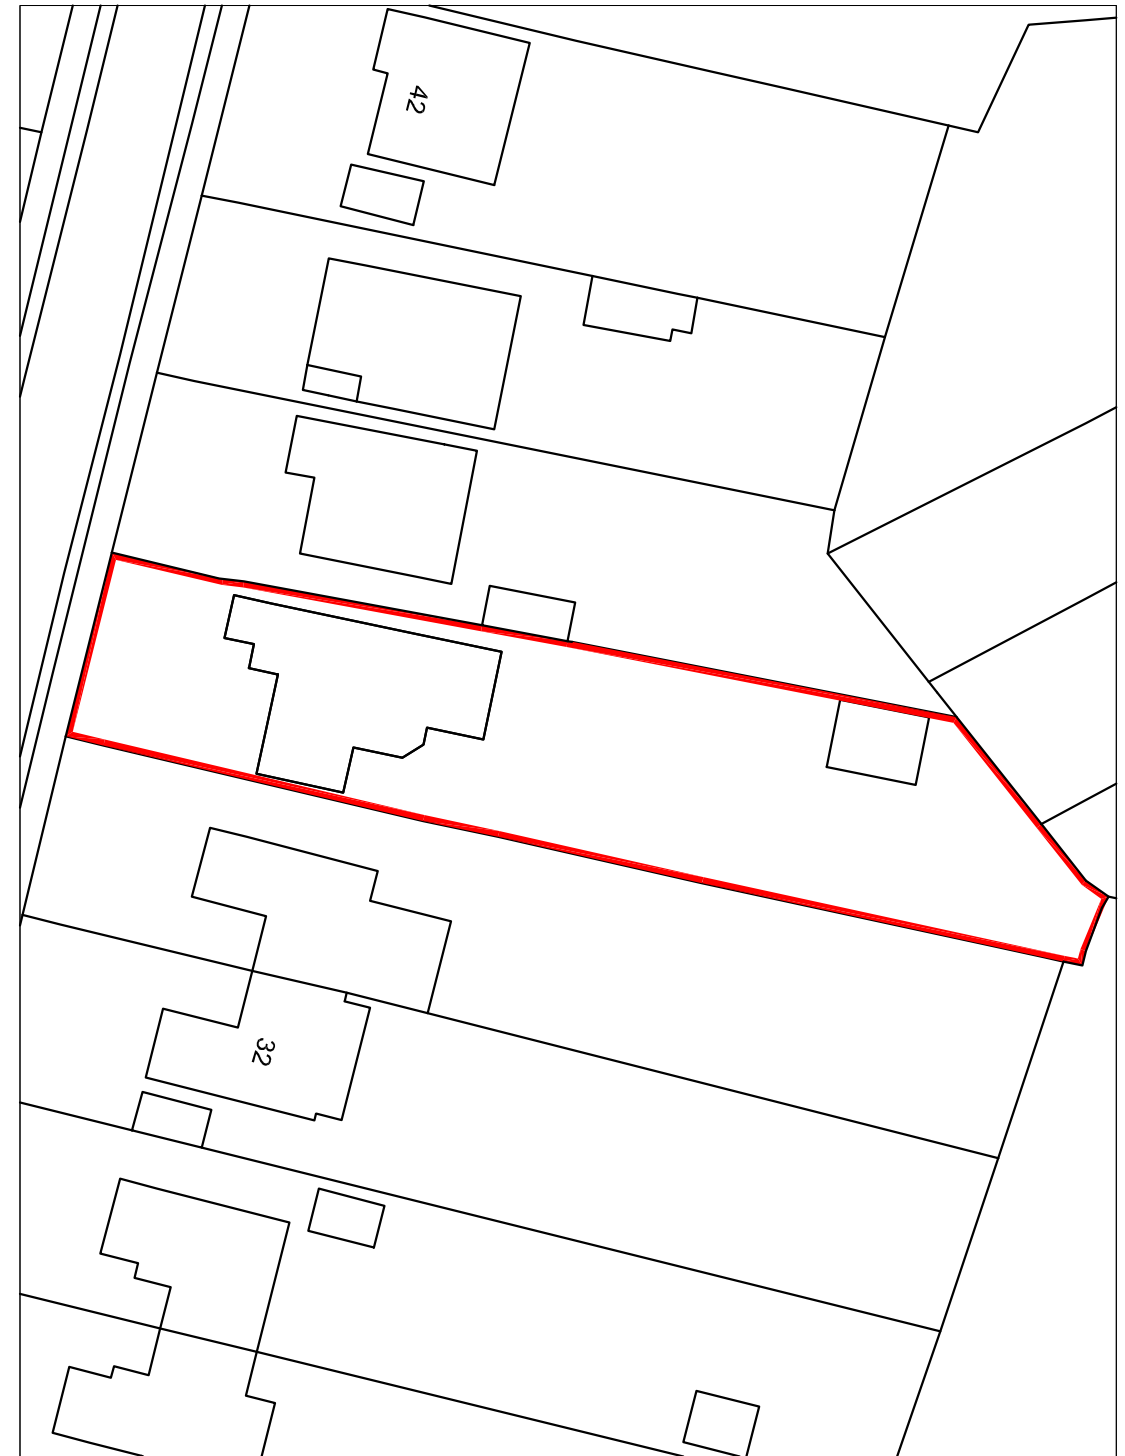

BLOCK PLAN 1:500

m 10 20 30 40

metres 10 20 30 40

36 The Thicket,
Widley,
Waterlooville,
PO7 5JL

SITE PLANS

Revisions
A.
B.
C.
D.



Scale A3 = AS SHOWN
Date 03/01/17
Drawn OS

17001-101⁰

© Crown Copyright
All rights reserved.
Reproduced by Permission.
Licence No. 100046837