




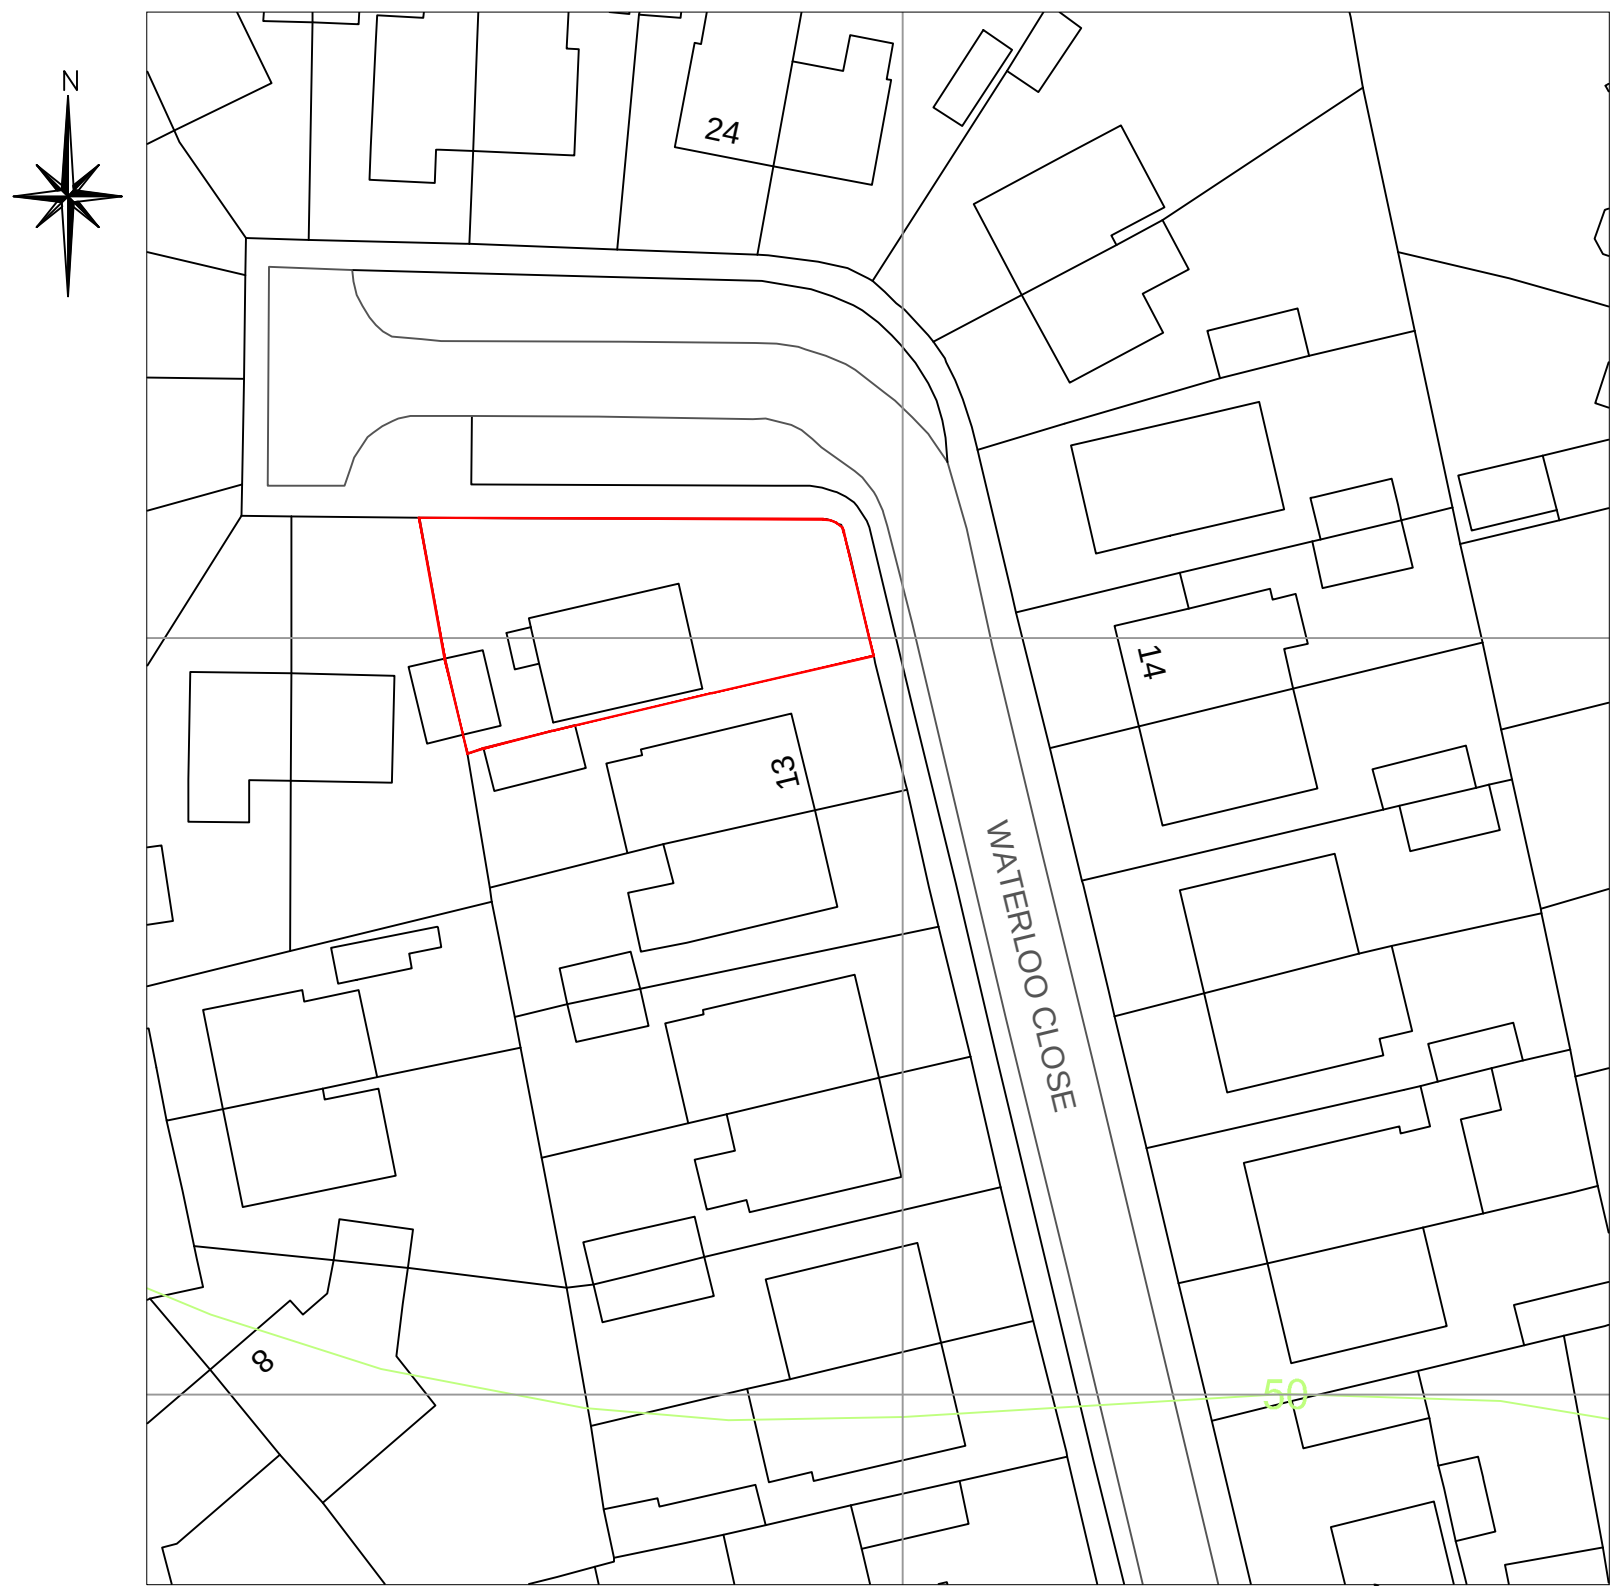

Site Location
Scale 1:500

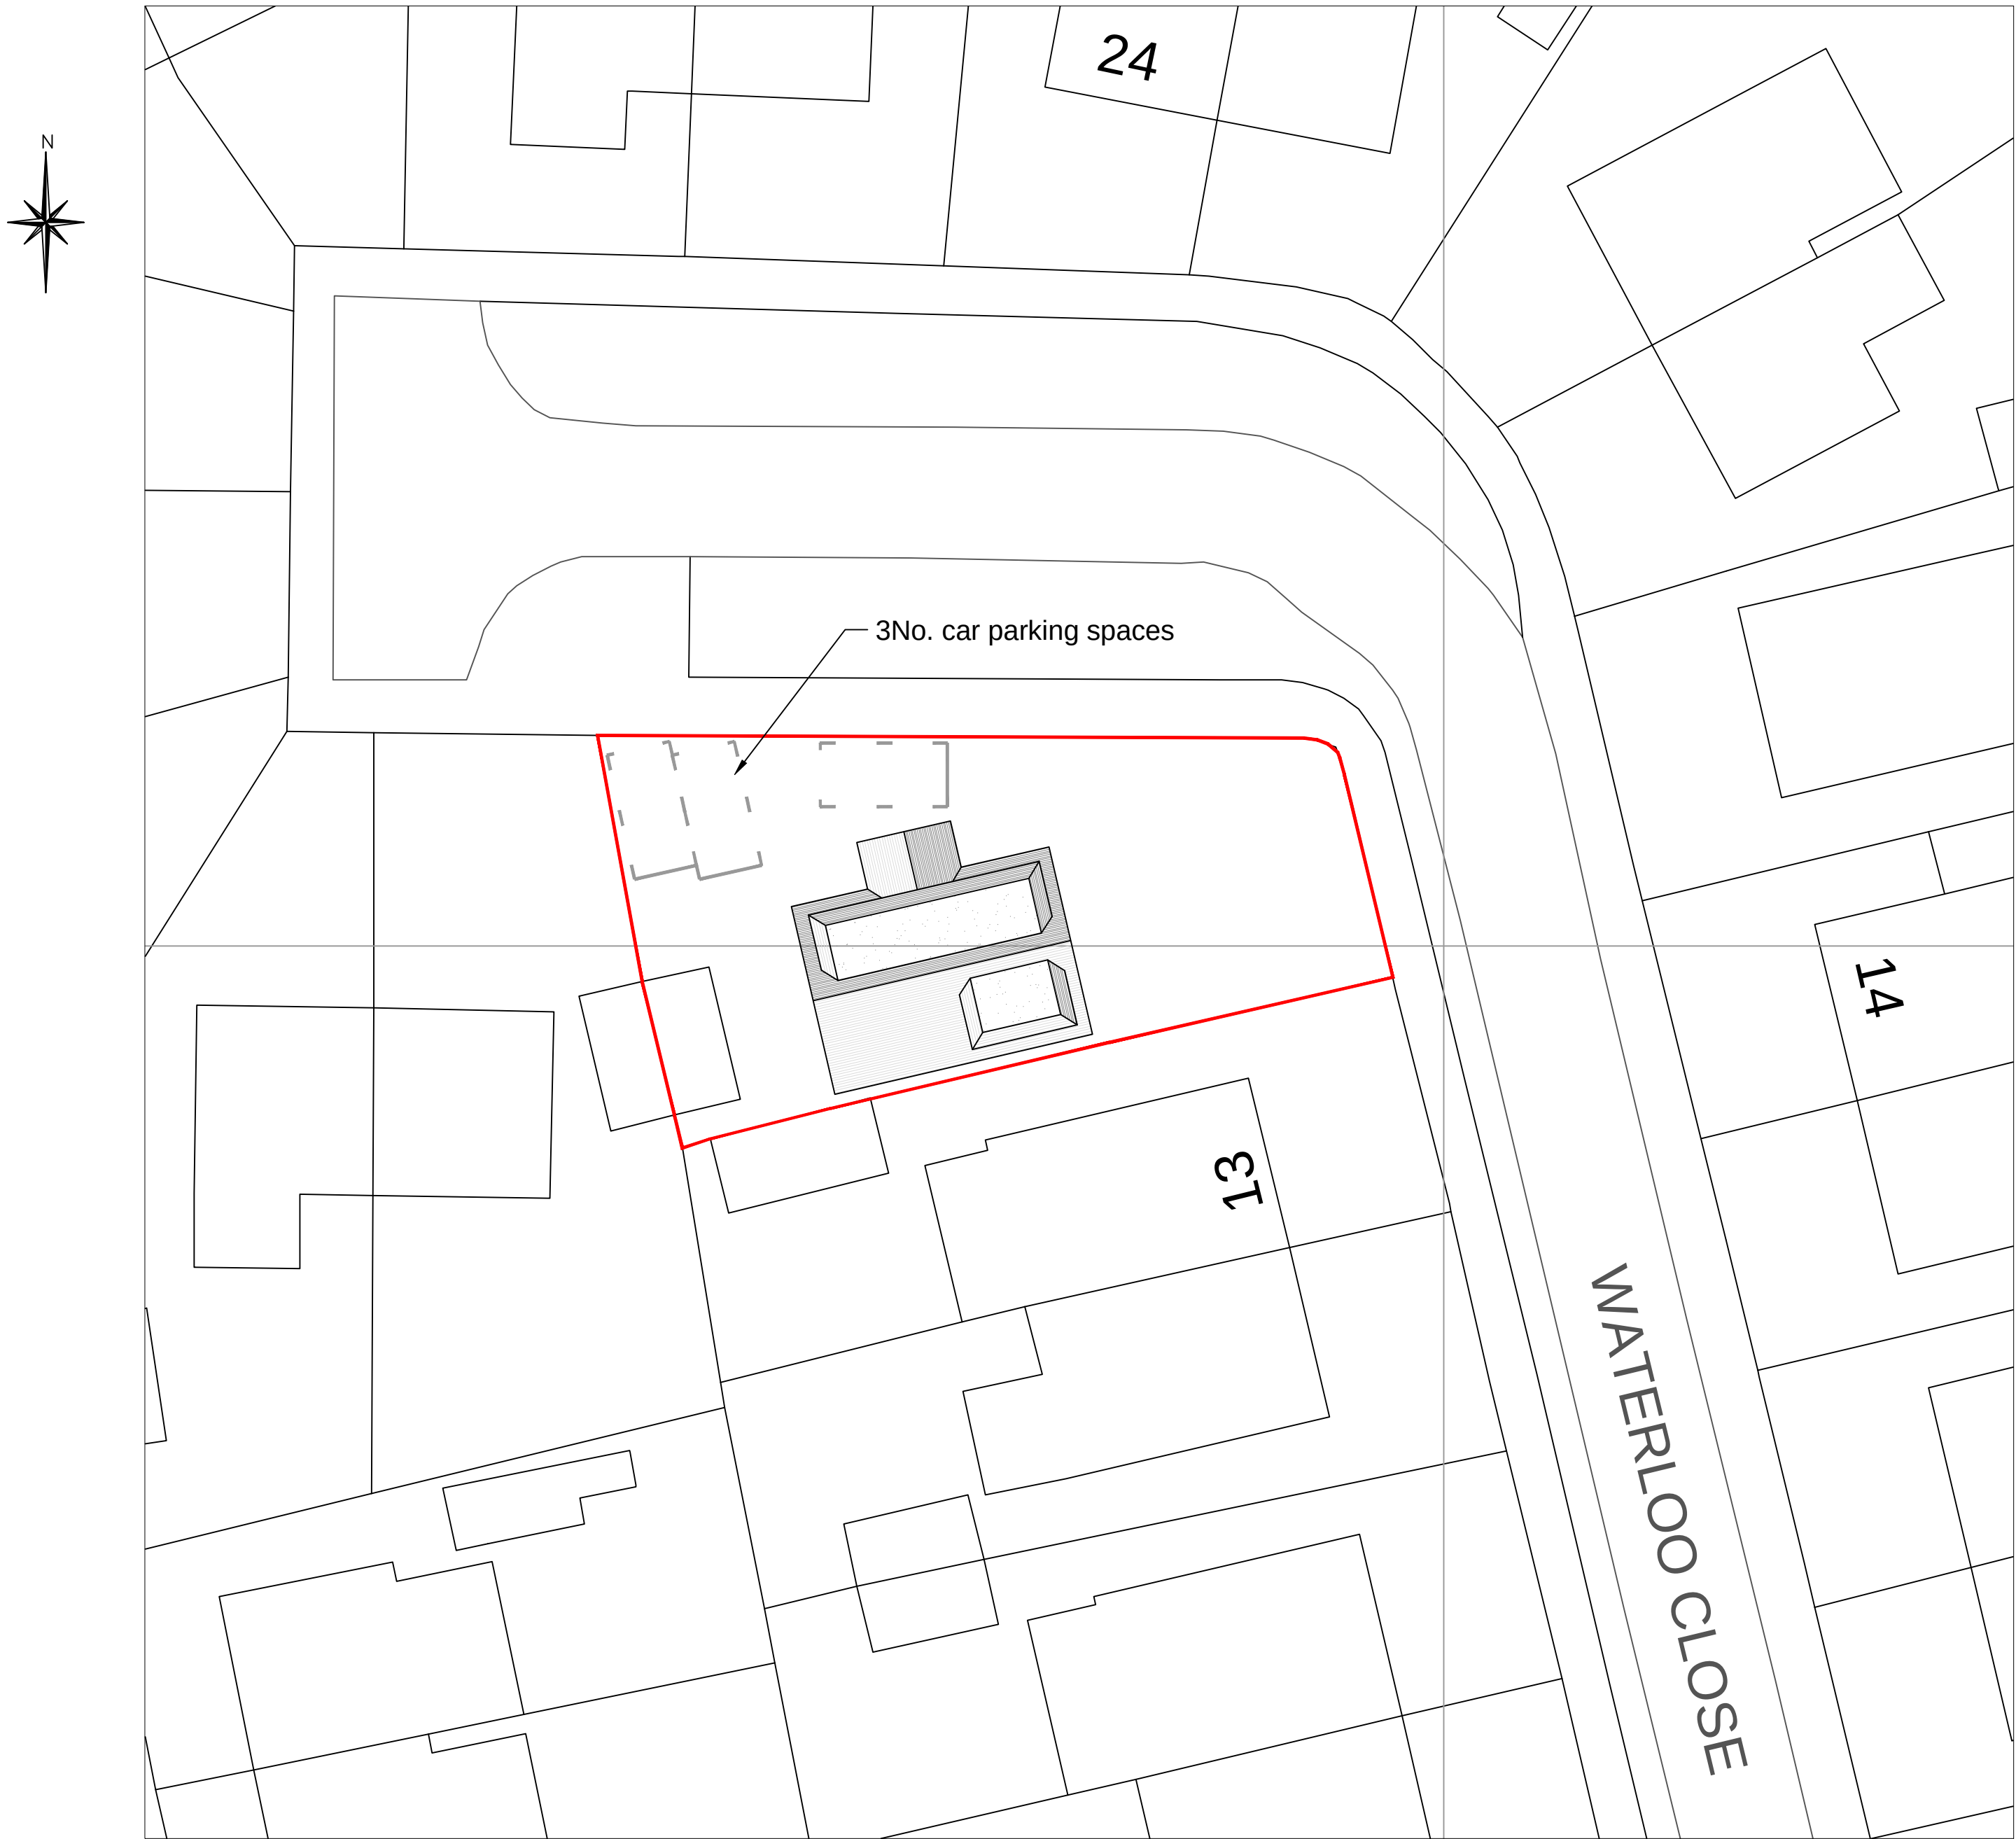

Block Plan
Scale 1:200

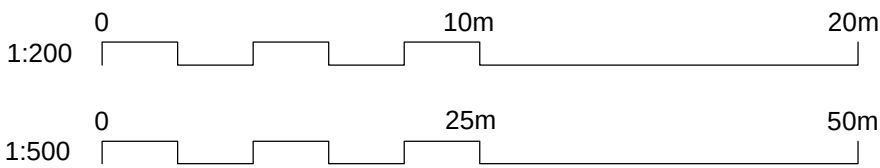

Crown copyright 2016. Supplied by copla ltd trading as UKPlanningMaps.com a licensed Ordnance Survey partner (100054135). Data licenced for 1 year, expiring 16 June 2018. Unique plan reference: v2b/16968

Do not scale from this drawing (other than for planning purposes), contractor to verify all dimensions before setting out, commencing work or placing orders



Project
Proposed extension

5 Waterloo Close
Cowplain, PO8 8QJ

Client

Drawing Title
Site Location and Block Plan

Date	Drawing No.	Rev
12.06.2017	1384-010	-

Page Size	Scale
A1	AS SHOWN

M3 Architectural Design Ltd.
377 - 399 London Road
Camberley, GU15 3HL
t: 01276 300024
e: info@m3architecturaldesign.co.uk
w: www.m3architecturaldesign.co.uk

© 2012 M3 Architectural Design Ltd.